



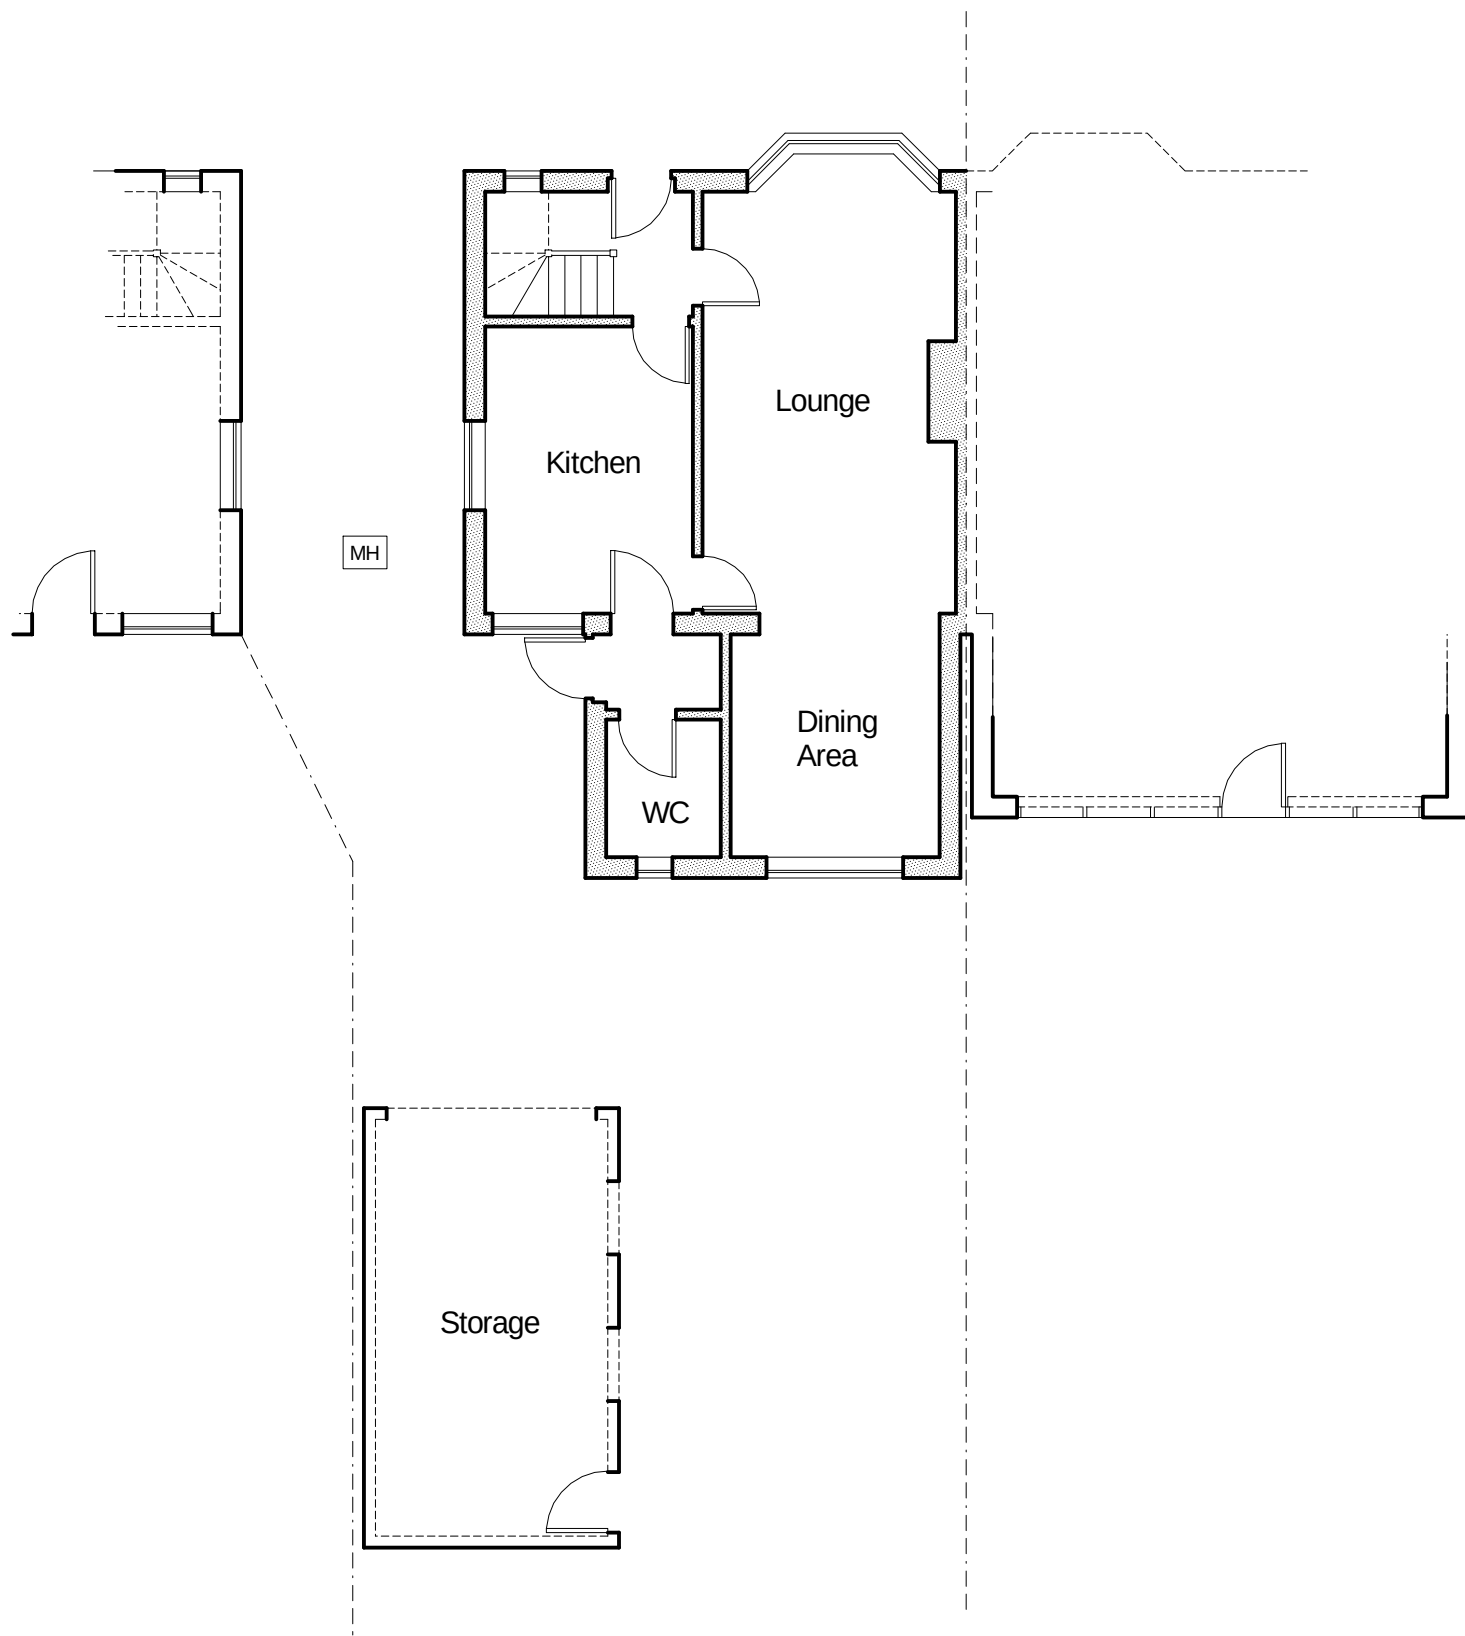

GROUND FLOOR PLAN

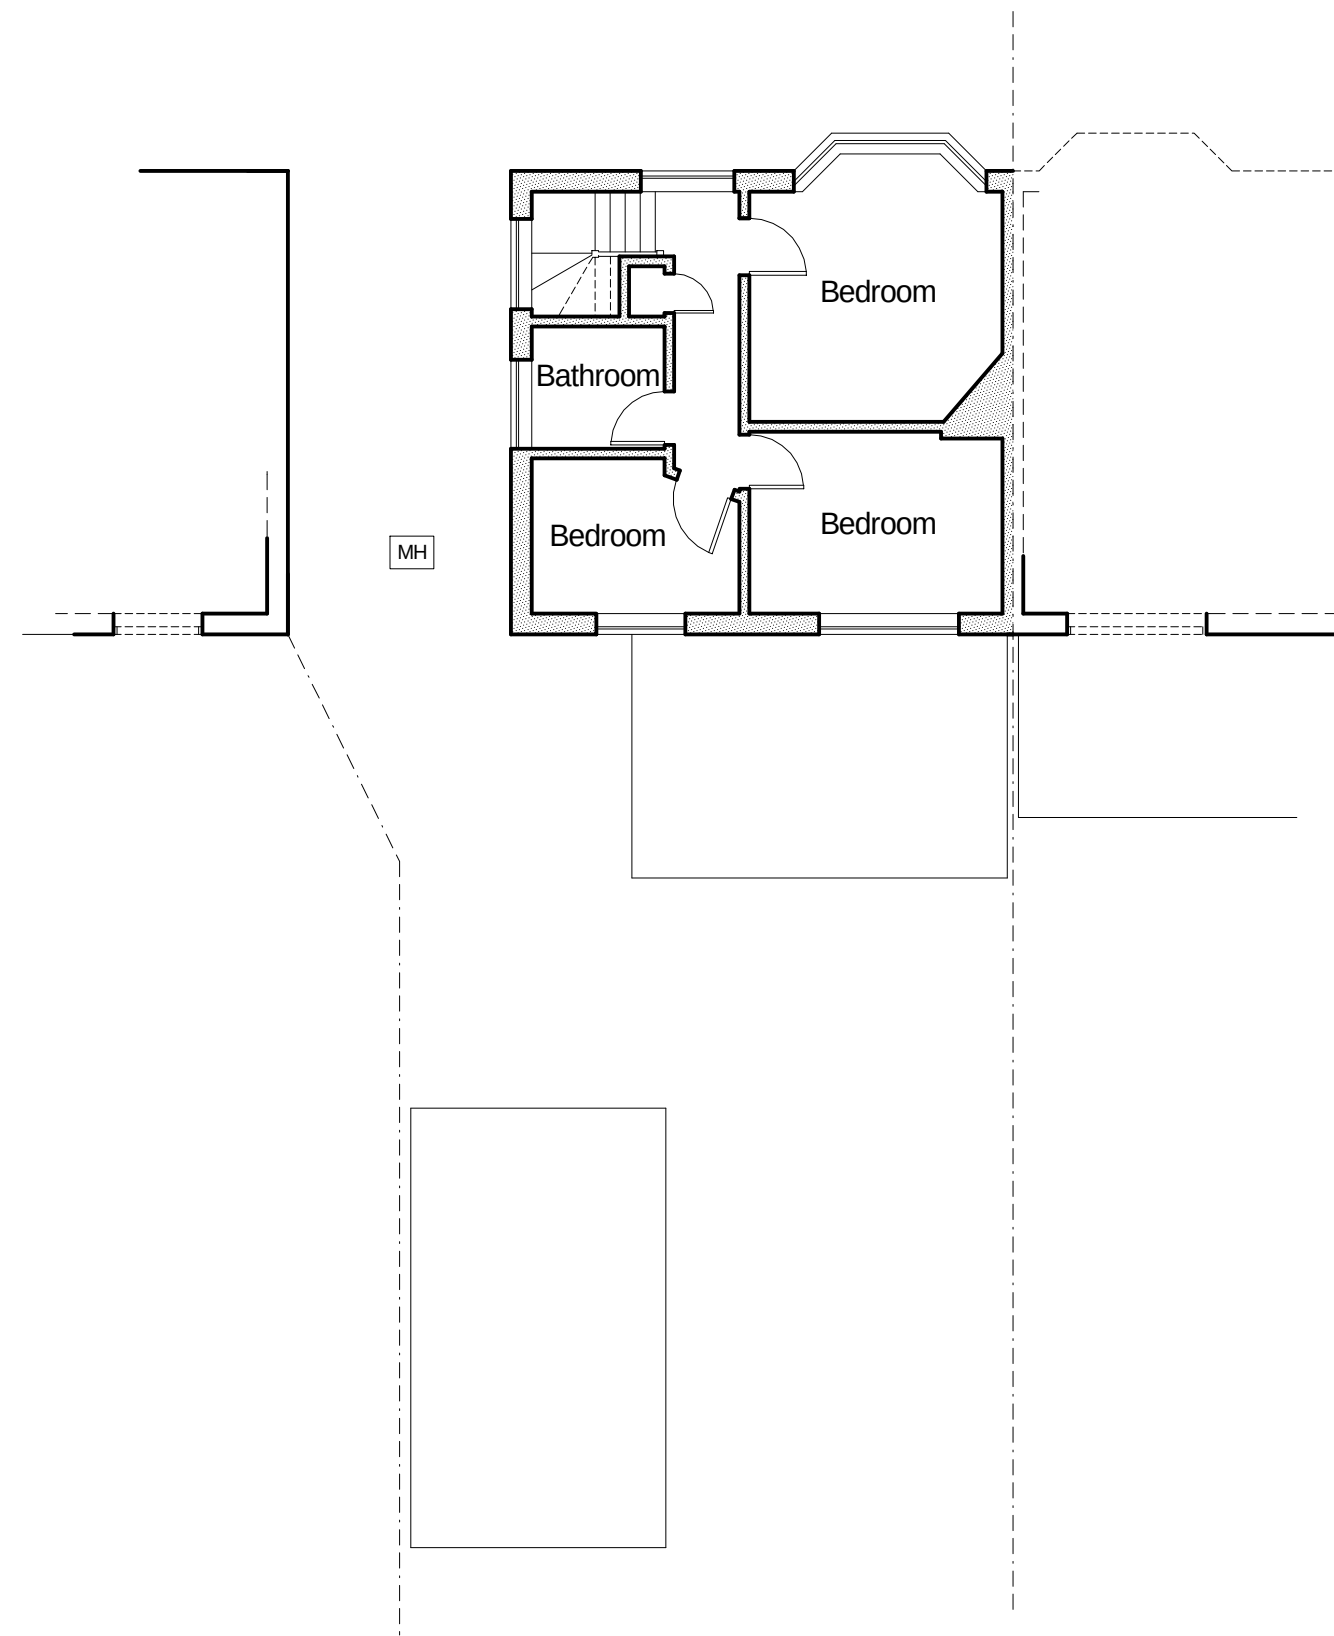

FIRST FLOOR PLAN



 House Alterations 1, Wilwyne Close, Caversham, Reading, Berks RG4 5EP Tel: 07864 122 313 email: housealterations@gmail.com			
Title:		EXISTING FLOOR PLANS	
Drwg No:		LOBINA-0718-04	Scale: (A3) 1:100 Rev: