


N

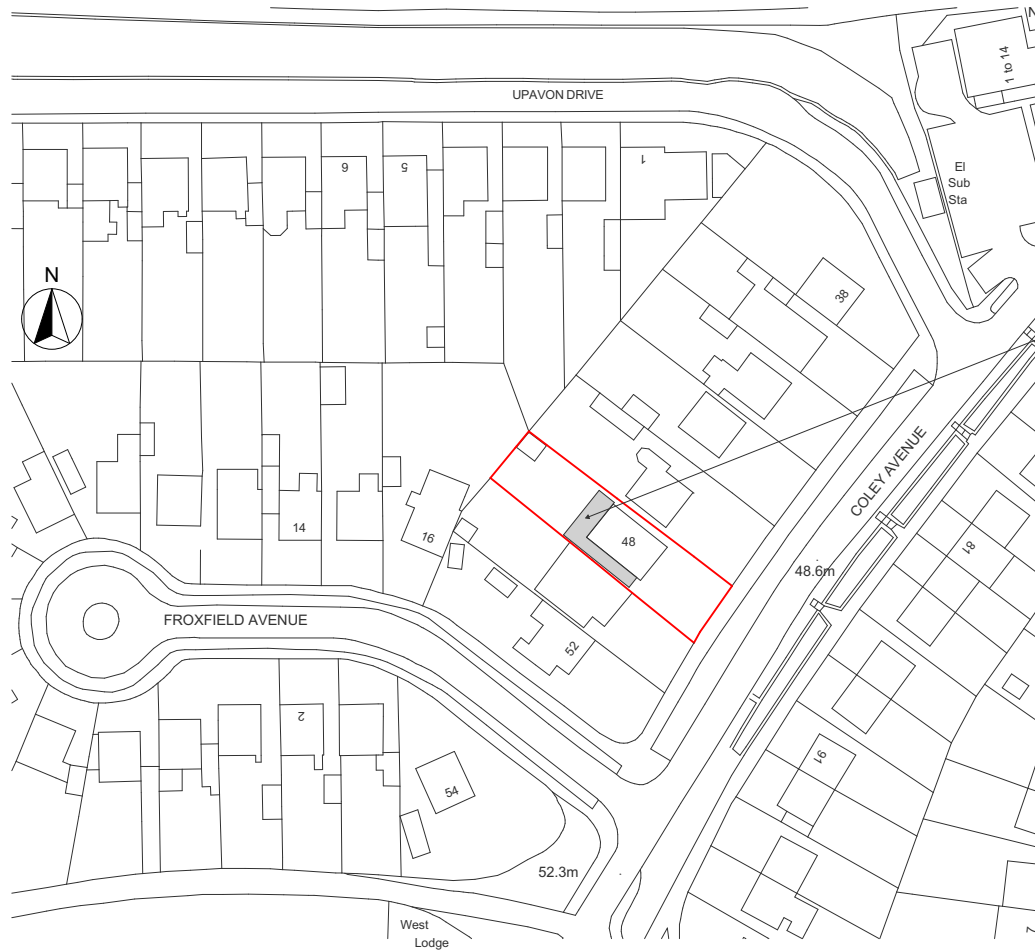

0 1 2 3 4 5 x10m

Scale 1:1250



Ordnance Survey, (c) Crown Copyright 2018. All rights reserved. Licence number 100022432

Revisions	Date
All dimensions to be checked on site prior to the commencement of any construction. This drawing may not be reproduced in any part or form without the written consent of I.M. Top Construction Ltd	

ALL COPYRIGHTS RESERVED

I.M.Top Construction Ltd.

**14 Tyberton Place
Reading
Rg1 6ES**

**office@top-construction.co.uk
www.top-construction.co.uk**

Project	-	
	-	
	-	
	-	
	48 Coley Avenue	
Client	Janet Sear	
	-	
Title	Location Plan	
	-	
	-	
Drawn	Scale	Date
Irek	As shown	2018-02-16
Drawing No	Rev	
180229_01@A4	R0	
-	-	

0.

Location Plan

1:1250