




BLOCK PLAN

SCALE 1 : 500

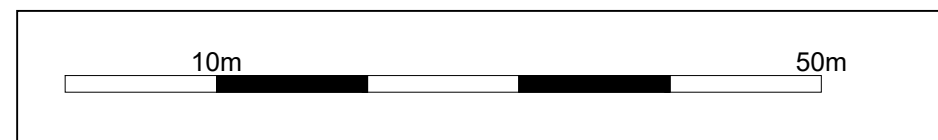

NOTES

© SK Design consultants - THIS DRAWING AND DESIGN REMAINS THE COPYRIGHT AND INTELLECTUAL PROPERTY OF SK CONSULTANTS AND SHALL NOT BE COPIED IN ANY FORMAT WITHOUT APPROVAL.


THIS DRAWING IS TO BE READ IN CONJUNCTION WITH ALL OTHER DRAWINGS AND DOCUMENTS PROVIDED. THE CONTRACTOR MUST CHECK ALL DIMENSIONS ON SITE BEFORE PLACING ORDERS FOR MATERIALS OR SHOP FABRICATIONS OR COMMENCING WORKS ON SITE. ANY DISCREPANCIES SHOULD BE NOTIFIED BEFORE PROCEEDING.



LOCATION PLAN

SCALE 1 : 1250

B	01 - 04 -2018	Revised as per Planners comments	SK
A	28 - 03 -2018	Revised as per Planners comments	SK

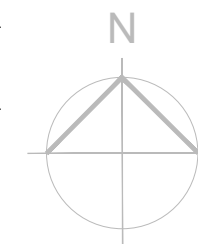

Client: Mr Naga Rama Mohan Rao Kongara		
Project: TWO STOREY REAR EXTENSION		
Location: 132 WHITLEY WOOD LANE, READING RG2 8PP		
Drawing Title: LOCATION & BLOCK PLAN		

Date: FEB 2018	Sheet Size: A3	Drawn: SK
-------------------	-------------------	--------------

Drawing No: P1029-01	Revision: B
--------------------------------	-----------------------

SK Design Consultants
22 Netley close
Caversham
Reading RG4 6SR
Tel : 07821111602