



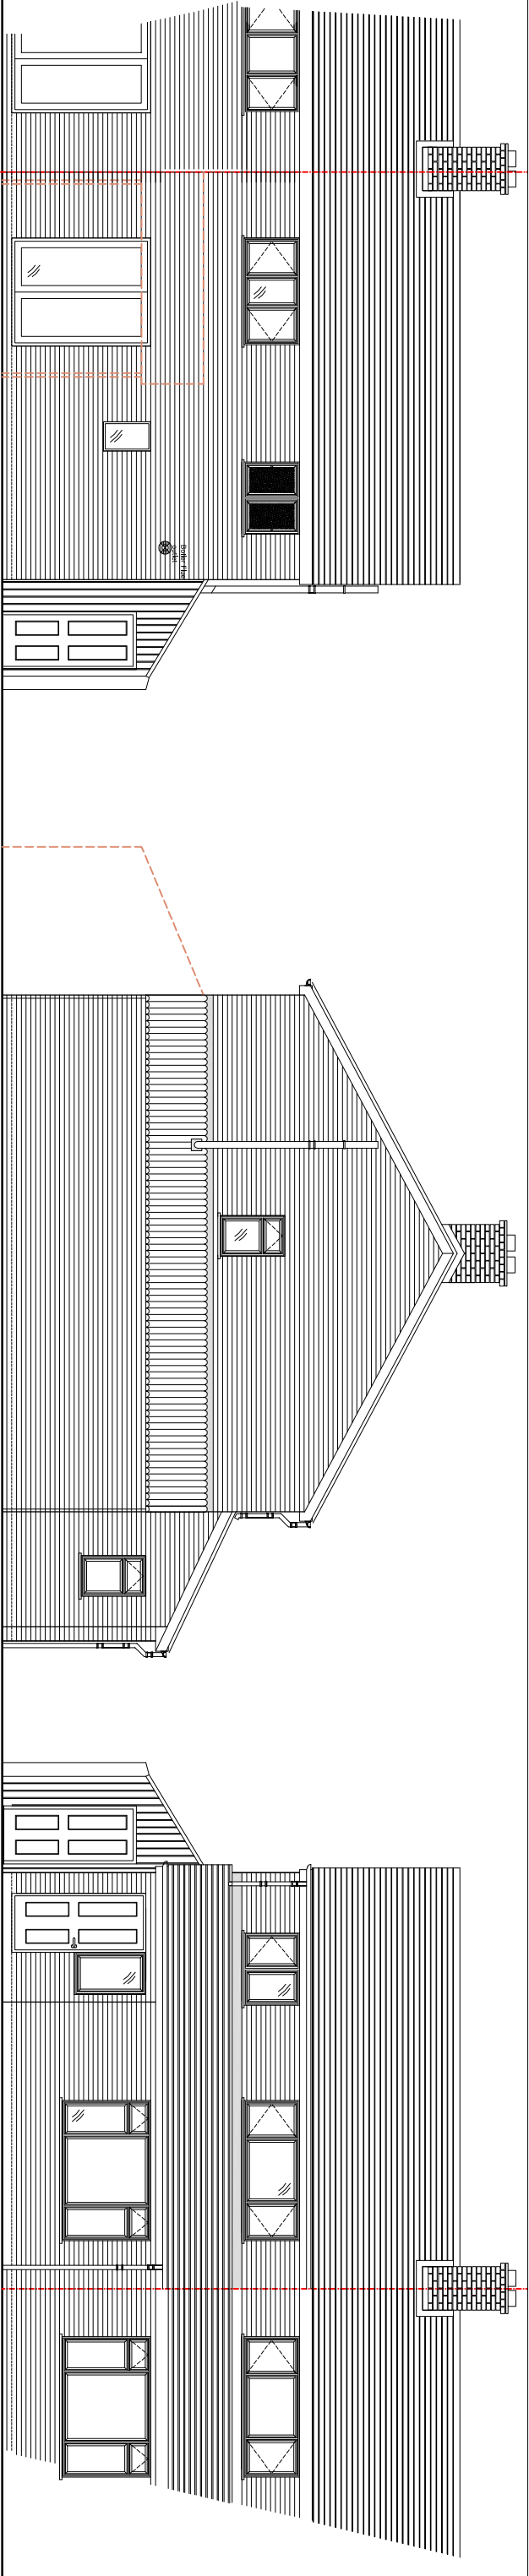

REAR ELEVATION 1:100


SIDE ELEVATION 1:100

FRONT ELEVATION 1:100

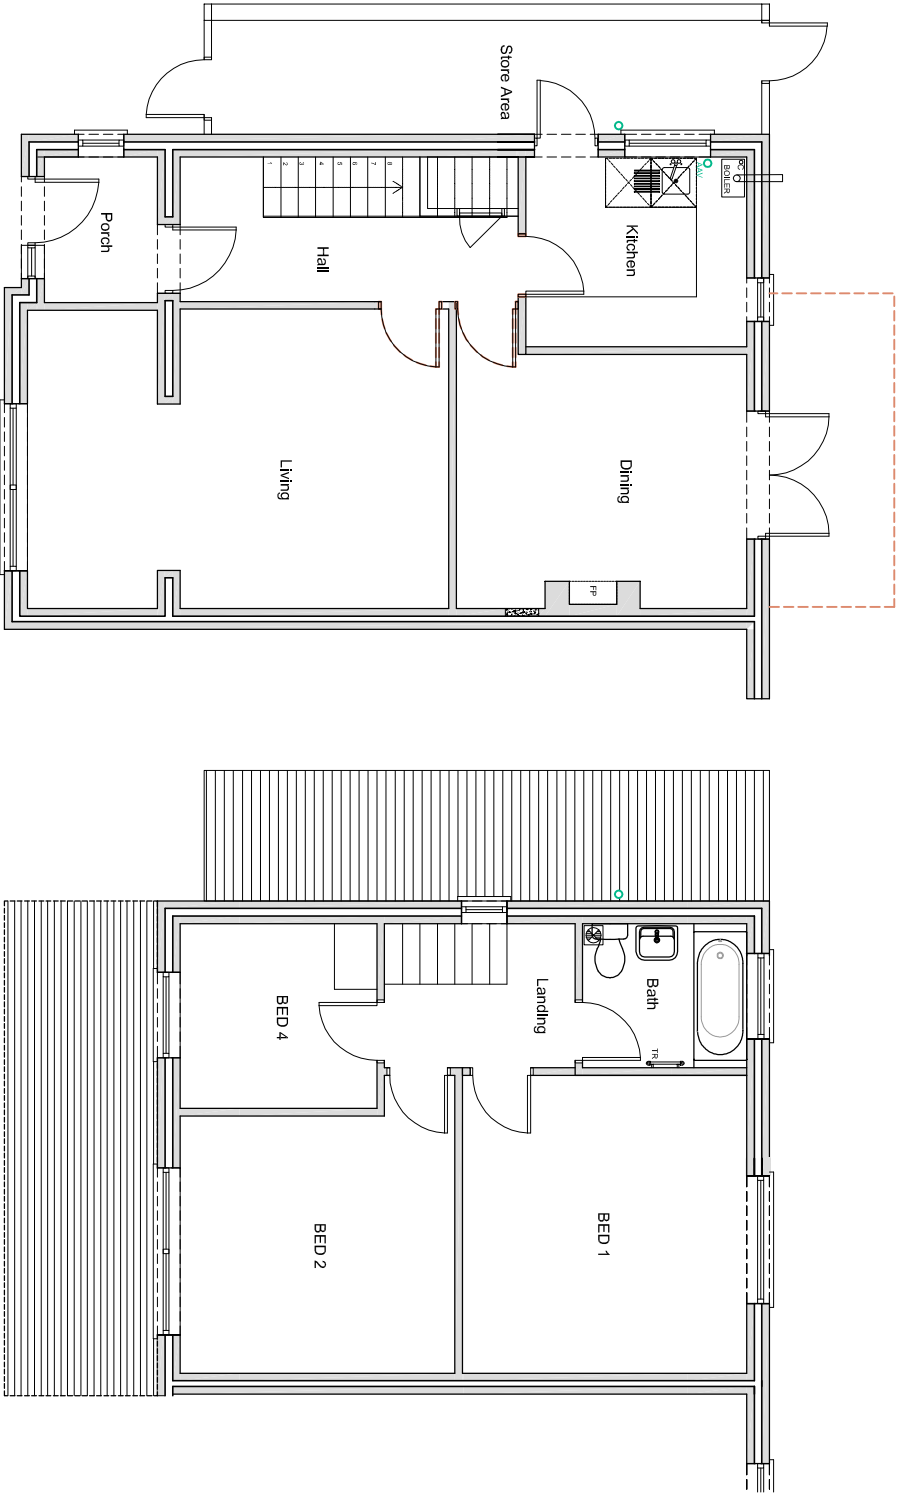


GROUND FLOOR PLAN 1:100

FIRST FLOOR PLAN 1:100

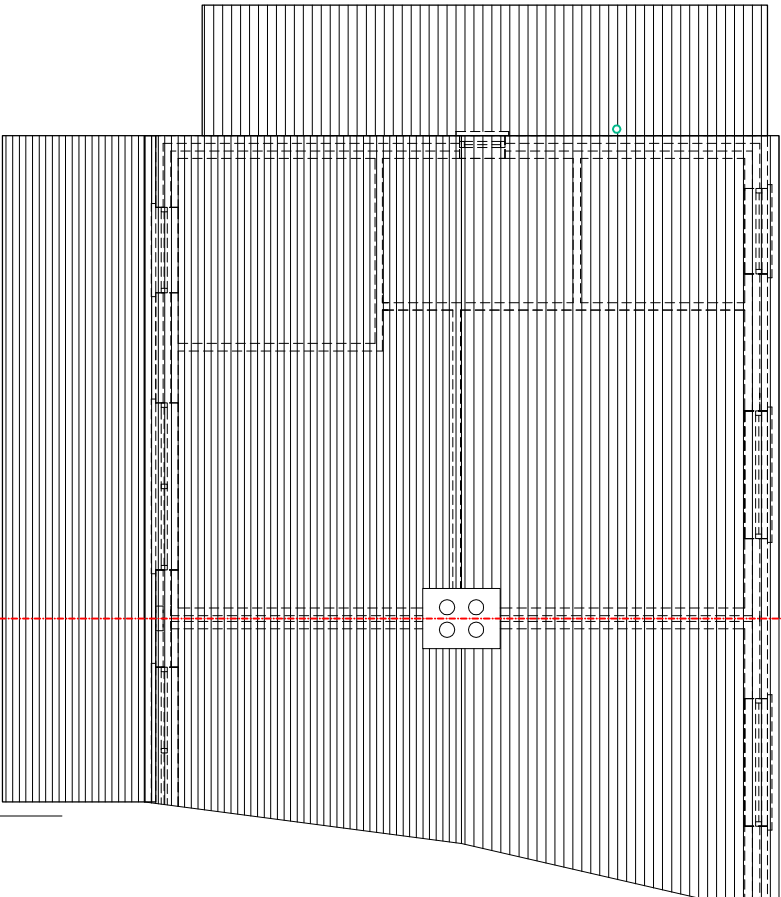

ROOF PLAN 1:100

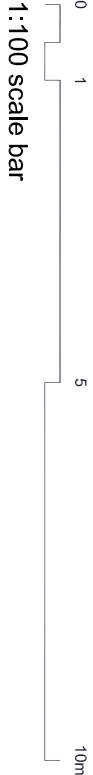

Project Title	Renovation, Rear and Side Extension works 38 Geoffreyson Road Caversham Heights Reading RG47HS			Drawing Title Existing Plans and Elevations <		
---------------	--	--	--	---	--	--

Revisions

This Drawing is Copyright and may not be reproduced without permission.