


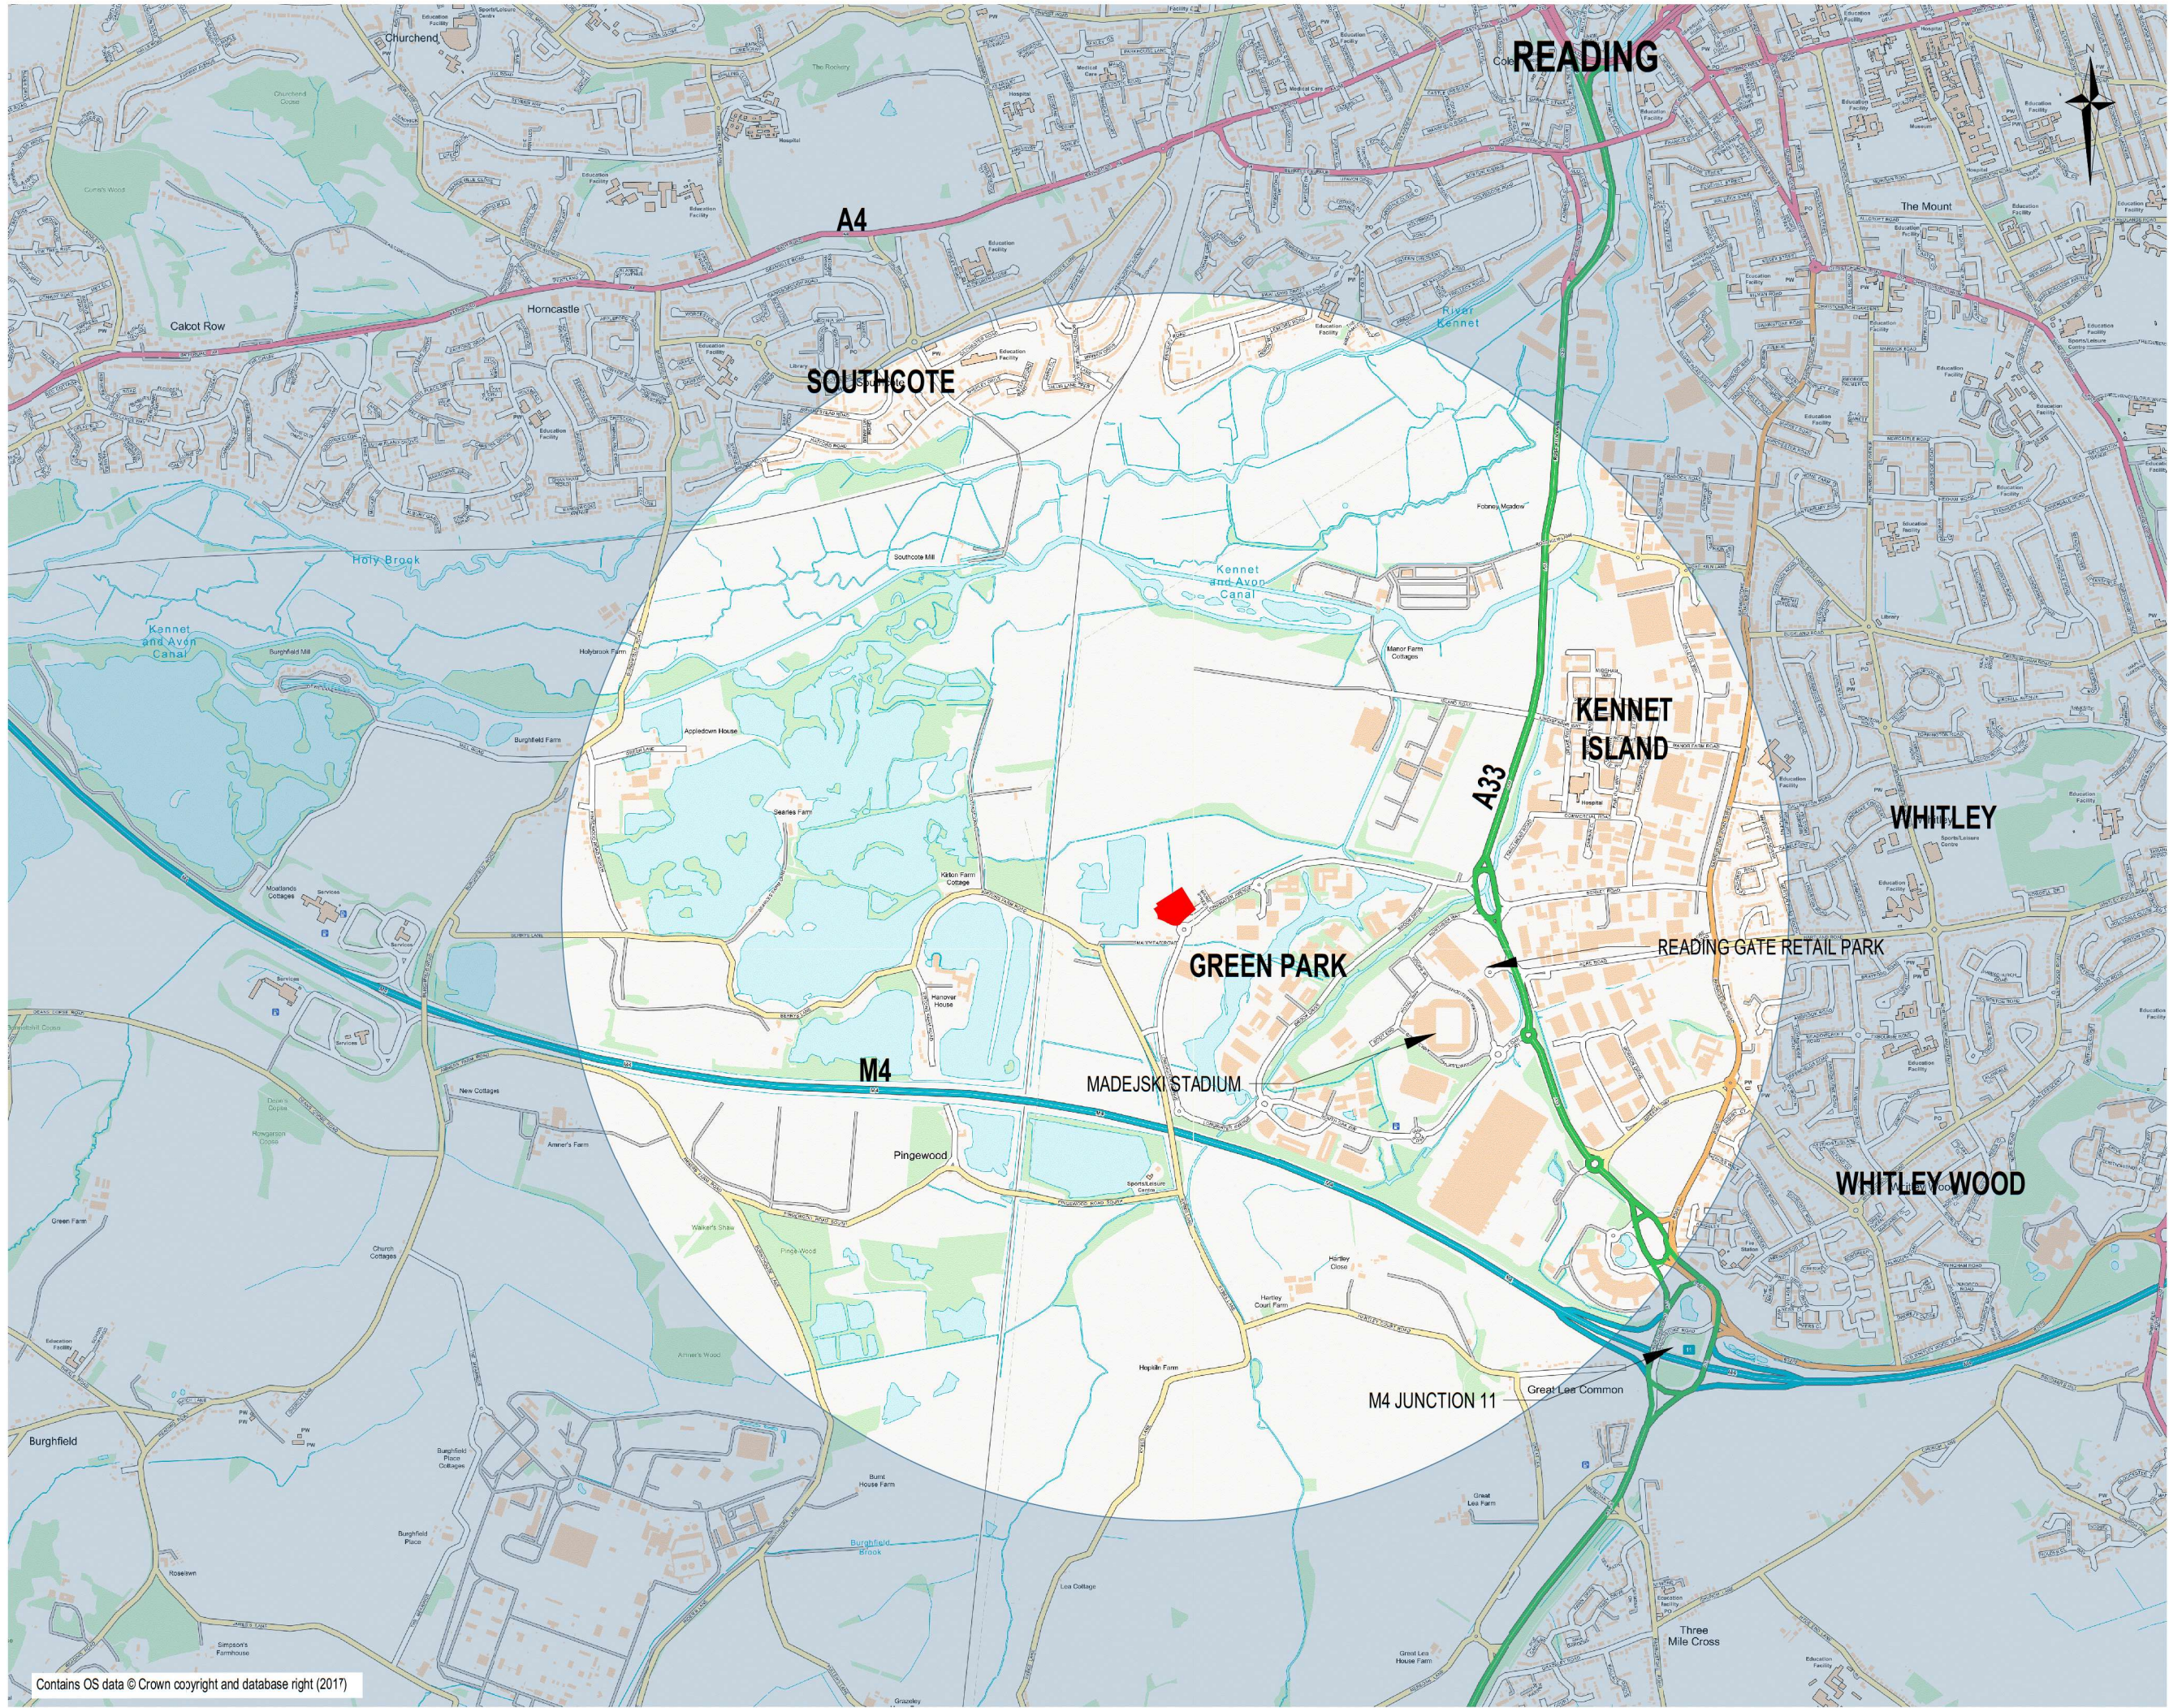

KEY

 PROPOSED PRIMARY SCHOOL SITE

 AREA WITHIN ACCEPTABLE WALKING DISTANCE (2km)

FIGURE 4

FOR INFORMATION ONLY

11	FIRST ISSUE	20.03.18	DK
----	-------------	----------	----

Rev	Description	Date	Chkd
-----	-------------	------	------



Glanville
3 Grovelands Business Centre
Boundary Way
Hemel Hempstead, Herts. HP2 7TE
Tel: (01442) 835999 Fax: (01442) 258924
postbox@glanvillegroup.com www.glanvillegroup.com


Client : 

Project : **GREEN PARK VILLAGE - PRIMARY SCHOOL**

Title : **2km WALKING CATCHMENT PLAN**

Project Engineer :	DK	Scale :	1:20,000 @ A3
Project Director :	HG	Date :	MAR 2018
Status :	INFORMATION		

Drawing No.	4160914-SK02	Rev	11
-------------	--------------	-----	----

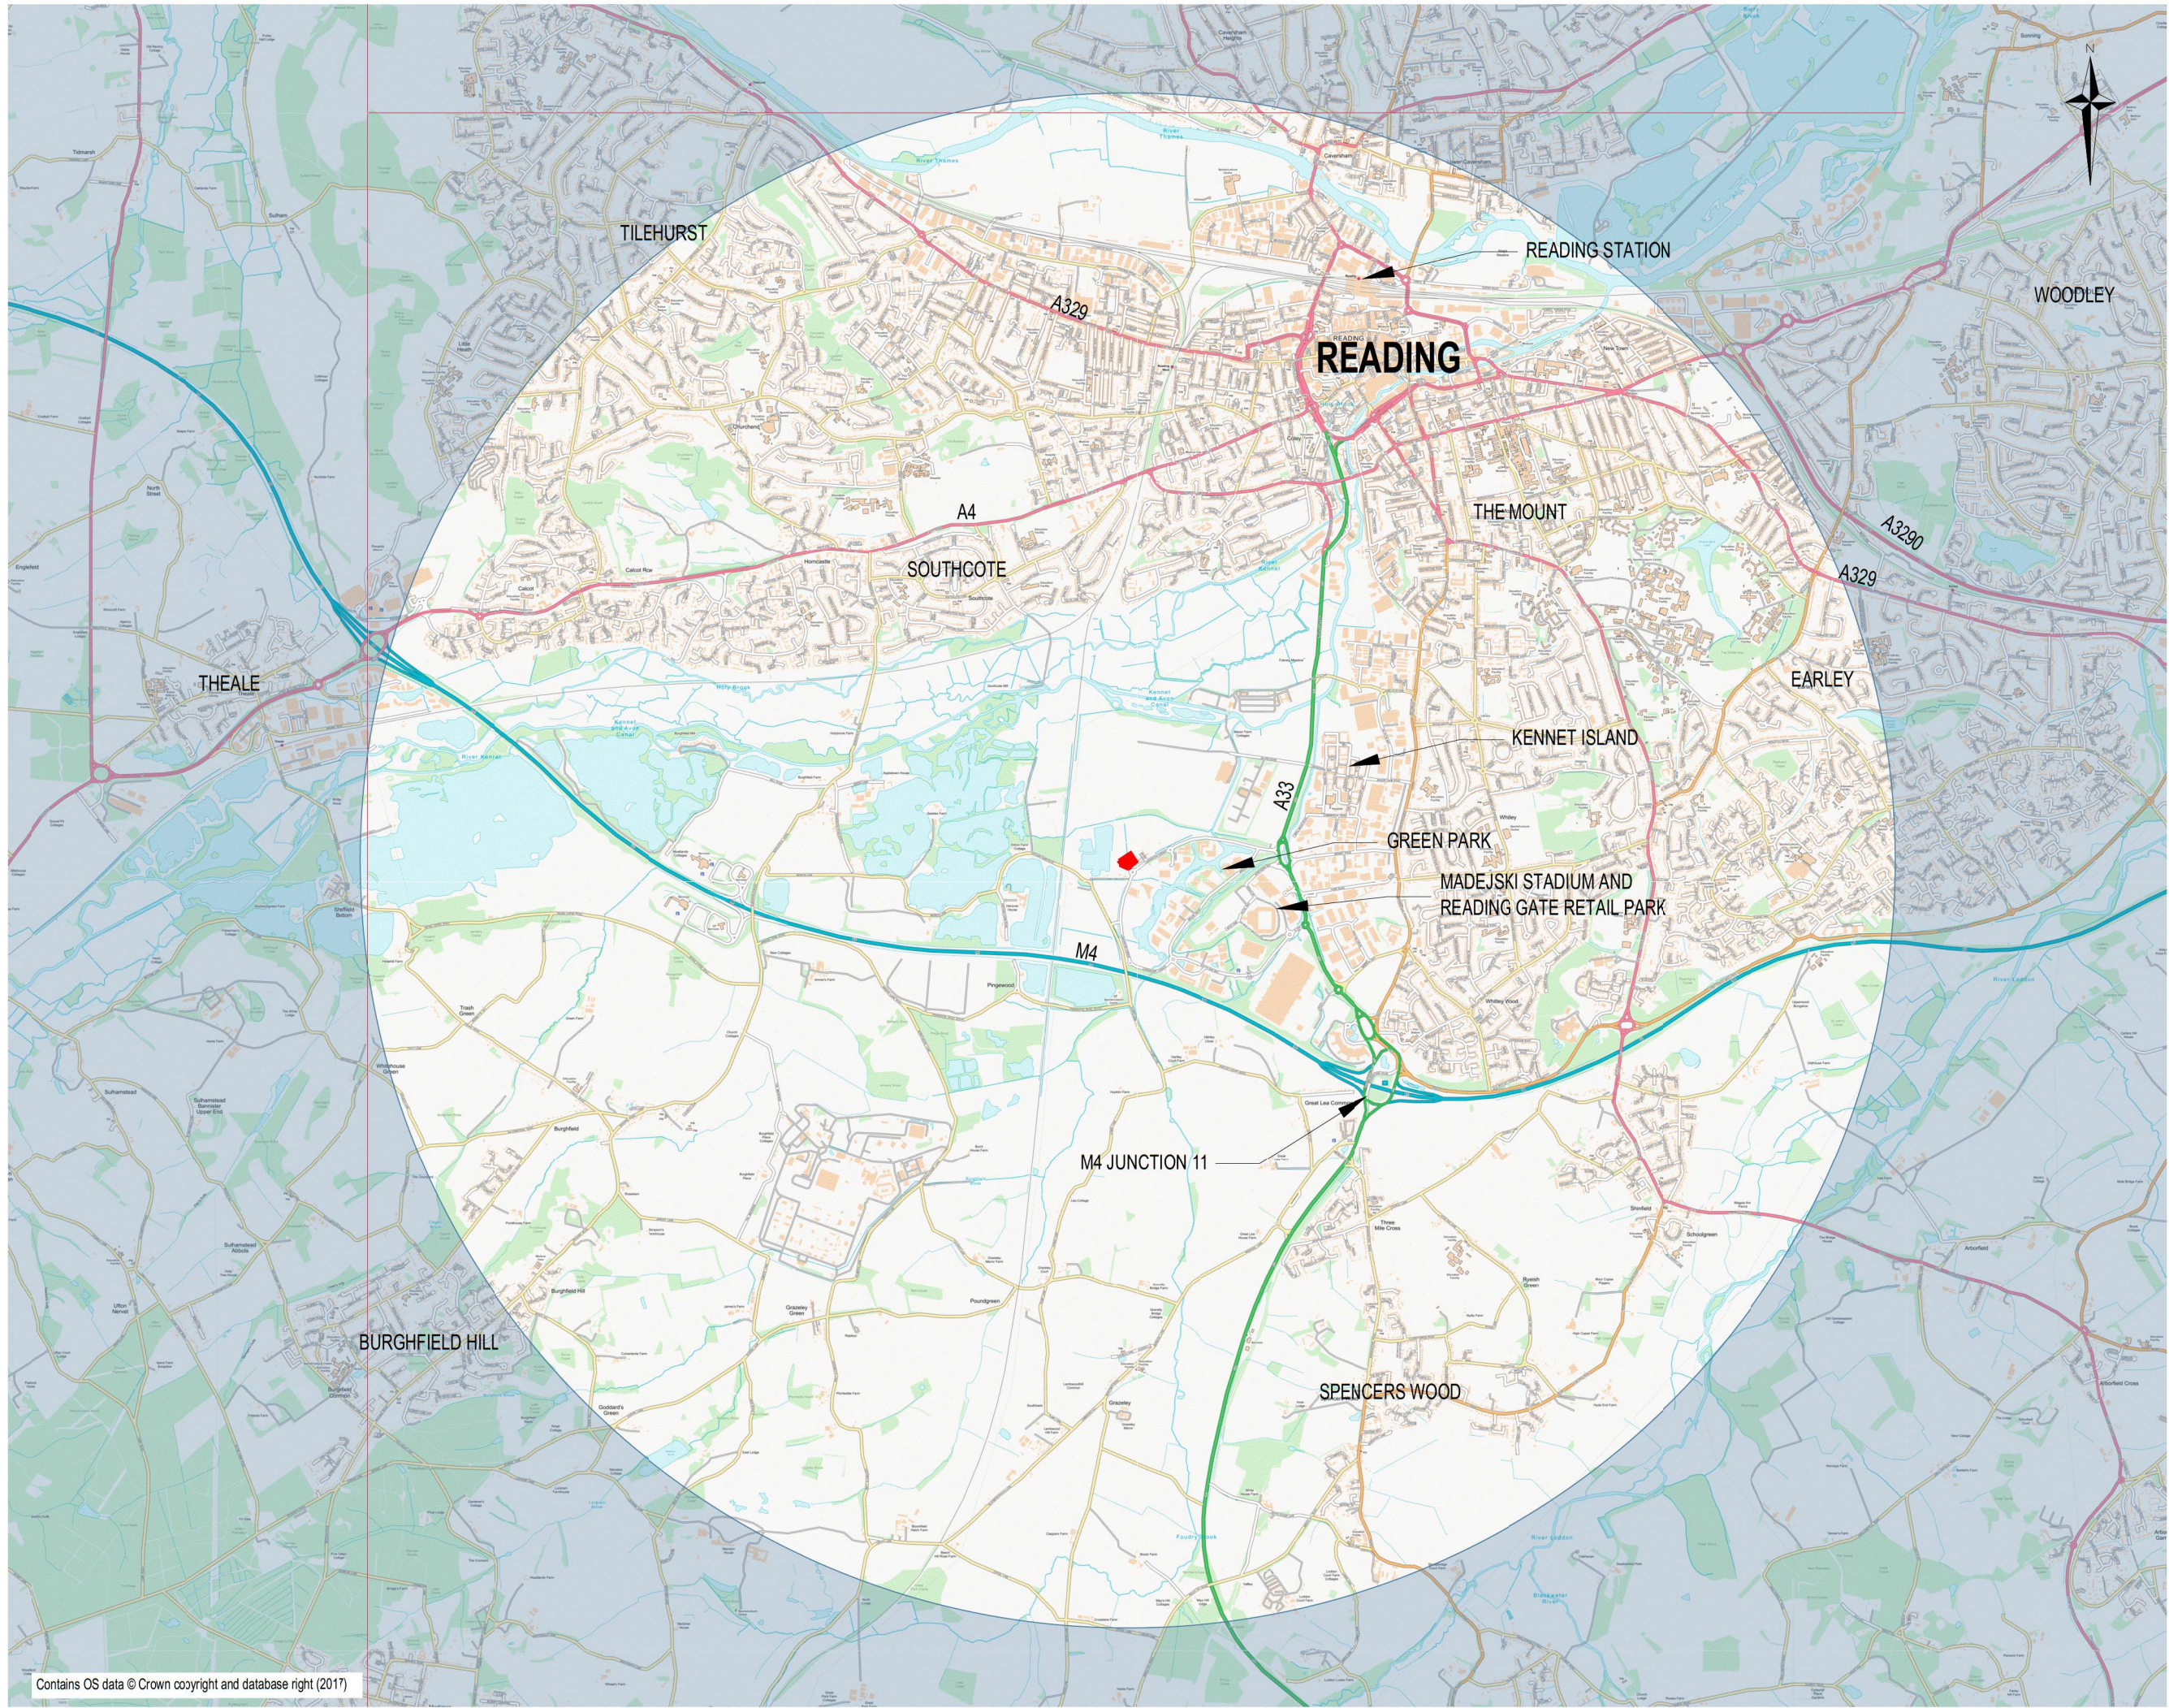

Contains OS data © Crown copyright and database right (2017)

KEY



PROPOSED PRIMARY SCHOOL SITE



AREA WITHIN ACCEPTABLE CYCLING DISTANCE (5km)

FIGURE 5

FOR INFORMATION ONLY

11	FIRST ISSUE	20.03.18	DK
Rev	Description	Date	Chkd



Glanville
3 Grovelands Business Centre
Boundary Way
Hemel Hempstead, Herts. HP2 7TE
Tel: (01442) 835999 Fax: (01442) 258924
postbox@glanvillegroup.com www.glanvillegroup.com

Client :



Project :

GREEN PARK VILLAGE -
READING

Title :

5km CYCLING CATCHMENT PLAN

Project Engineer :	DK	Scale :	1:40,000 @ A3
Project Director :	HG	Date :	MAR 2018
Status :	INFORMATION		

Drawing No.	4160914-SK03	Rev	11
-------------	--------------	-----	----