

1. THIS DRAWING MUST NOT BE SCALED OFF, WORK TO FIGURED DIMENSIONS ONLY.
2. THIS DRAWING IS TO BE READ IN CONJUNCTION WITH ALL RELEVANT DRAWINGS, DOCUMENTS & SPECIFICATIONS.

Diagram illustrating the proposed site layout. A red line indicates the school boundary. A dimension of 40' E.D. is shown, indicating the distance from the boundary to the proposed site layout.

PROPOSED FOUL WATER DRAINAGE

PROPOSED SURFACE WATER DRAINAGE

PROPOSED ATTENUATION TANK

PROPOSED PERMEABLE PARKING

PROPOSED FOUL WATER MANHOLE



PROPOSED SURFACE WATER
MANHOLE

 PROPOSED GULLY

12	ISSUED FOR PLANNING SUBMISSION	29/03/18	HG
11	DRAFT ISSUE FOR INFORMATION ONLY	13/03/18	-

Rev.	Description	Date	Chkd
------	-------------	------	------

 3 Grovelands Business Centre
Bromley Way
Hemel Hempstead, Herts. HP2 7TE
Tel: (01442) 835989 Fax: (01442) 268924
postbox@glenhesproup.com www.glenhesproup.com

Client :  **St Edward**
Designed for life

Project : **GREEN PARK VILLAGE, READING
PROPOSED SCHOOL**

Title :

DRAINAGE SCHEMATIC

Project Engineer :	KJ	Scale :	1:500@A3
--------------------	----	---------	----------

Project Director :	HG	Date :	Mar 2018
--------------------	----	--------	----------

Status : INFORMATION

Drawing No.4160914-SK1200 Rev 12

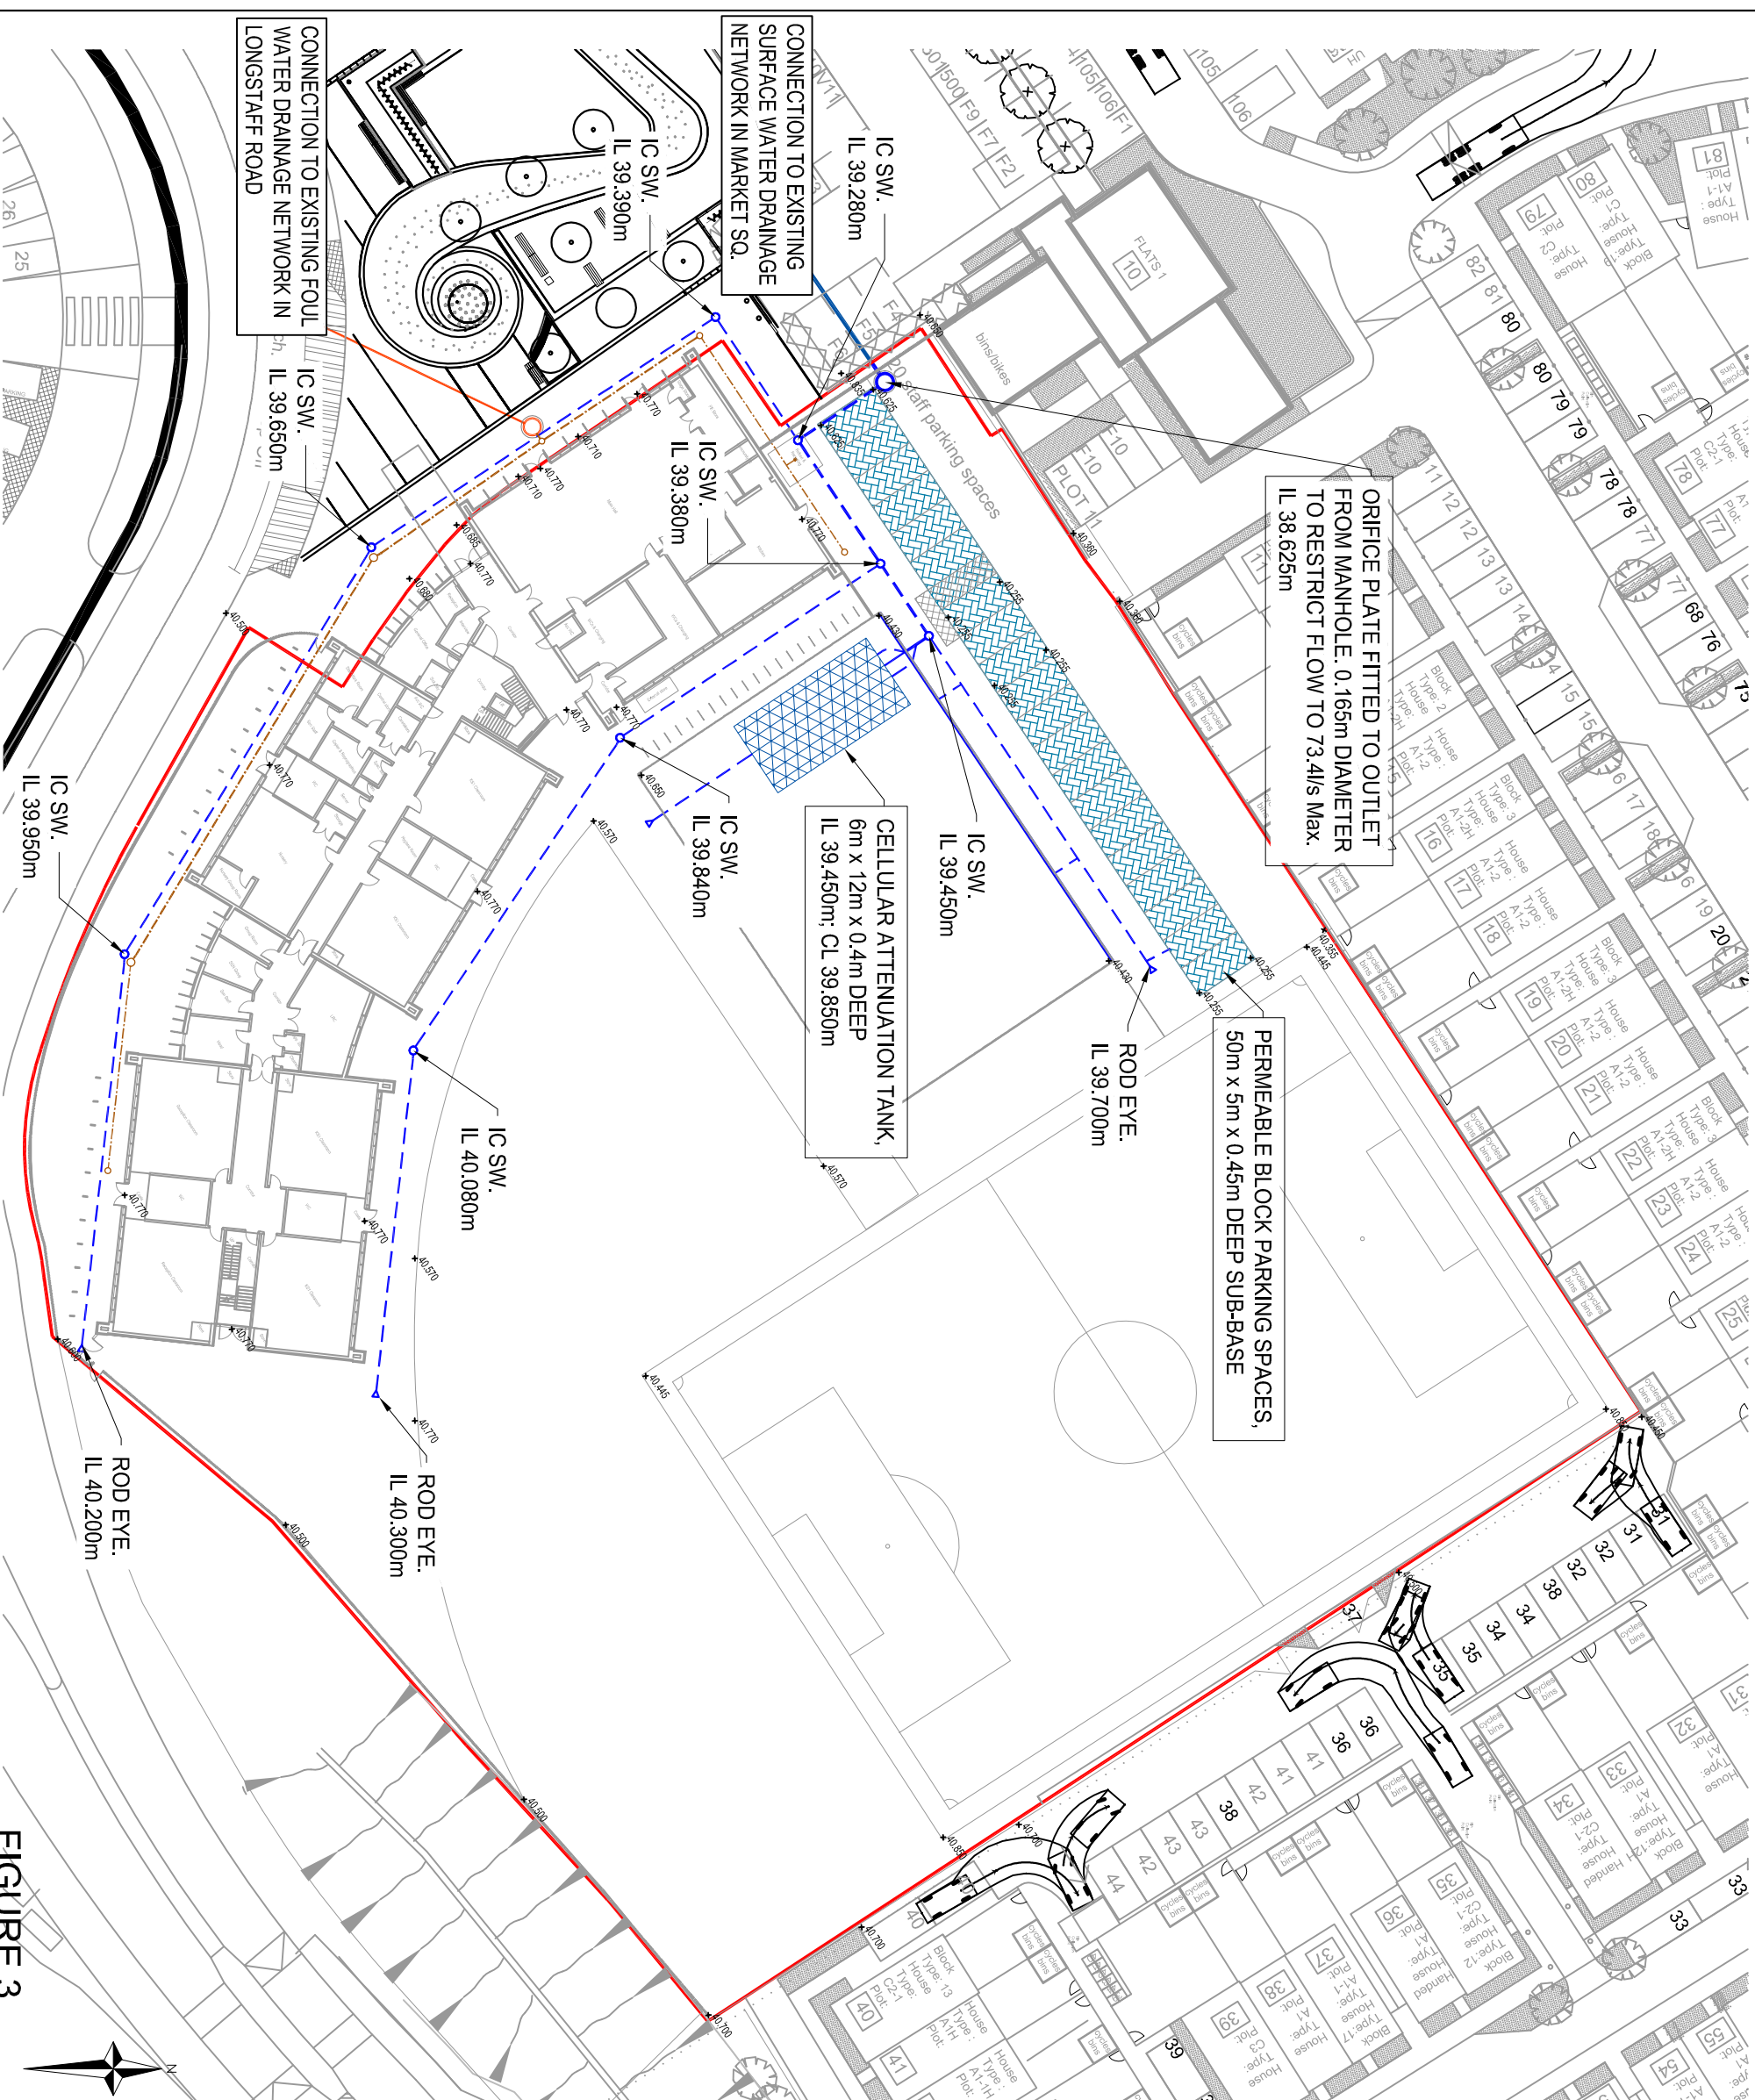


FIGURE 3