


Location Plan



Scale 1:1250
Administrative area Reading

Produced by Land Registry. Reproduction in whole or in part is prohibited without the prior written permission of Ordnance Survey.

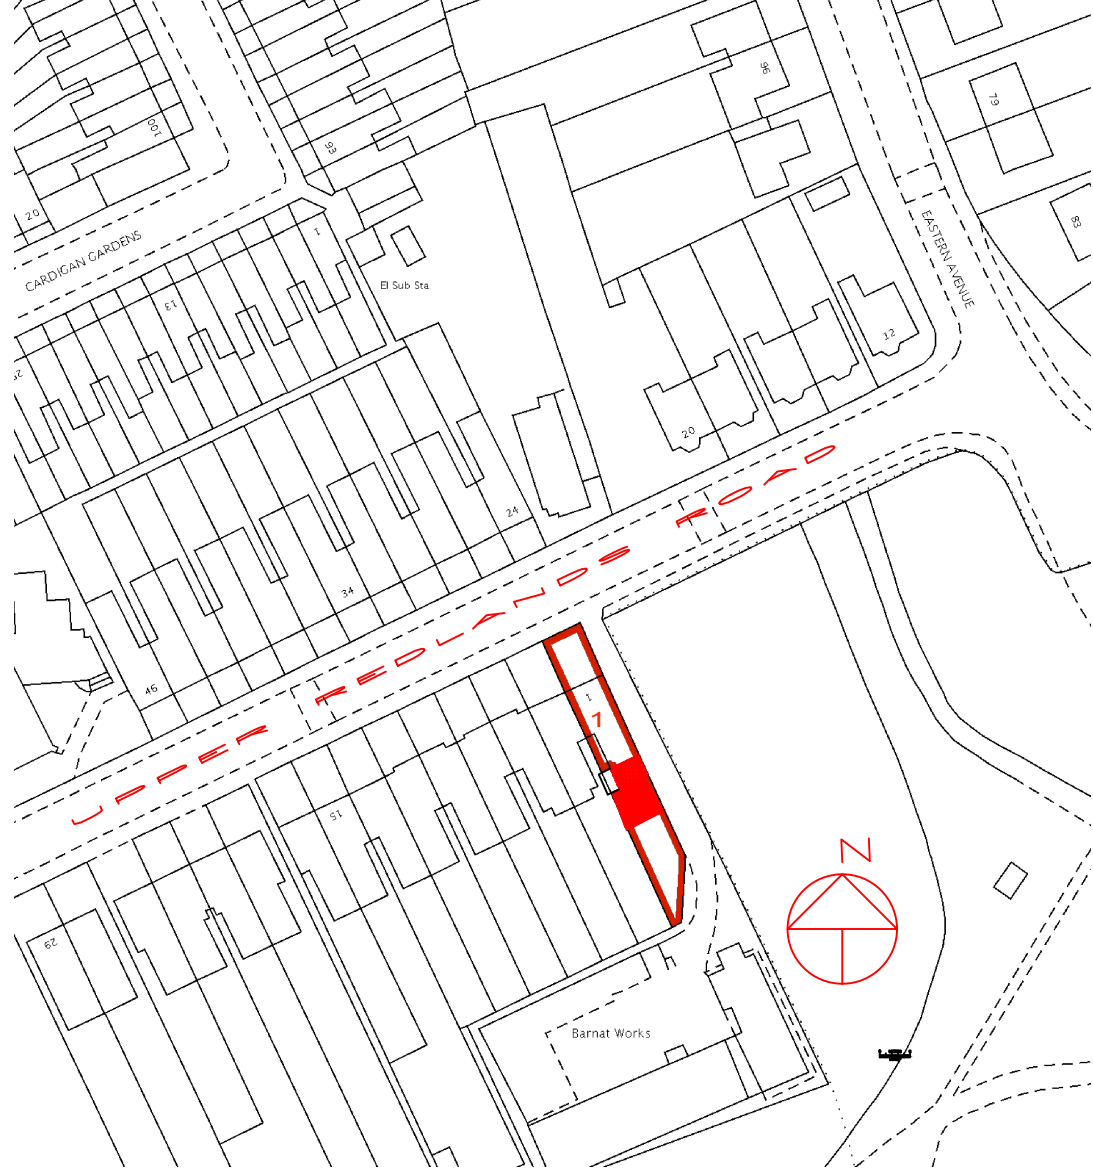

Location Plan
SCALE 1:1250@A3

Block Plan
SCALE 1:500@A3

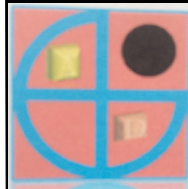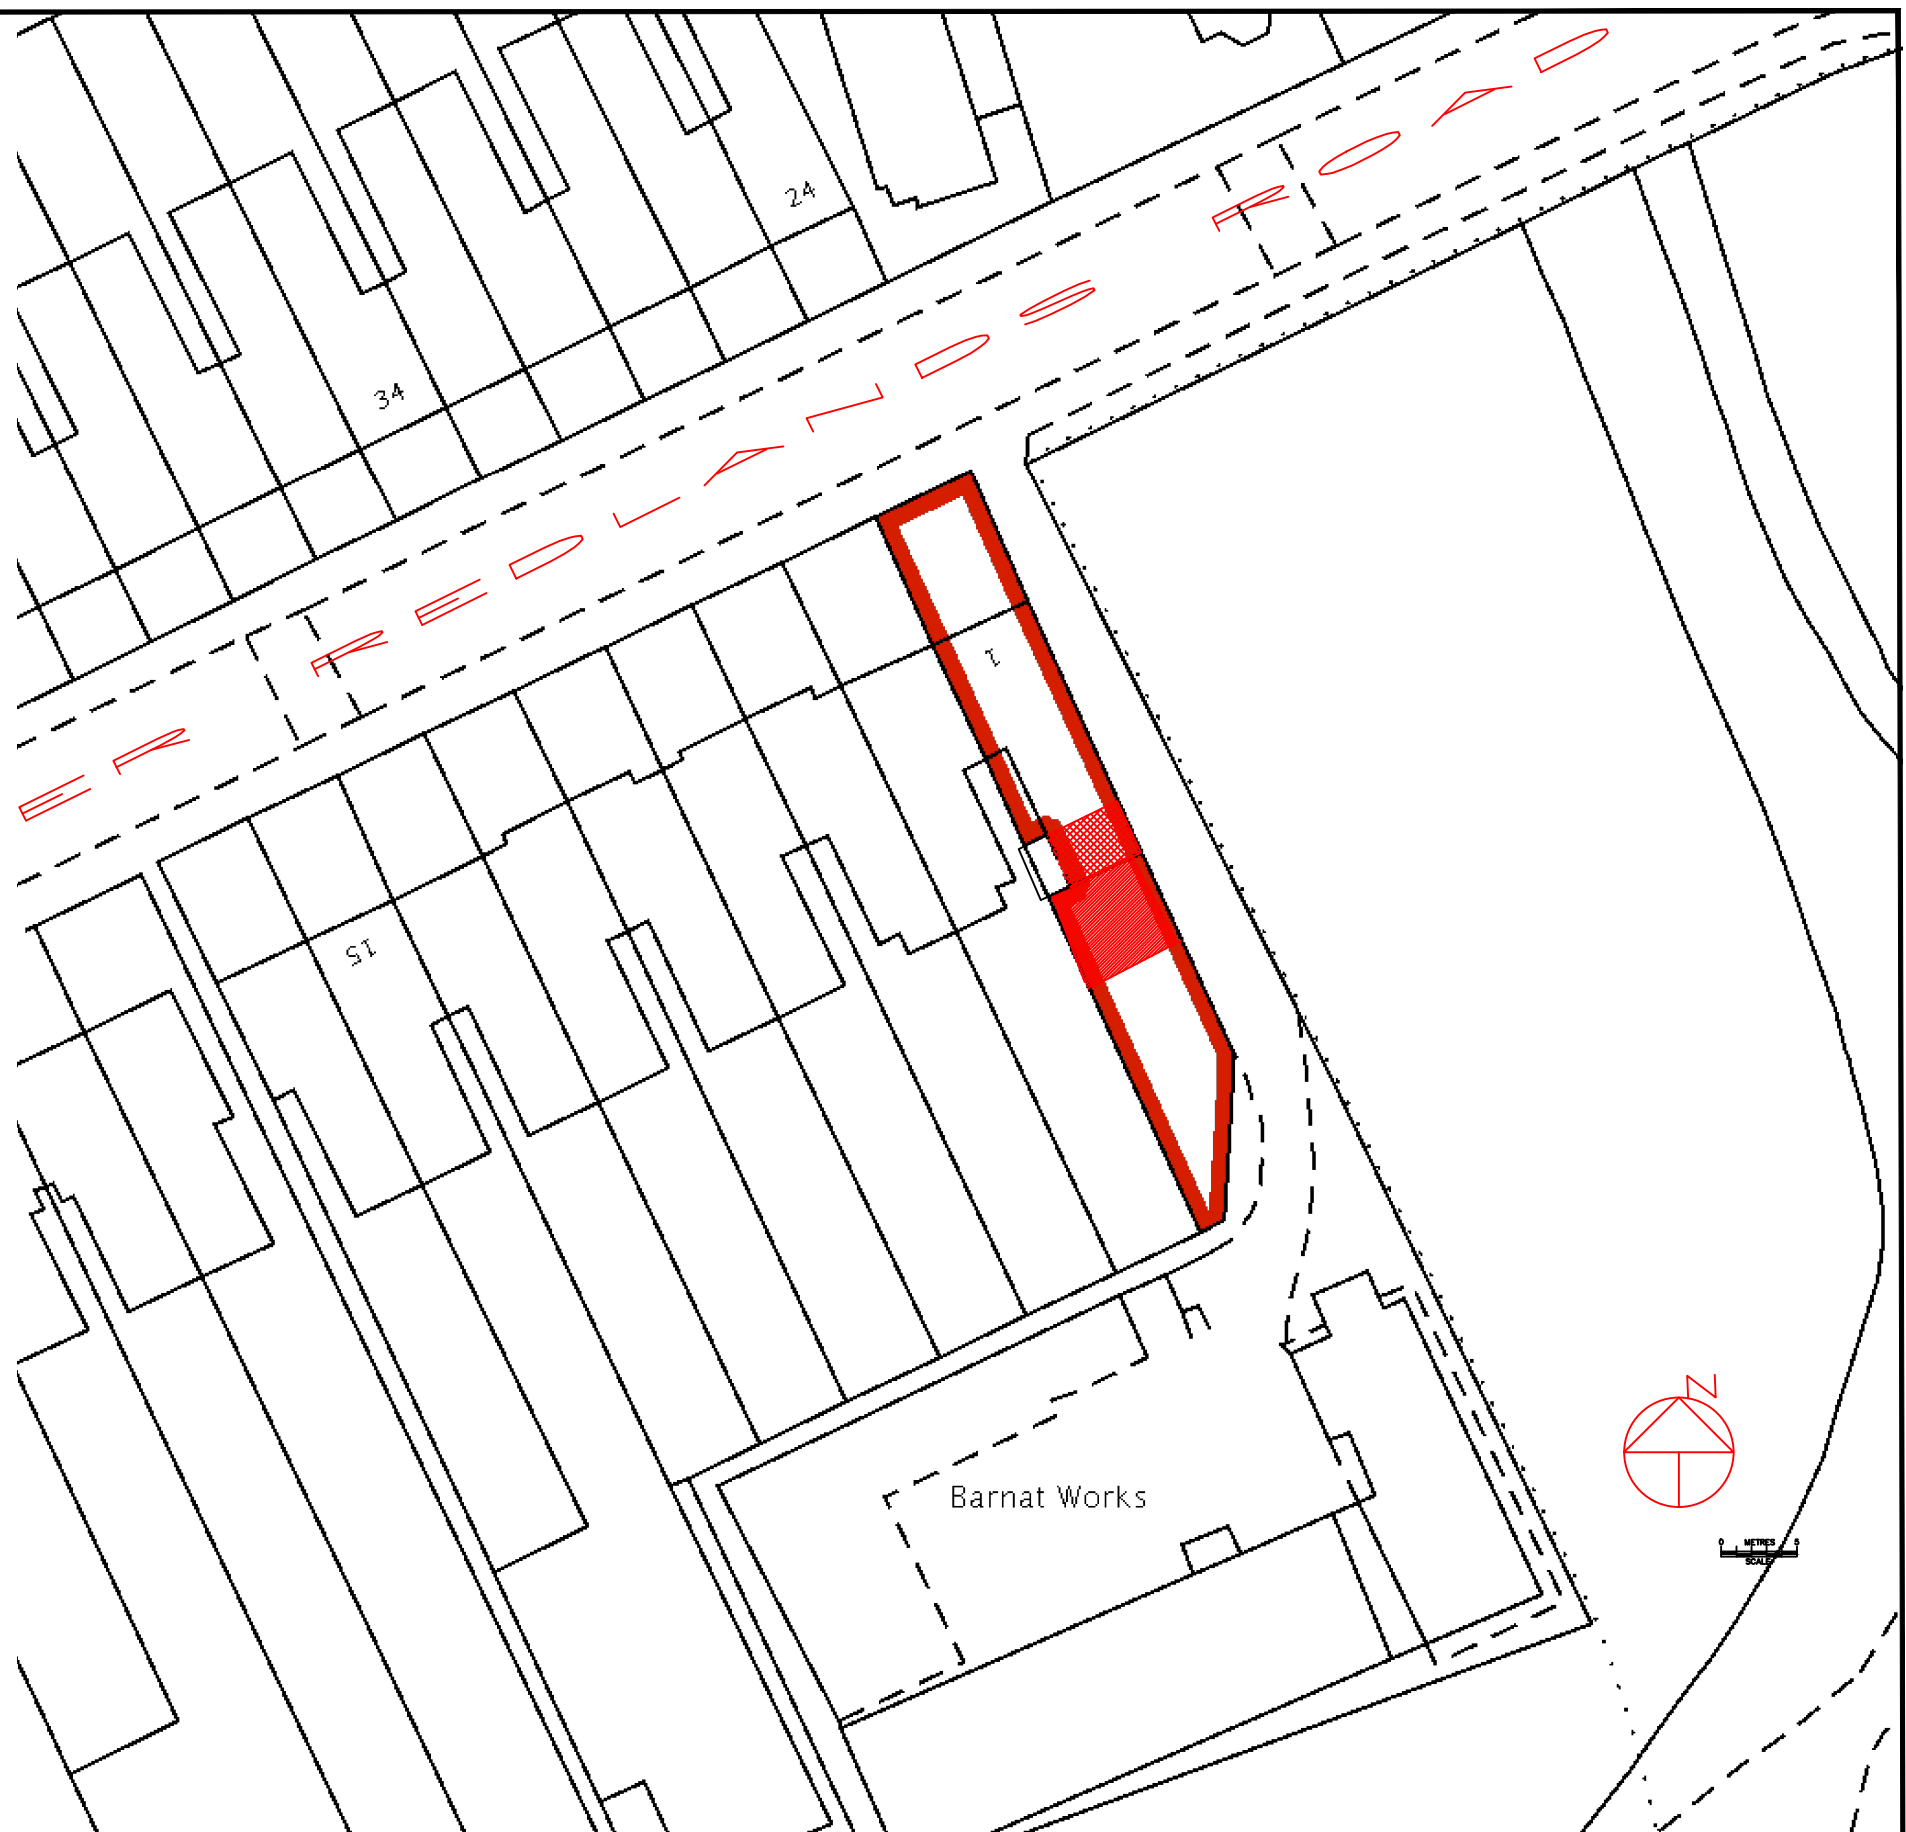

PROJECT:
PROPOSED SINGLE STOREY REAR EXTENSION AND SIDE DORMER EXTENSION

1 Upper Redland Road
Reading

DRAWN BY:	P.S.
DATE:	15/11/2017
SCALE:	as shown@A3
FILENAME:	RBC/16/R

DRAWING TITLE:	
Location and Block Plan	
DRAWING NUMBER:	UR-01R

ArchDezine Limited
archdeziner7@gmail.com