




No.	Revision	Date

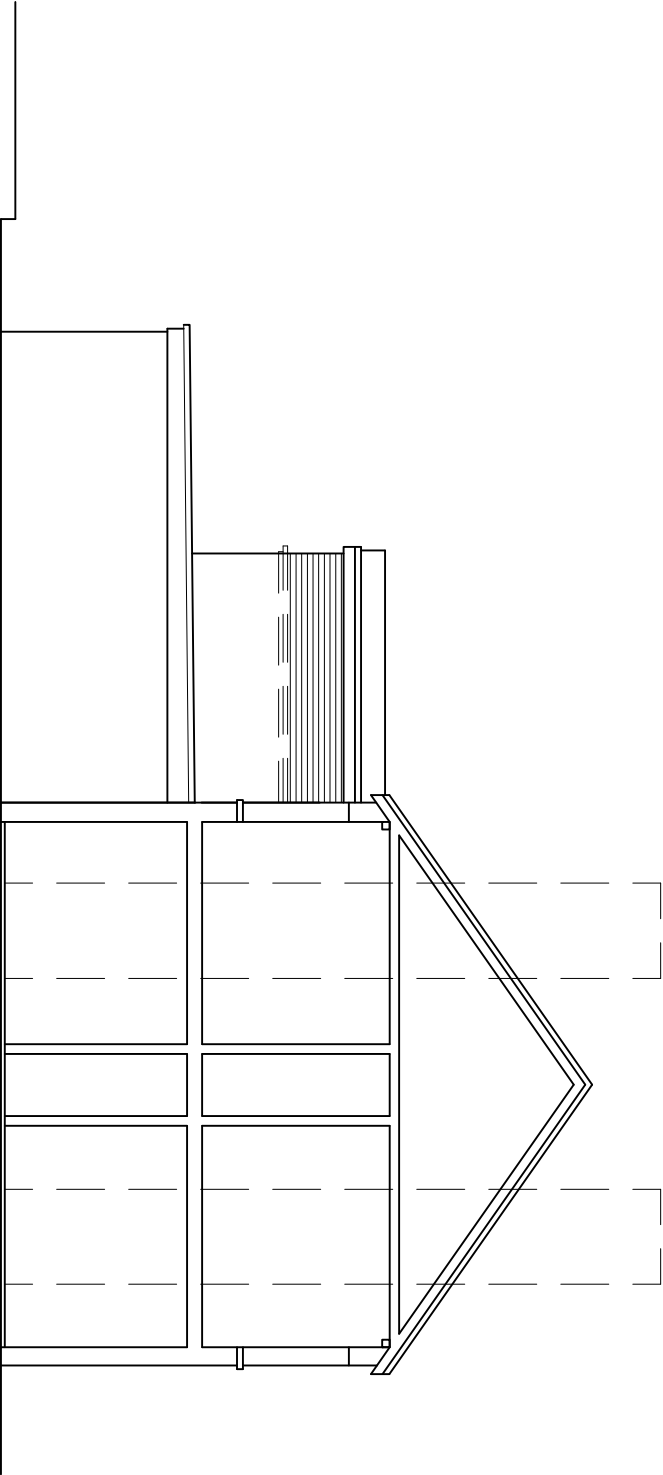


Side Elevation

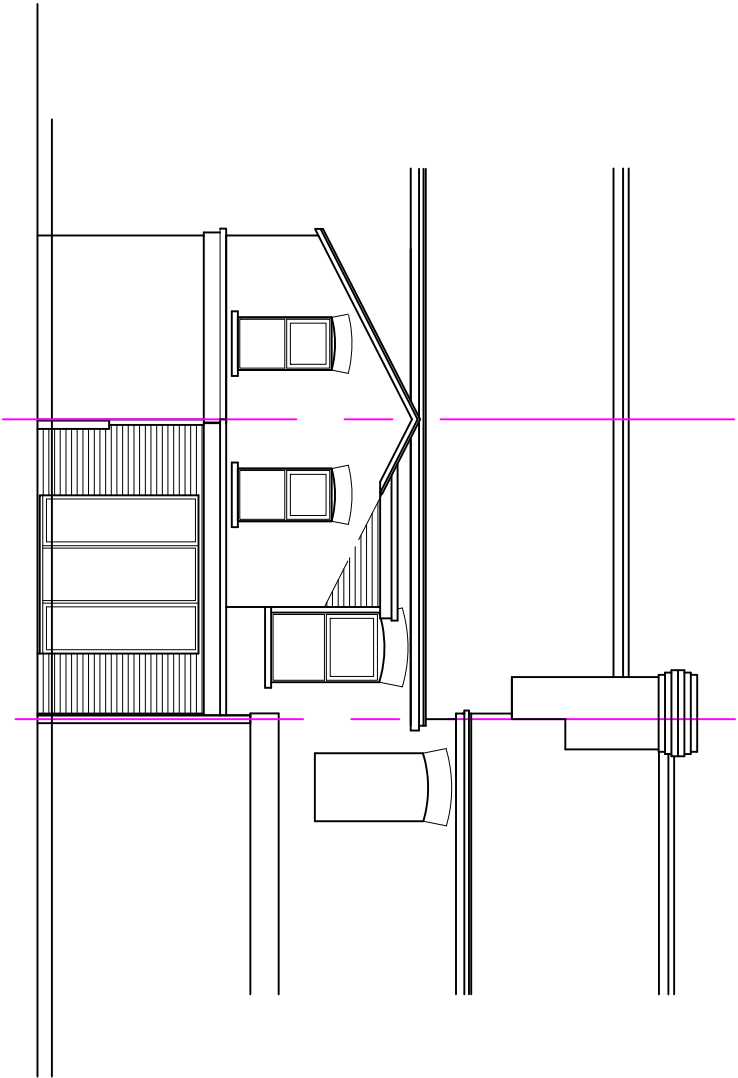

Rear Elevation

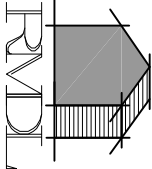

RAMMURTI DESIGN LTD
ARCHITECTURAL & PLANNING SERVICES
268 TILGHURST ROAD, READING RG30 2NE
TEL/FAX: 01189510628 MOB: 07799883574

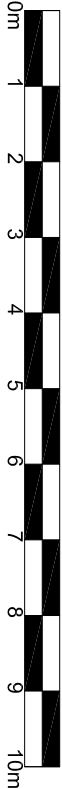

Proposed Single Storey Rear Extension and Minor
Roof Alteration to existing Dwelling
at 54 Blenheim Gardens, Reading RG1 5QG
for Miss G Earl

PROPOSED ELEVATIONS
Scale: 1/100
Date: Jan 2018

BG54:06 Rev -