


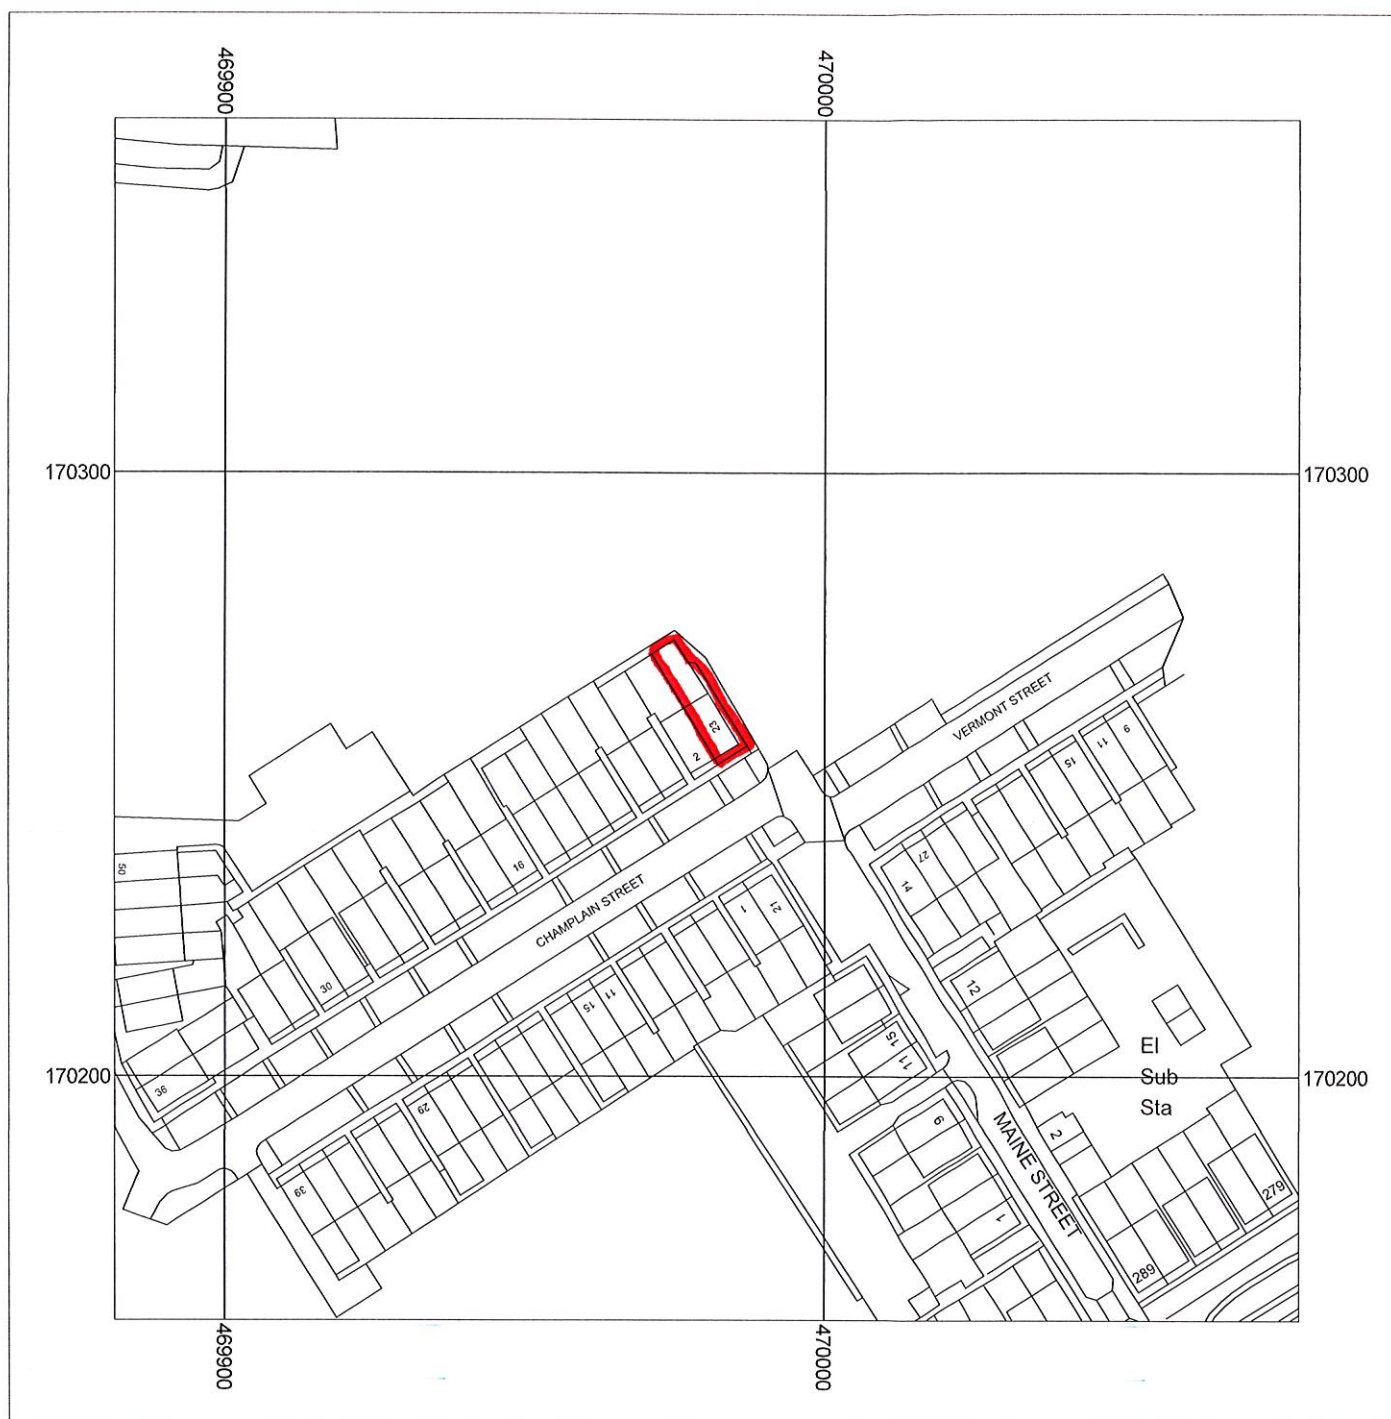

Metres  
0 5 10 20 30 40 50

Scale: 1:1250



Supplied by: Anglian Conservatories  
License number: 100031961  
Produced: 19/06/2018  
Serial number: 1997062

**09999558**  
**23 Maine St**  
**Reading**  
**Berkshire**  
**RG2 6AG**

Plot centre co-ordinates: 469981,170259  
Download file: Print.zip  
Project name: 09999558

BLOCK PLAN



Os Licence number 100046950

Our Reference 09999558.

SCALE 1:500  
0 20  
METRES

Site Address

23 MAINE STREET

RG2 6AG.

