



Disclaimer:
THIS DRAWING MUST NOT BE SCALED UNLESS ISSUED FOR PLANNING PURPOSES.
ALL DIMENSIONS ARE TO BE VERIFIED PRIOR TO SETTING OUT, COMMENCING
WORK, OR PRODUCTION OF FABRICATION DRAWINGS.
REPORT ANY DISCREPANCIES TO THE SUPERVISING OFFICER IMMEDIATELY.
DRAWINGS MARKED AS 'DRAFT' ARE FOR APPROVAL ONLY AND NOT ISSUED FOR
CONSTRUCTION PURPOSES. COPYRIGHT ©


Rev	Description	By	Date

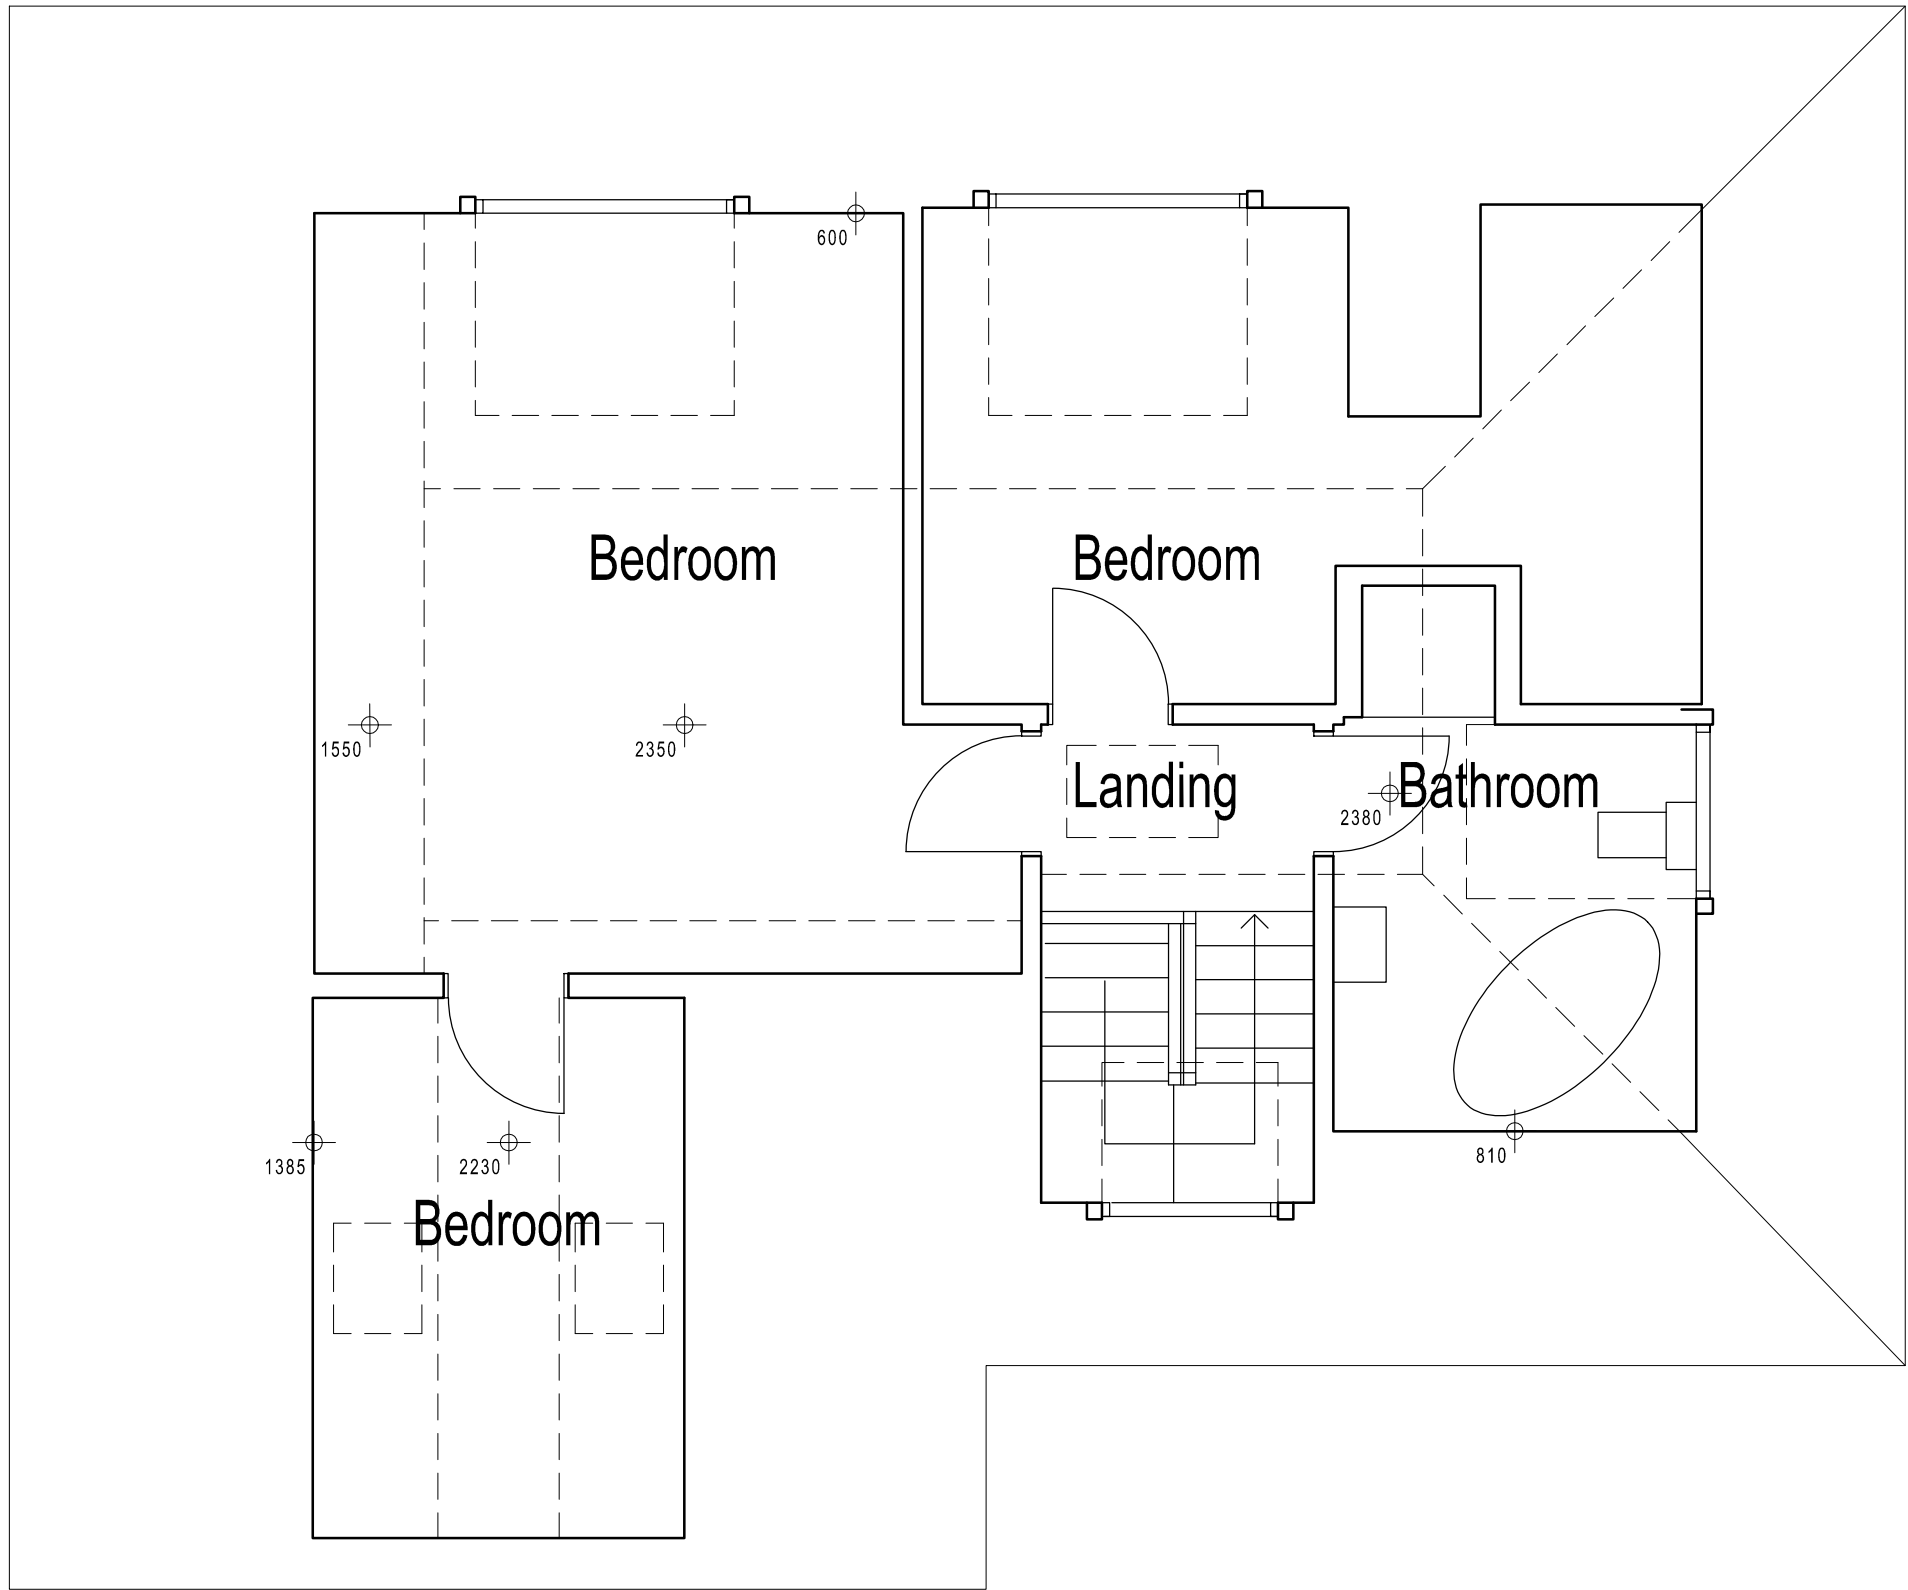



Second Floor Plan1:50

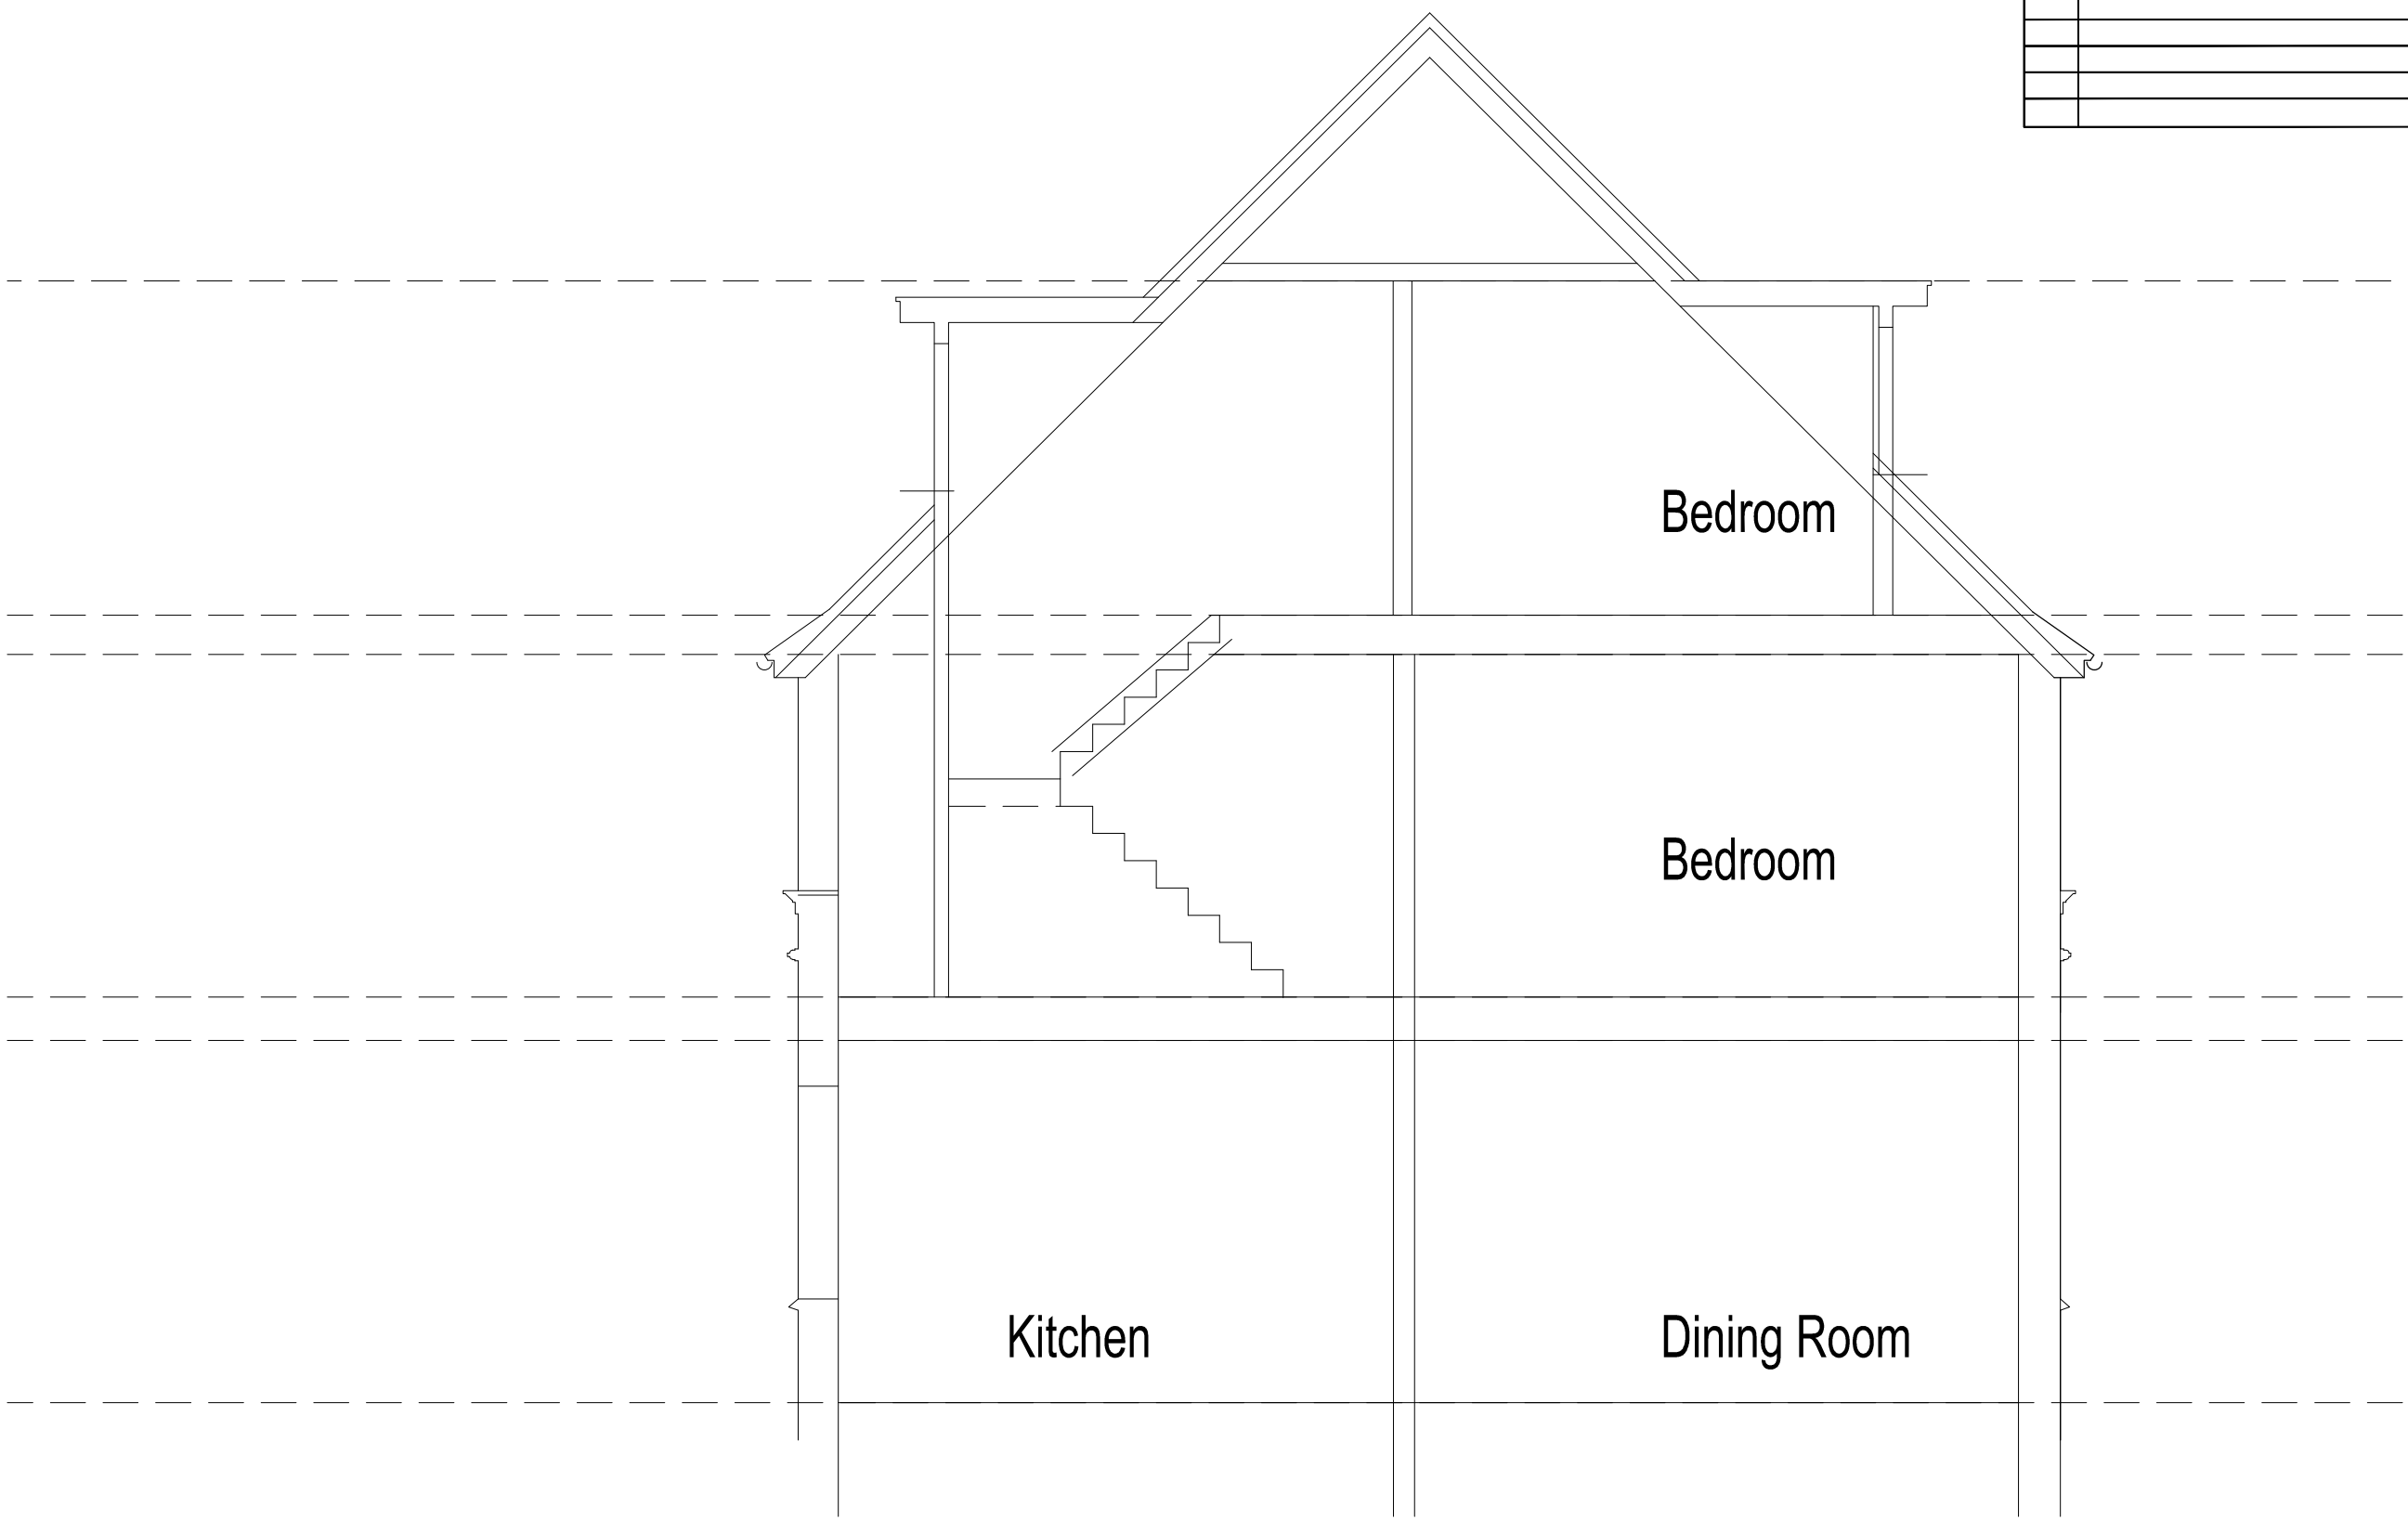

Typical Section 1:50

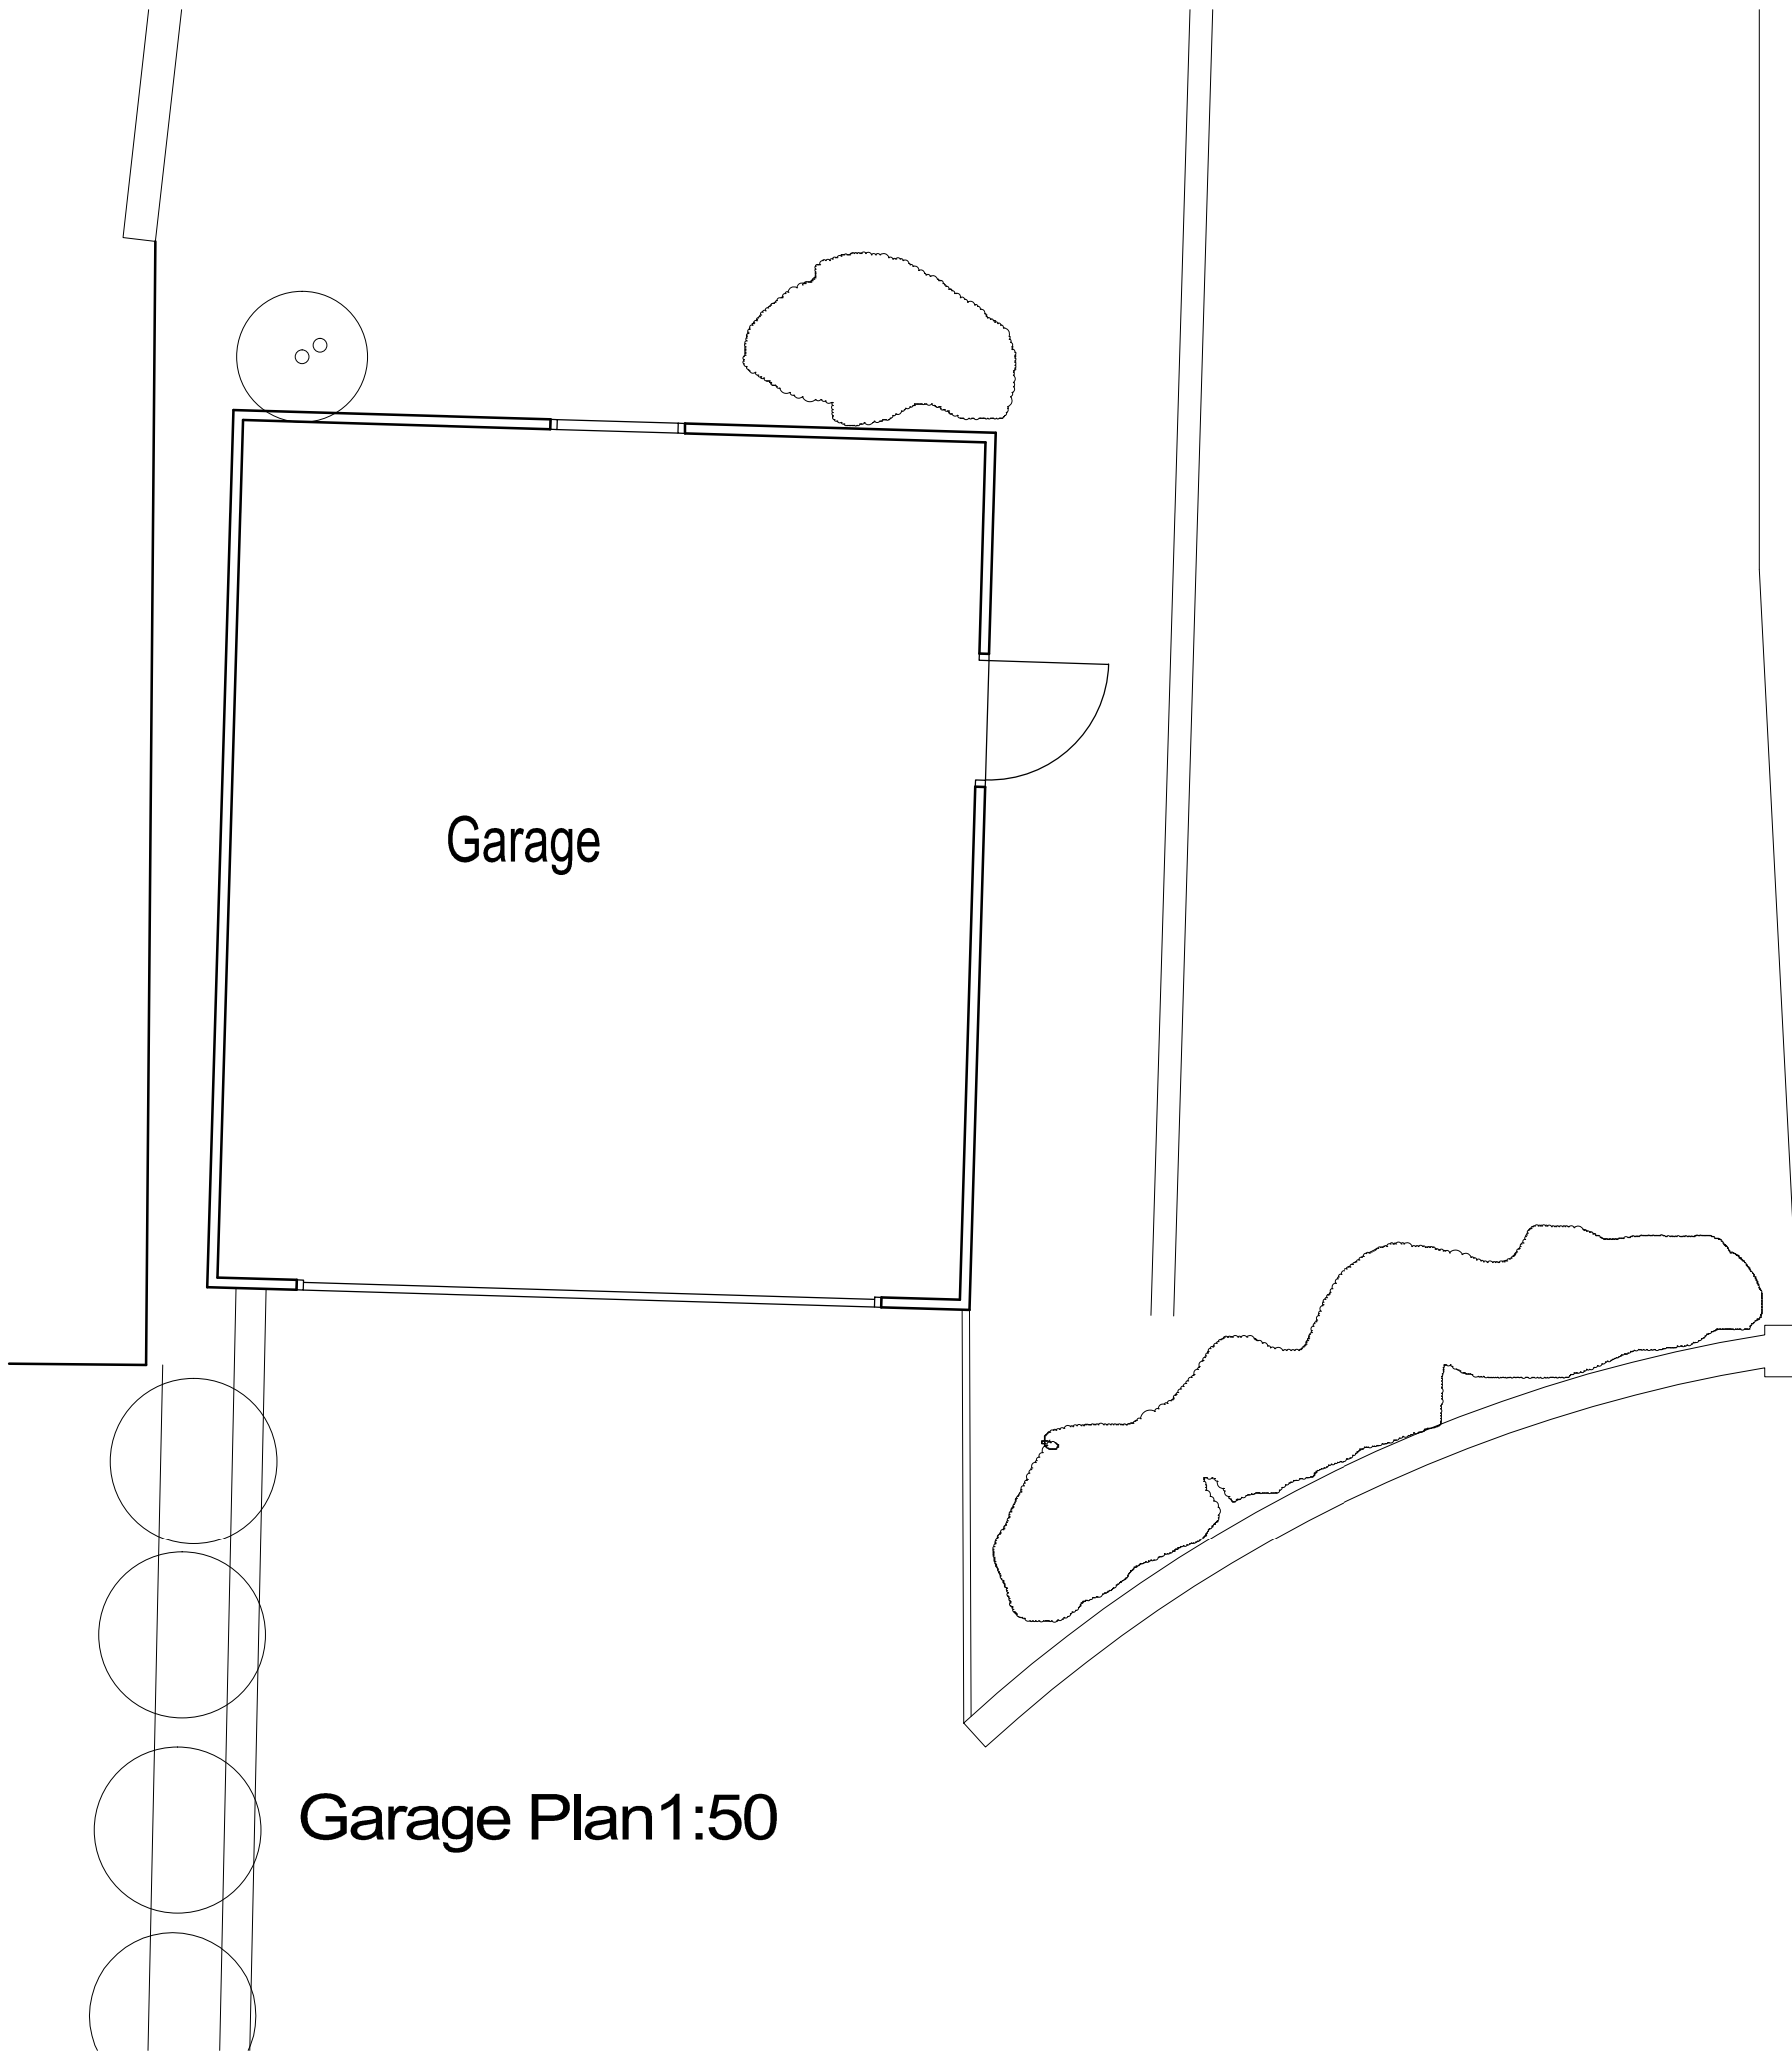

Garage Plan1:50

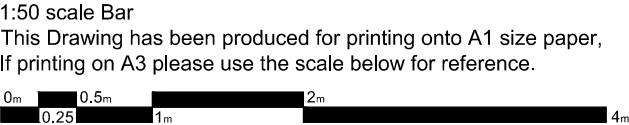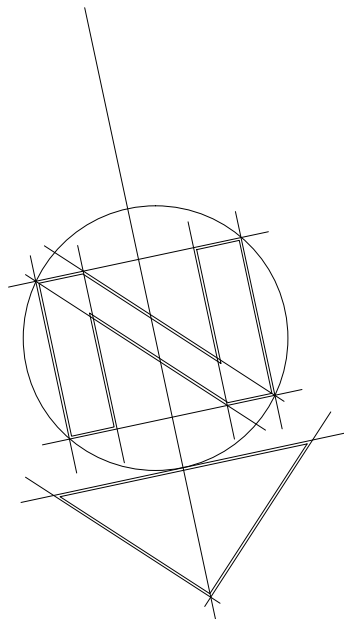

Day • Tanner Partnership

ARCHITECTURE
AND PLANNING

www.daytanner.co.uk

CLIENT

Mr & Mrs J Goodwin

JOB

19 Grosvenor Road,
Caversham, RG4 5EJ

DRG

As Existing 2 nd Floor Plan,
Typical Section & Outbuildings

SCALE

1:50

DRAWN

DATE

Jan 16

3349/104

Wokingham
51 Peach Street
Wokingham
Berkshire
RG40 1XP
0118 989 0808
info@daytanner.co.uk