


THIS DRAWING
This drawing remains the copyright of DWP Associates Ltd. ©
All drawn information should be checked against site dimensions
and any discrepancy should be immediately addressed to DWP
Associates Ltd. No dimensions are to be taken as a scaled measure
from this drawing and

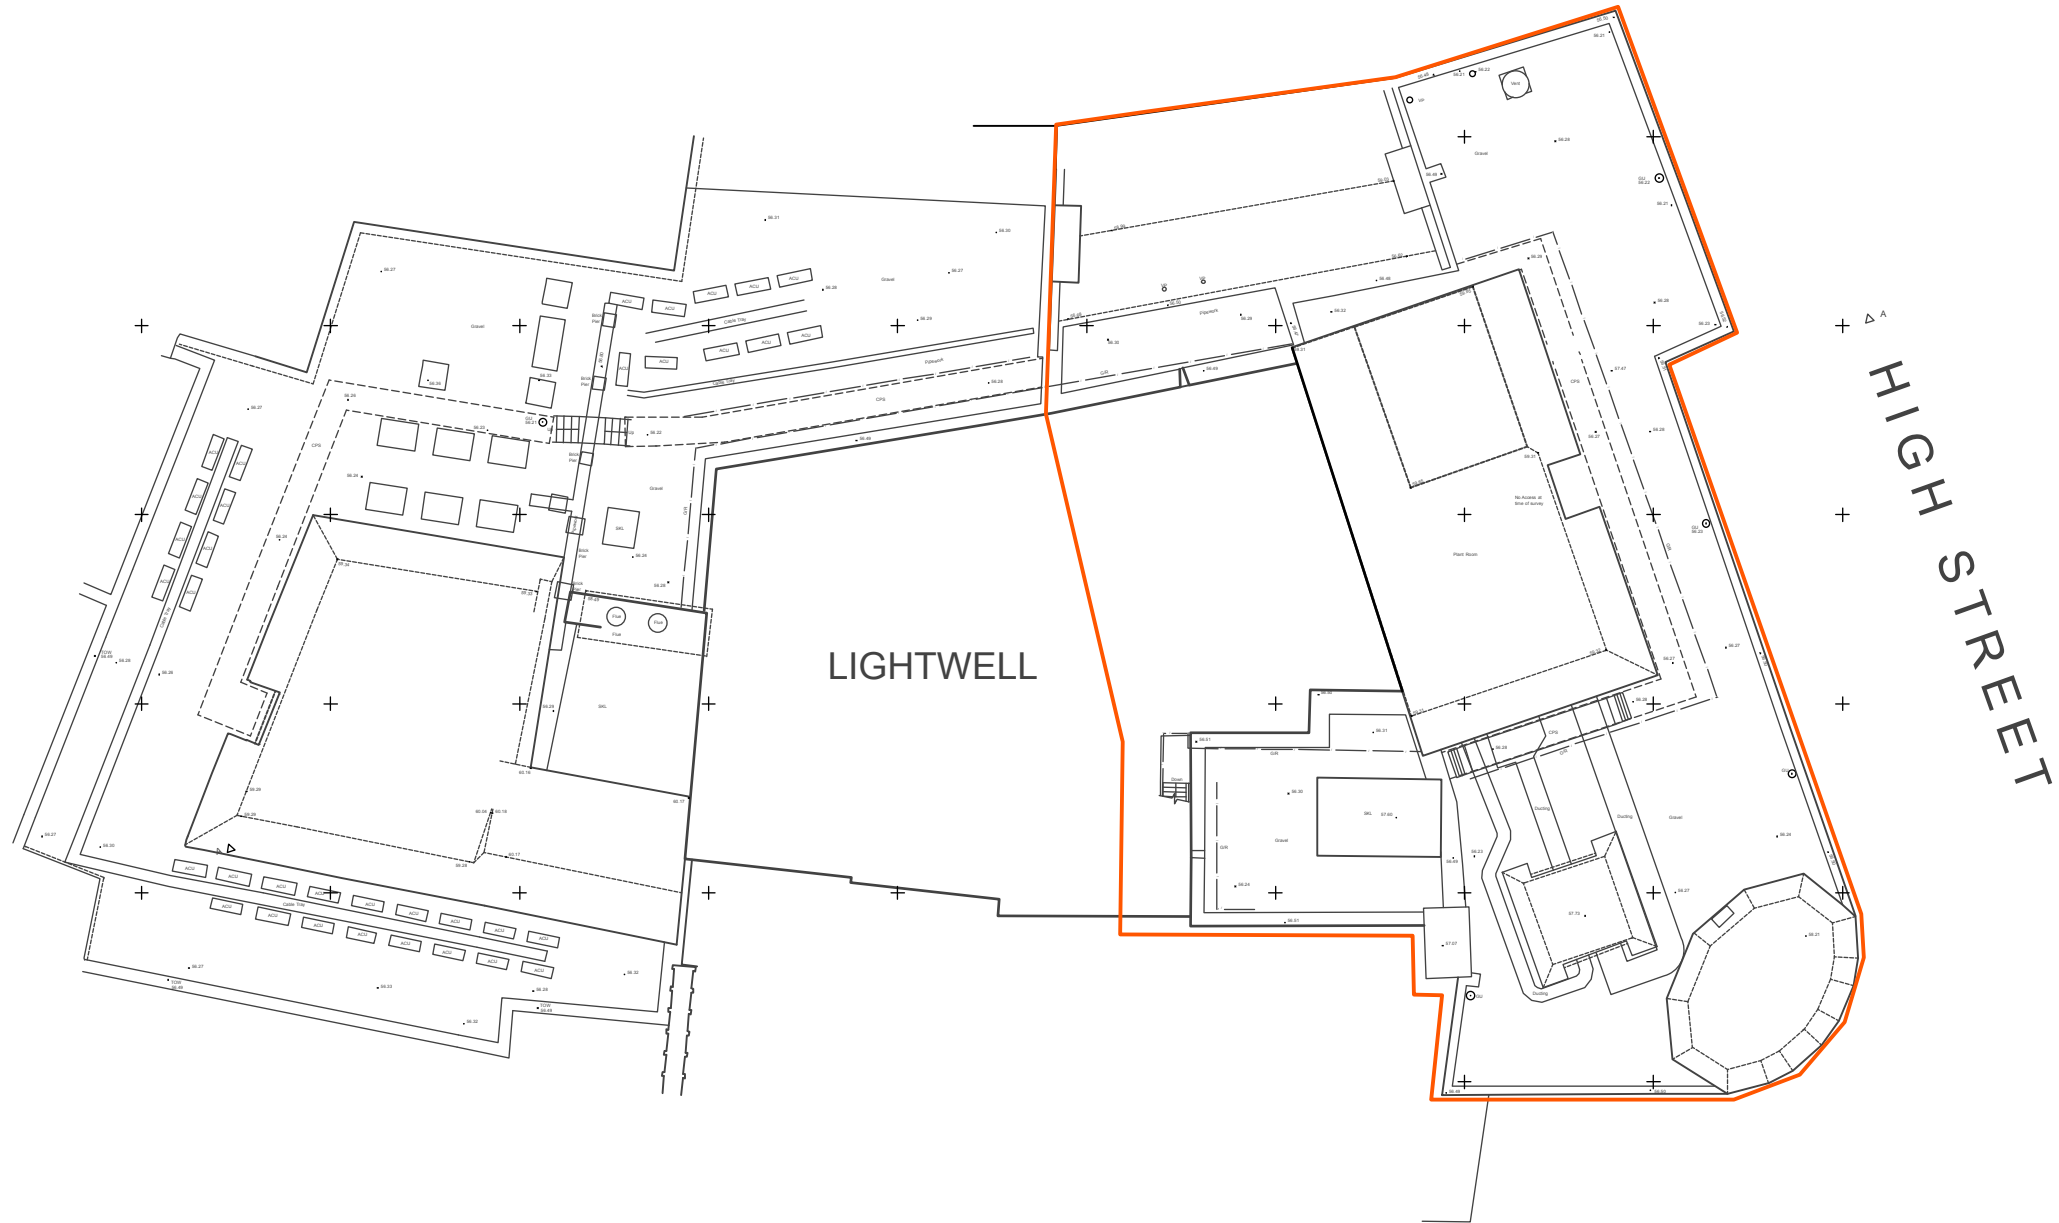

Date	Rev	Drwn by	Description
------	-----	---------	-------------

DWP associates

Architecture
Interiors
Project Management
Retail Design
Strategic Planning
Urban Design

1 Glamorgan
Ferry-side
SA17 5TF
07831 496606

Client
THRESHOLD LAND AND
ESTATES

Project
AQUARIUM TWO
REFURBISHMENT AND EXTENSION

Drawing title
ROOF LEVEL

Do not scale from this drawing. Use dimensions indicated only. All
dimensions are to be checked on site.

Scale @ SIZE 1:200@A3	Job No RDG-4000
Date 16TH JULY2018	Drawing No PL-08
Drawn By CAD Ref	Revision