




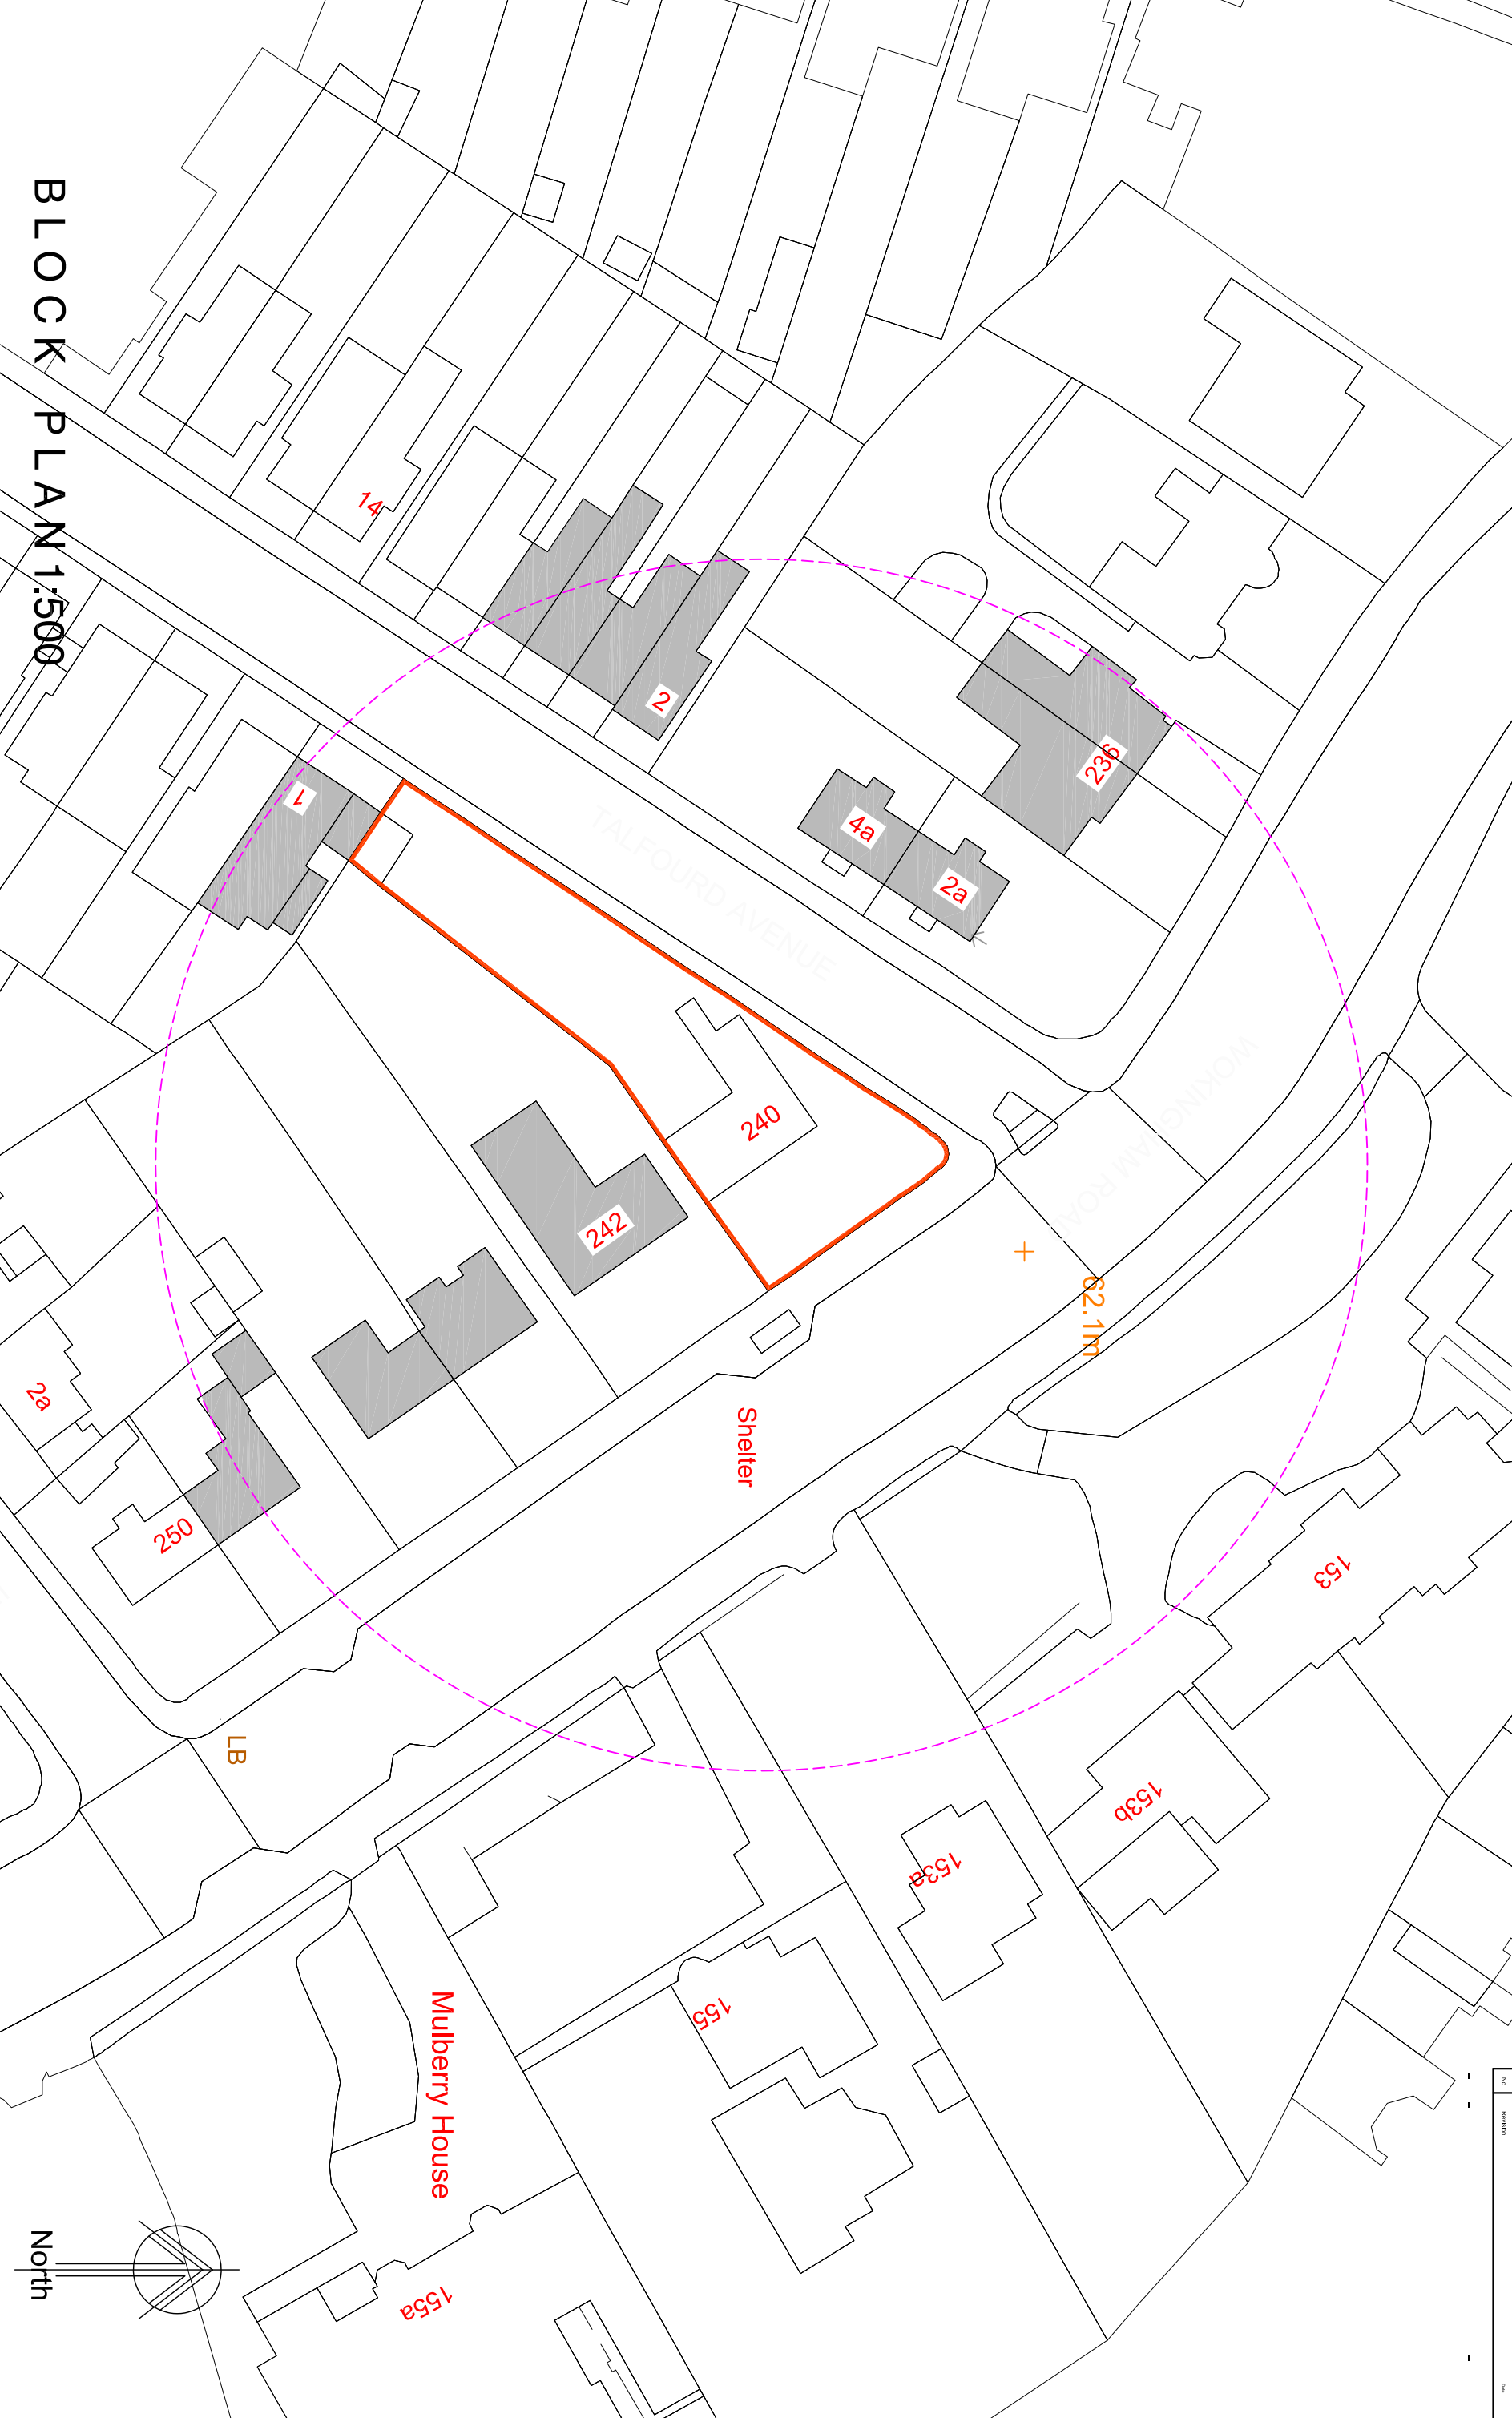

BLOCK PLAN 1:500

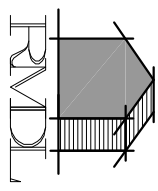

RAMMURTI DESIGN LTD  
ARCHITECTURAL & PLANNING SERVICES  
268 TILFURD ROAD, READING RG30 2NE  
TEL/FAX: 01189510628 MOB: 07799883574

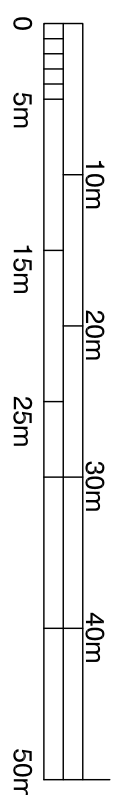

Proposed Change of use from C3 to Suis Generis Large HMO  
at 240 Wokingham, Reading  
for Kennet Investments Ltd

SITE & BLOCK PLANS  
Scale: as shown  
Date: Nov 2017

WR:101 Rev -