




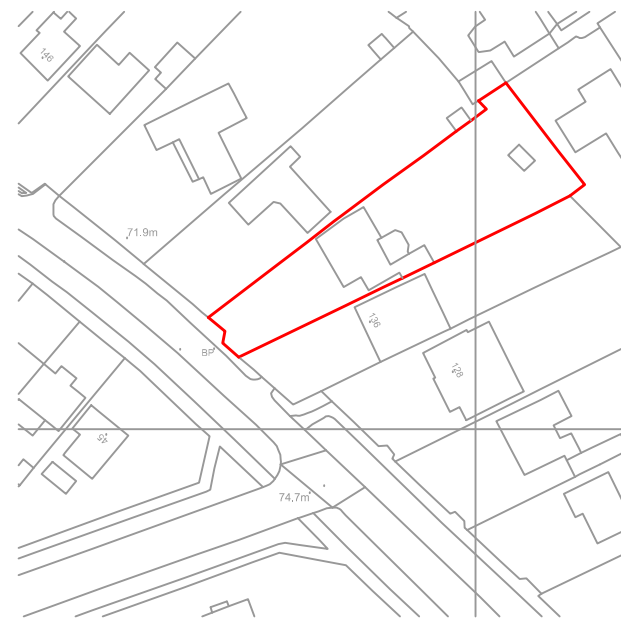

LOCATION PLAN
SCALE 1:1250

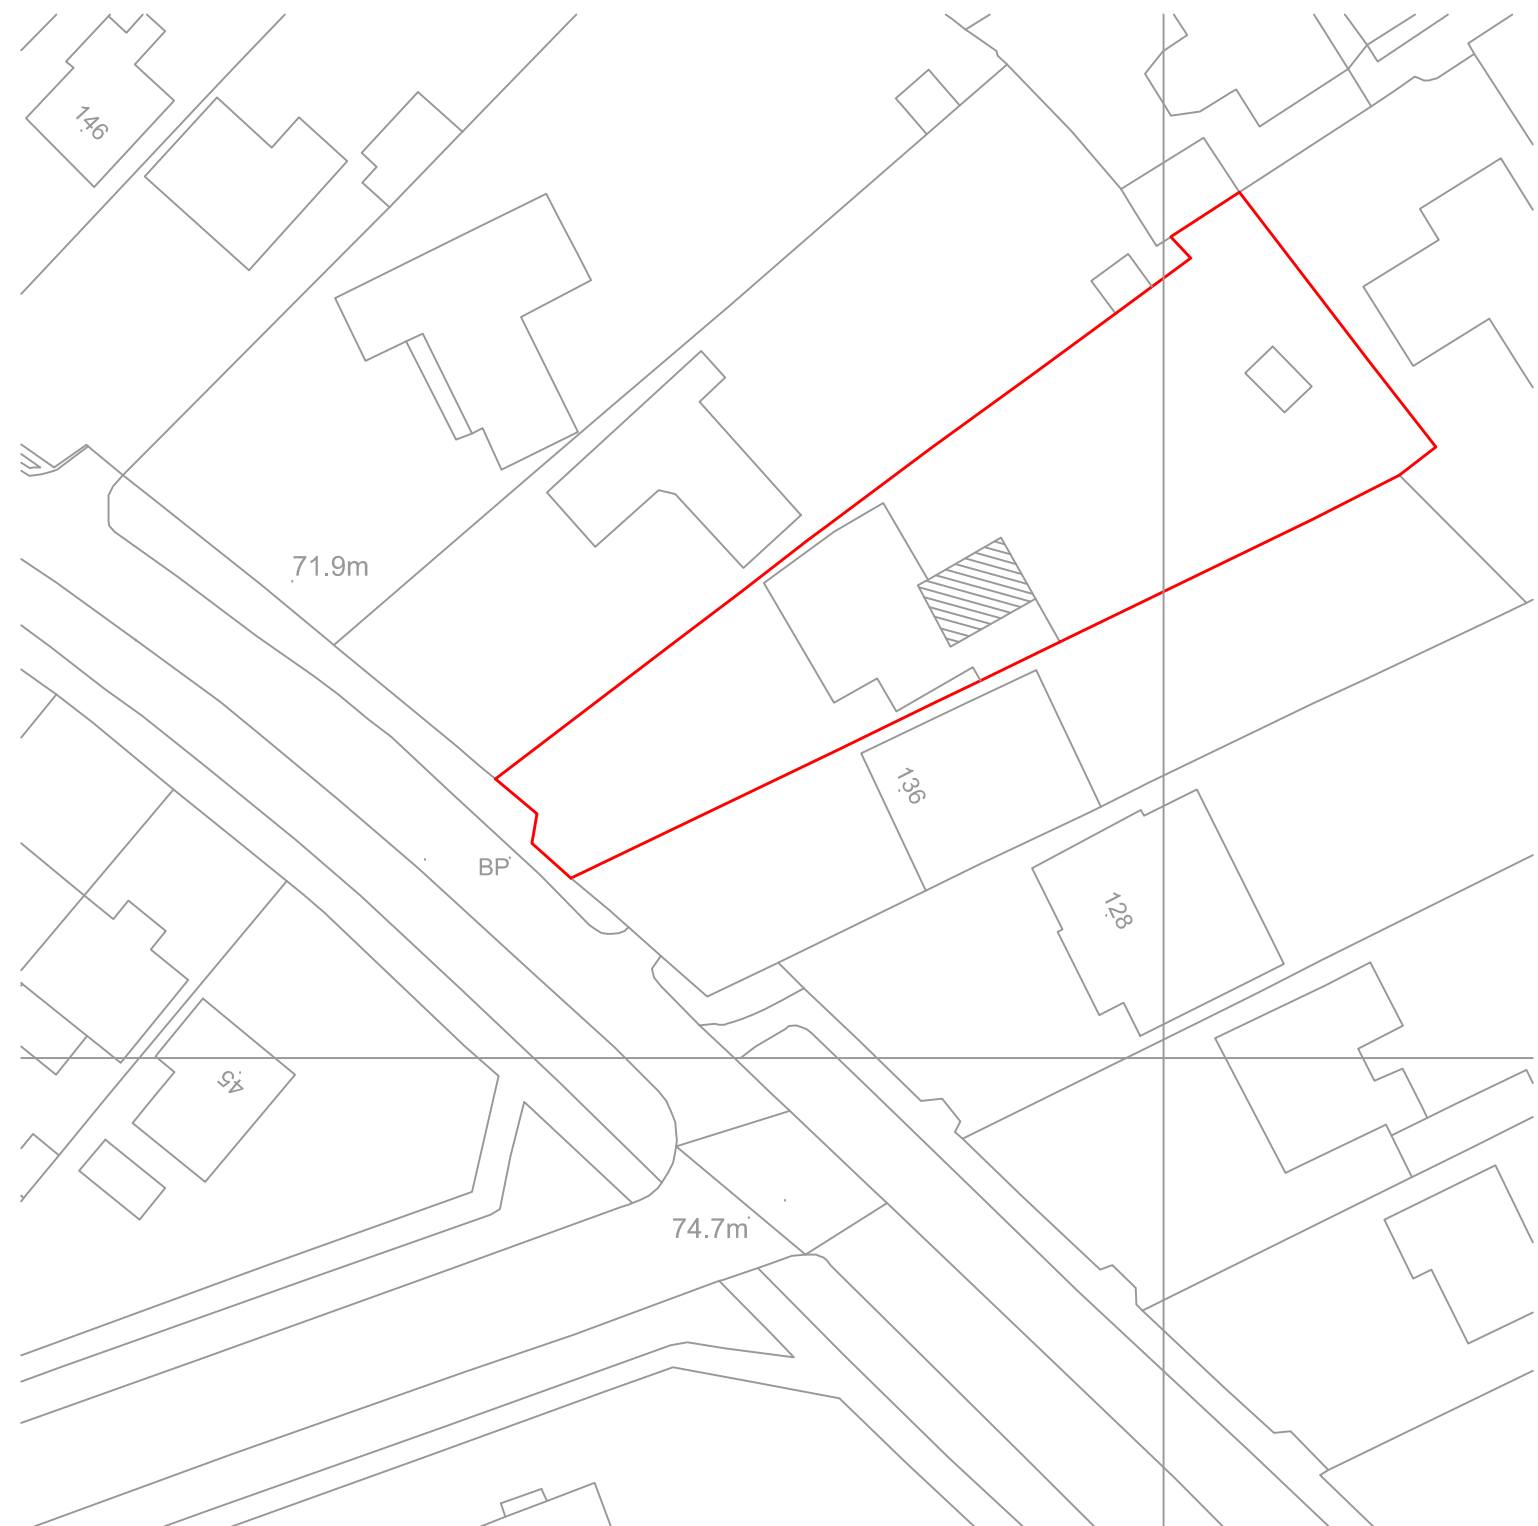

BLOCK PLAN
SCALE 1:500

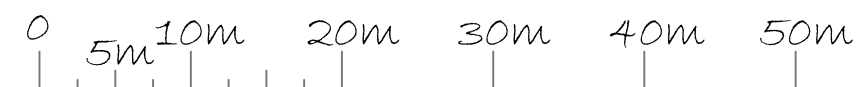

PROJECT: 138 KIDMORE END ROAD EMMER GREEN RG4 8SP	DRAWING TITLE BLOCK AND LOCATION PLANS	CREATIVE DESIGN AND STRUCTURE	NEWTOWN HOUSE NEWTOWN ROAD HENLEY-ON-THAMES RG9 1HG Tel 01491 411922	DRAWING NO. 30718-07	REV.
				DRAWN: ED SCALE: AS STATED DATE: OCT 2018	