

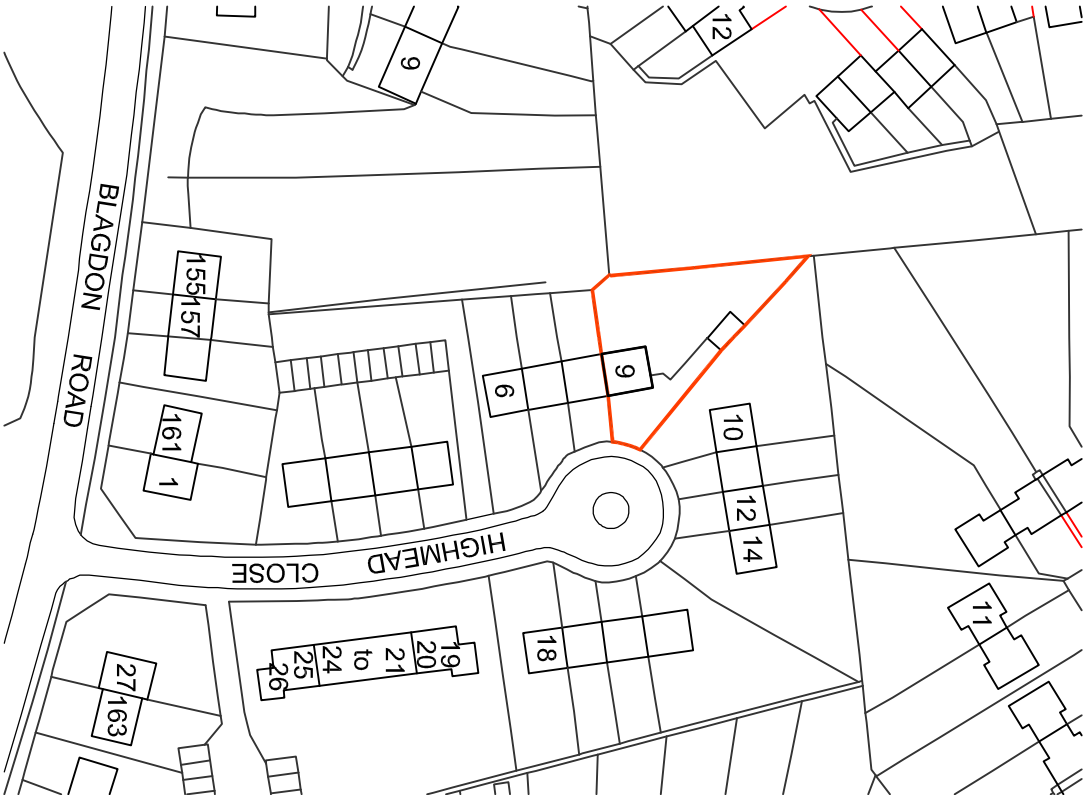


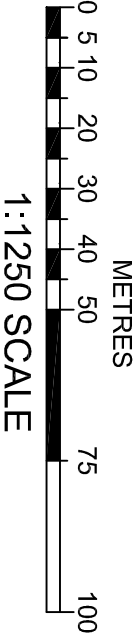


Ordnance Survey, (c) Crown Copyright 2015. All rights reserved
Licence number 100022432

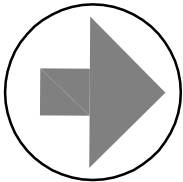

Location Plan

1:1250



IAN HUNT ASSOCIATES

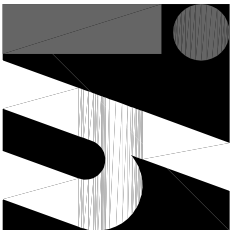

Oakwood House
14 High Tree Drive Earley
Reading Berkshire RG6 1EU
0118 935 3655
info@ihald.co.uk

Project
Proposed New Dwelling:
Land at 9 Highmead Close,
Reading, RG2 7NG

Client
Matthew Tremlett

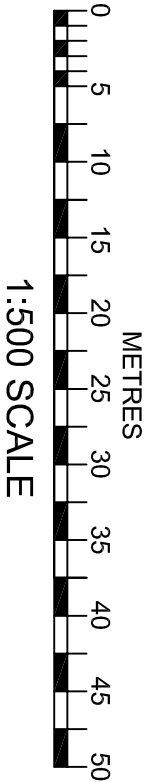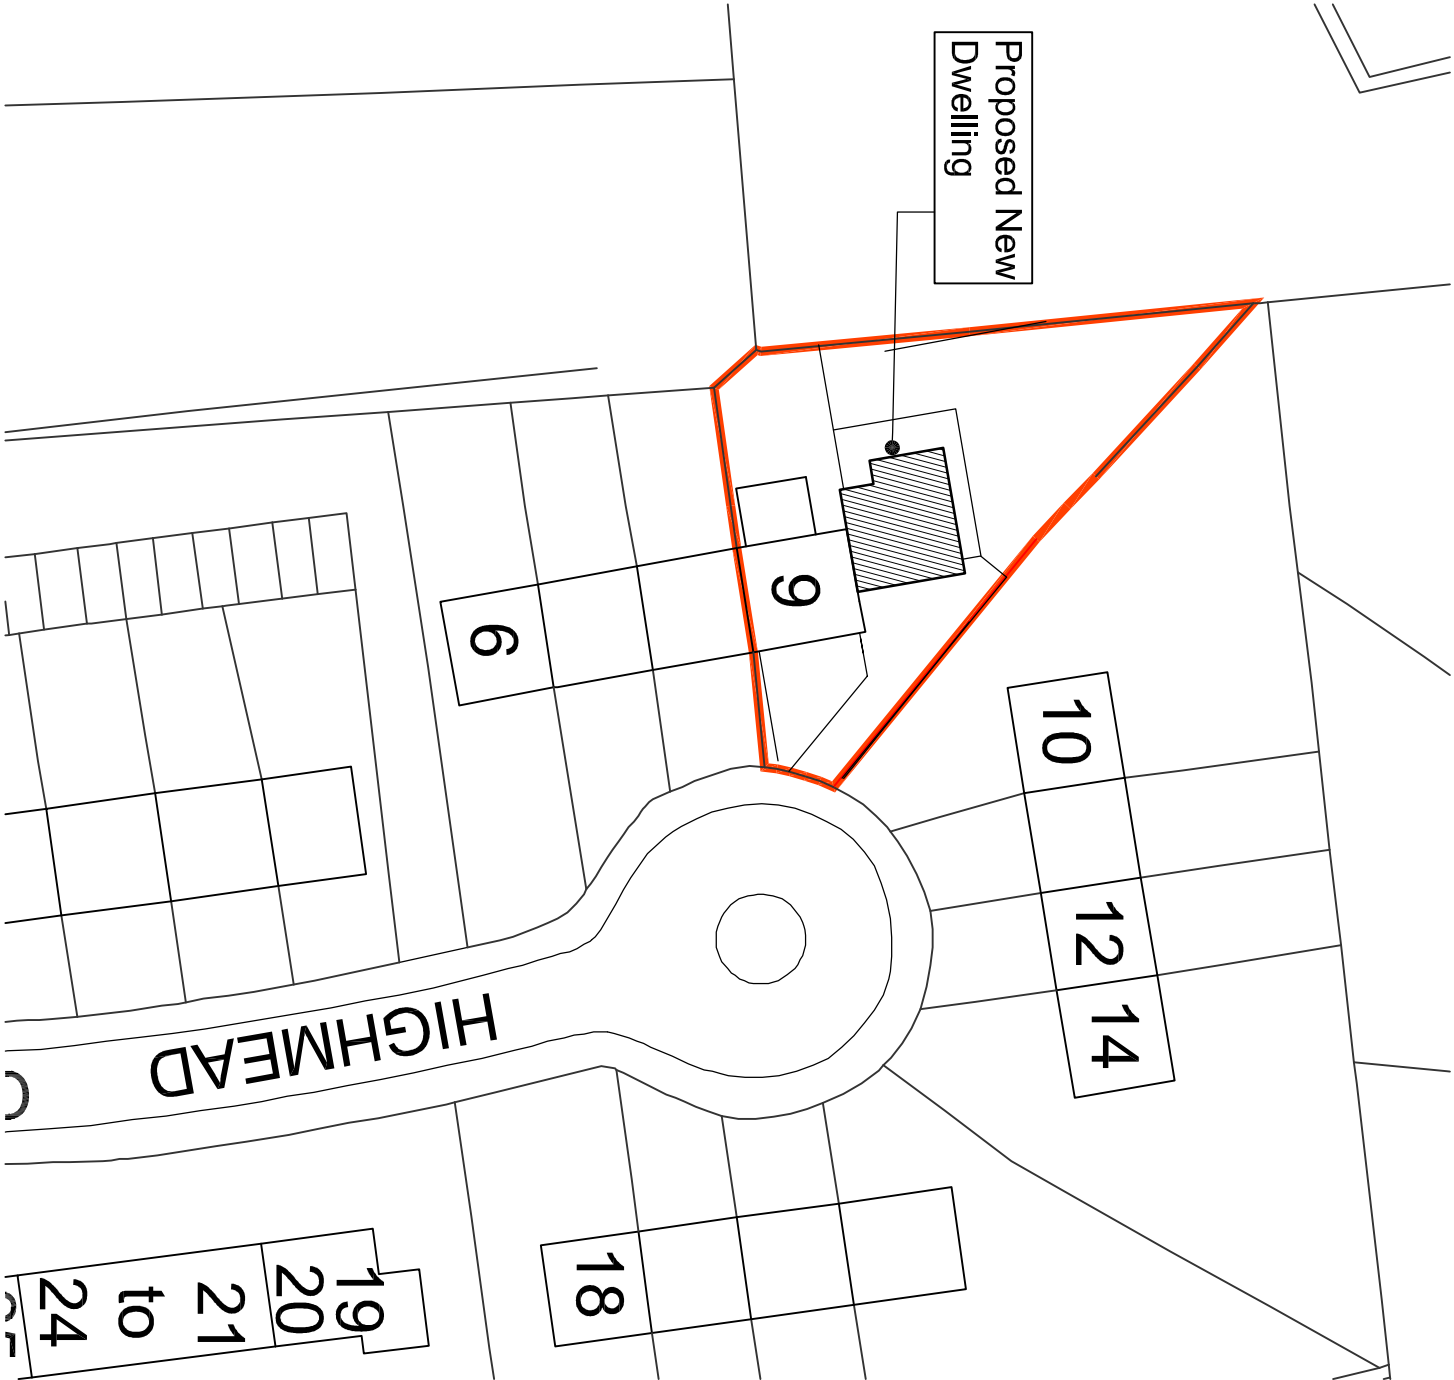

Block Plan

1:500

Title
Location Plan and Block Plan

Revision

Drawn
IRH

Scale
As Shown@ A3

Date
Mar 2018

Drawing No

Rev

1253.01

All dimensions to be checked on site prior to the commencement of any construction. This drawing may not be reproduced in any part or form without the written consent of Ian Hunt Associates Ltd.

ALL COPYRIGHTS RESERVED

A3