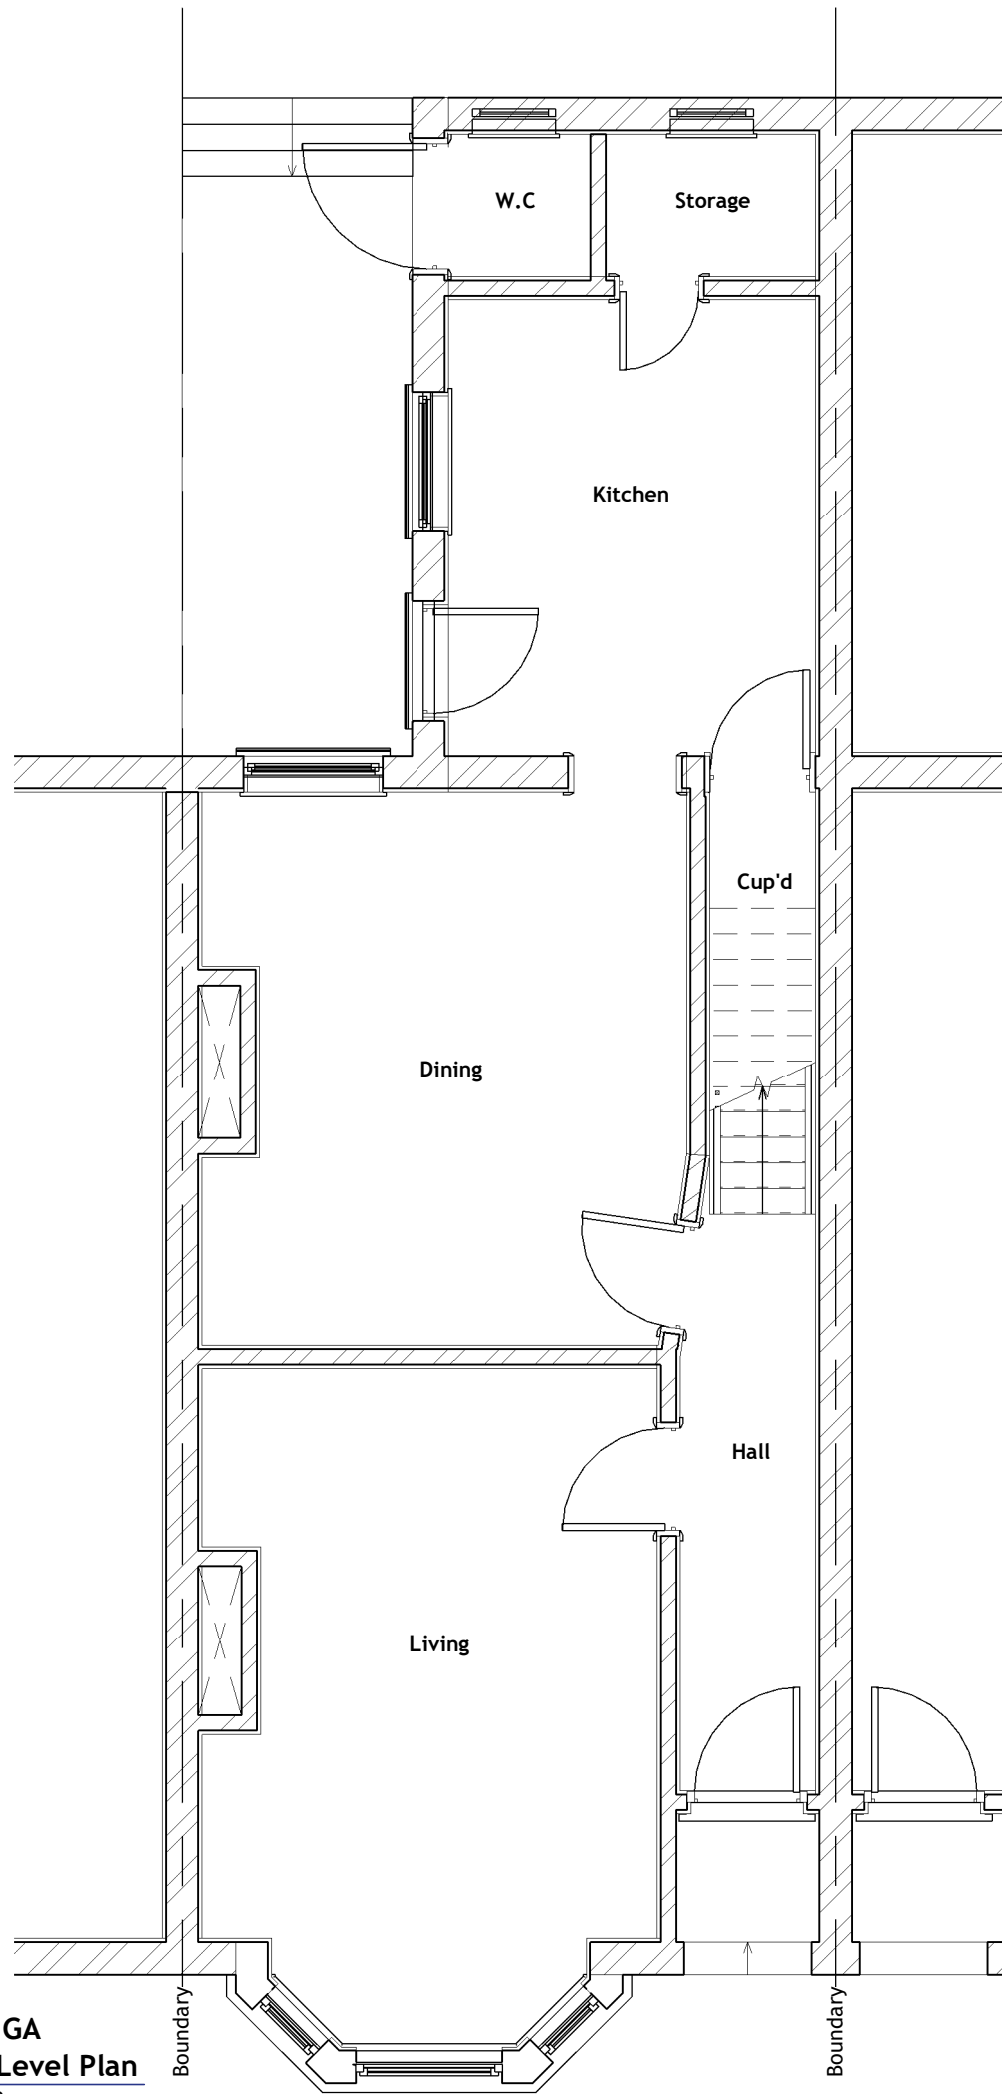


Existing GA
Ground Level Plan
Scale 1 : 50

Copyright © 2018 Michael Aubrey Partnership Ltd. (MAPL)

Sheet Notes

- the drawing is copyright protected and may not be used, reproduced or relied upon by any third party except as explicitly agreed by MAPL
- all dimensions are in millimetres unless noted otherwise
- all measurements must be obtained from stated dimensions only and not be scaled off except for Local Authority Planning application purposes
- all drawings must be read in conjunction with all other project drawings and any discrepancies reported immediately for clarification
- complete specification notes, schedules and legends are contained on drawings numbered '900' to '999' (900 series)

0	31.07.2018	JMR	First issue
Rev	Date	By	Description

m **micro** **aubrey**
a **partnership**
• 0118 962 9666 • www.mapl.co.uk

Project
**15 Newport Road - Single Storey
Rear Extension and Structural
Internal Alterations**

Client
**Ms. S. Moreira,
51 Kings Road, Caversham,
Berkshire. RG4 8DS**

Sheet Title
Ground Level Plan - Existing GA

Sheet Ref.	MAP/C3157/113	Rev.	0
Project Ref.	C3157	Date	31.07.2018
Drawn by	JJ	Checked by	JMR
Scale	1 : 50	Sheet Size	A3

01/08/2018 13:37:26