


THIS DRAWING
This drawing remains the copyright of DWP Associates Ltd. ©
All drawn information should be checked against site dimensions
and any discrepancy should be immediately addressed to DWP
Associates Ltd. No dimensions are to be taken as a scaled measure
from this drawing and

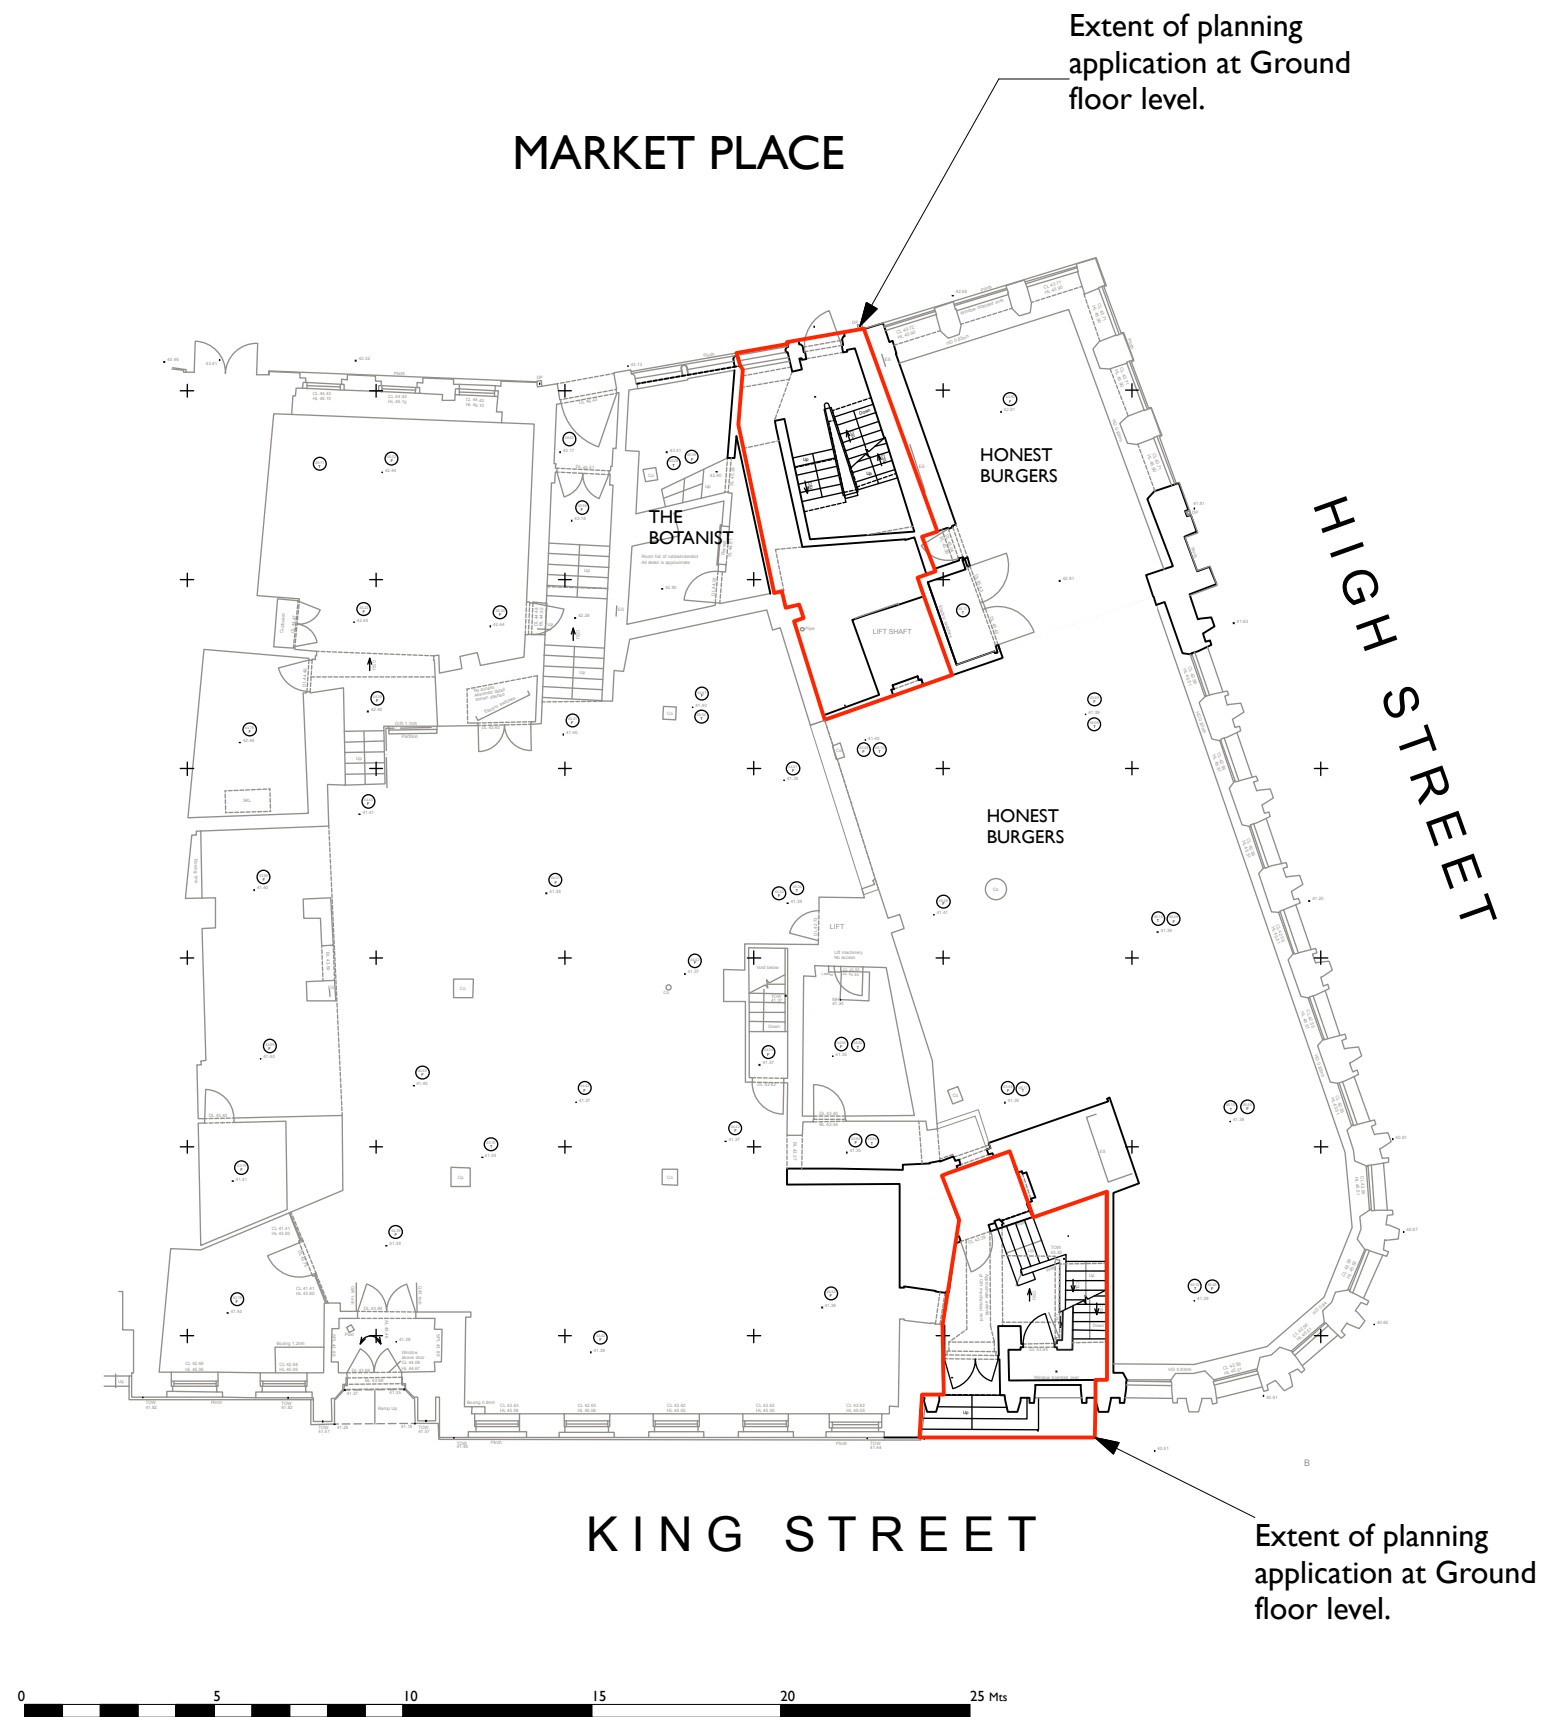

Date	Rev	Drwn by	Description
------	-----	---------	-------------

DWP associates

Architecture	1 Glamorgan
Interiors	Ferryside
Project Management	SA17 5TF
Retail Design	07831 496606
Strategic Planning	
Urban Design	

Client
THRESHOLD LAND AND ESTATES

Project
AQUARIUM TWO
REFURBISHMENT AND EXTENSION

Drawing title
EXISTING GROUND FLOOR
SURVEY

Do not scale from this drawing. Use dimensions indicated only. All
dimensions are to be checked on site.

Scale @ SIZE 1:200@A3	Job No RDG-4000
Date JULY 2018	Drawing No PL-04
Drawn By CAD Ref	Revision