




Rev	Description	Date

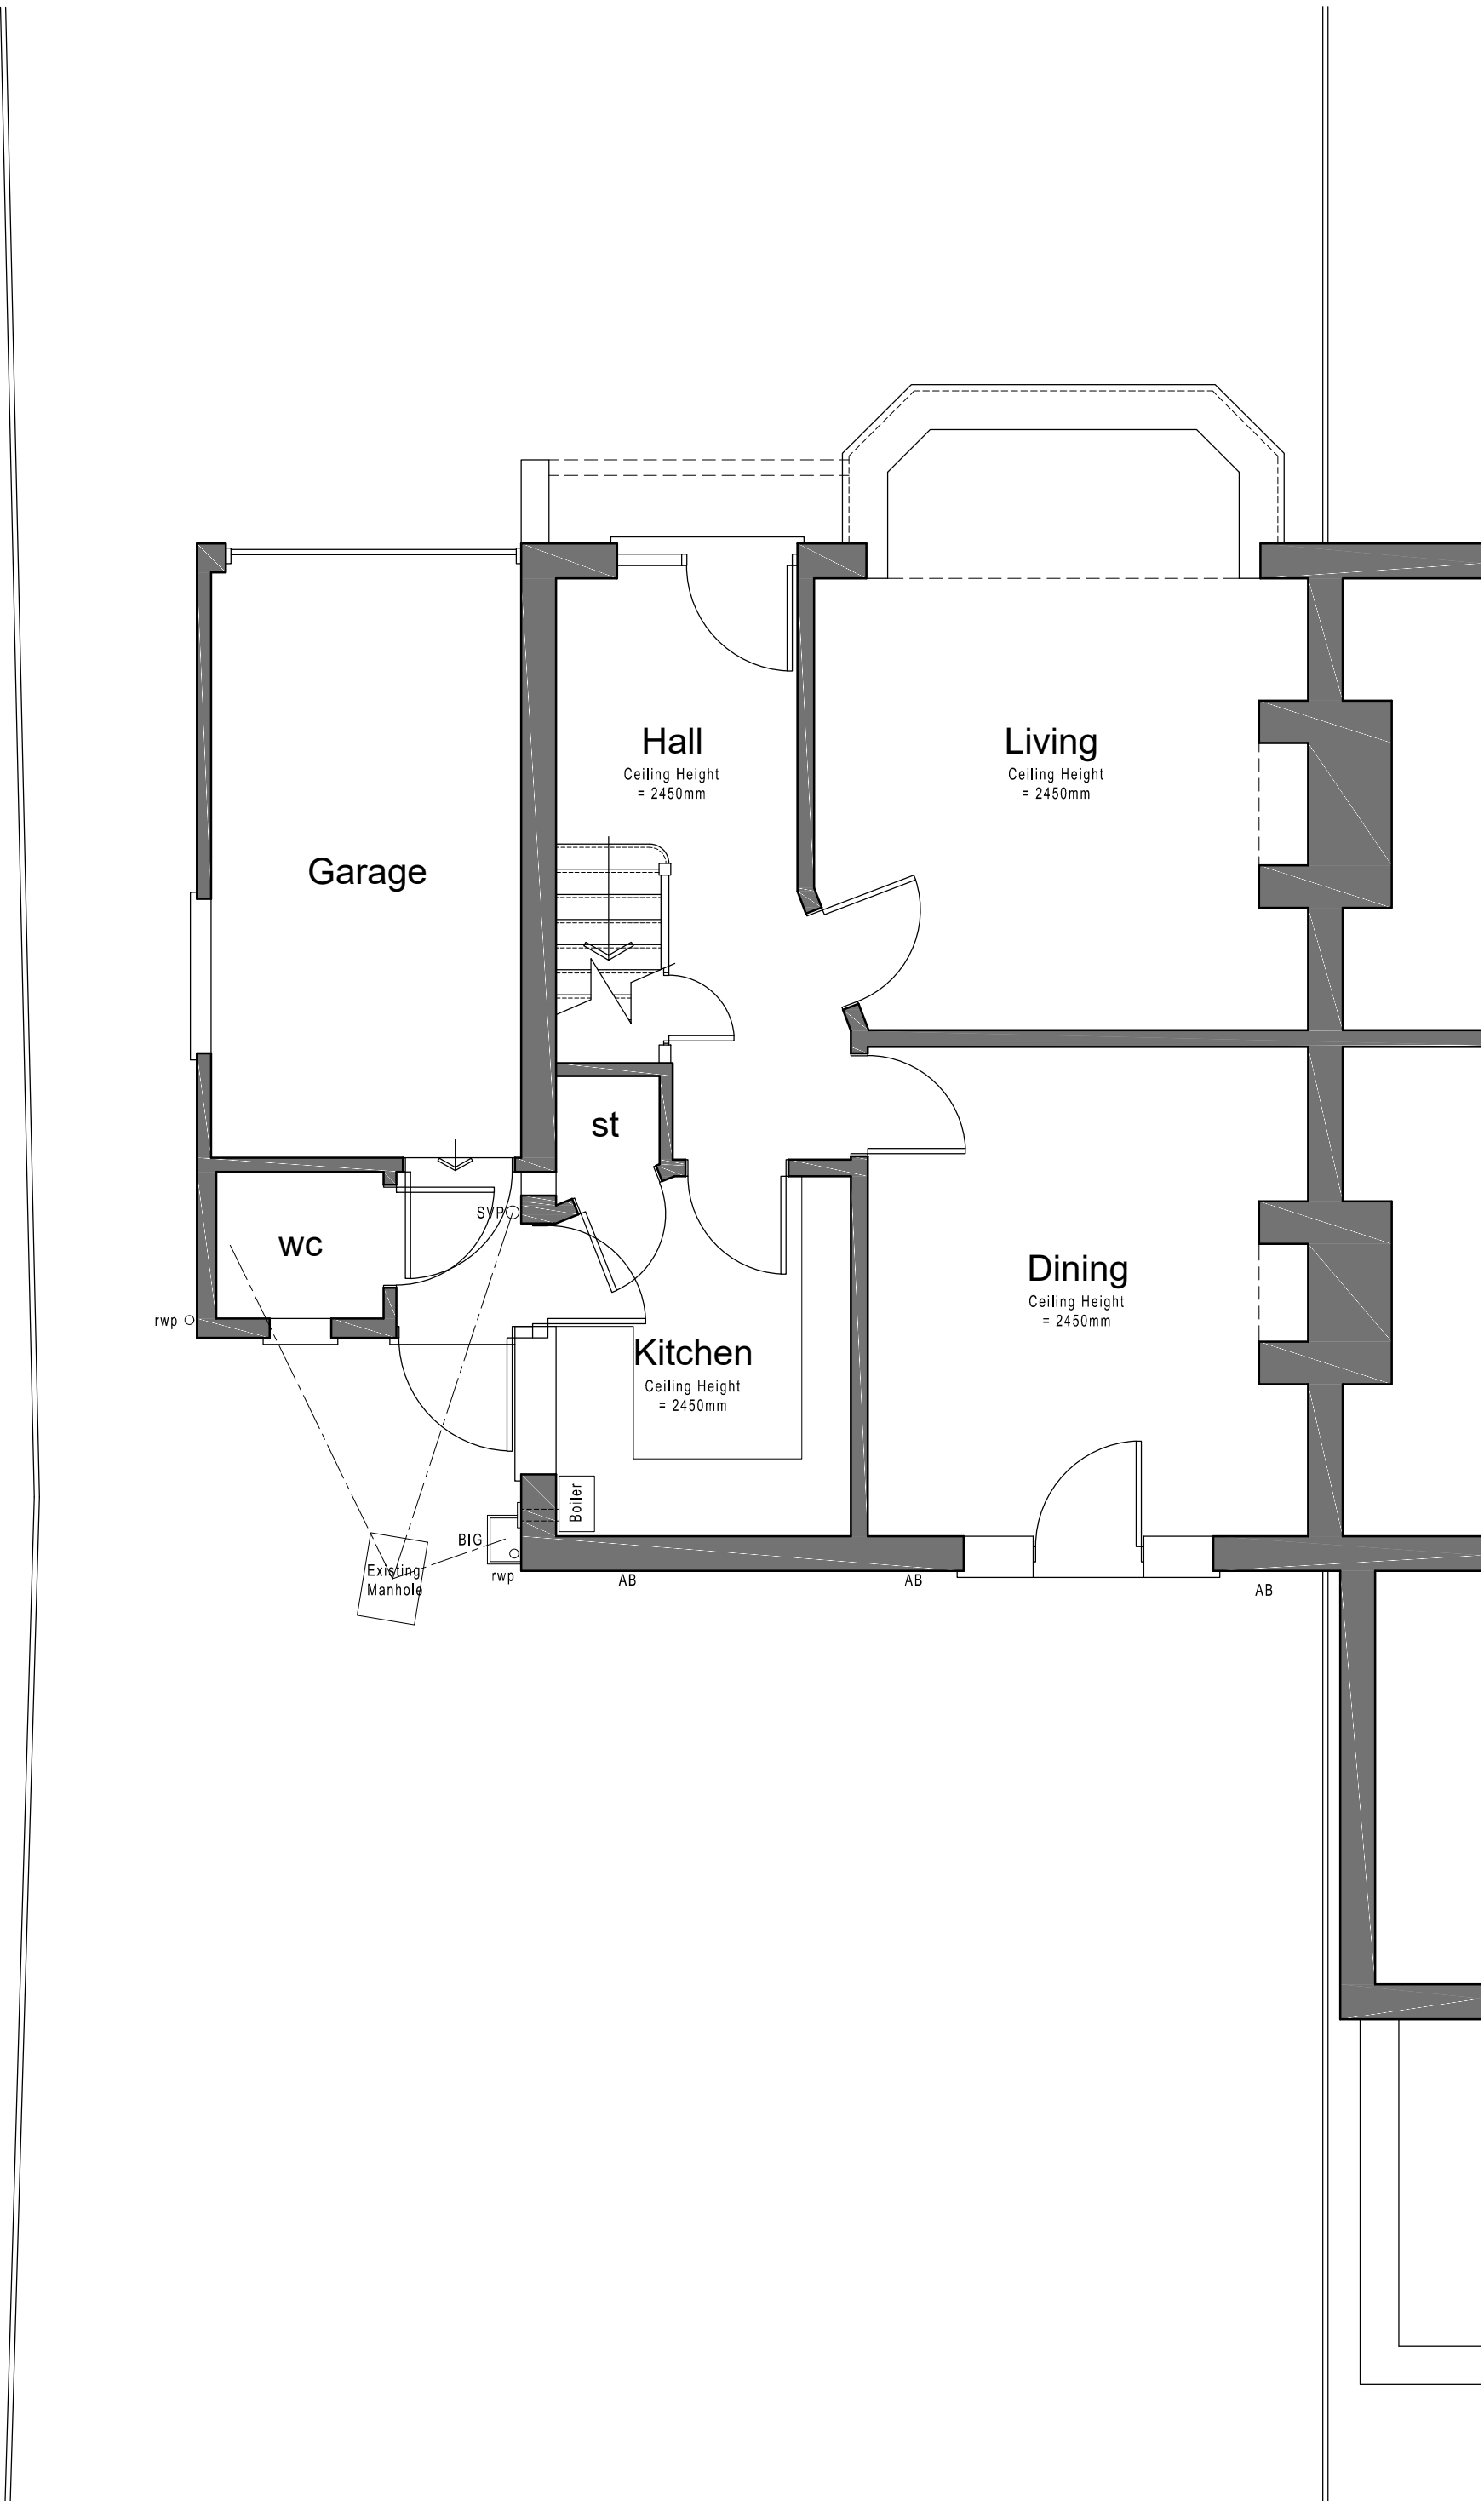


Ground Floor Plan 1:50 Scale

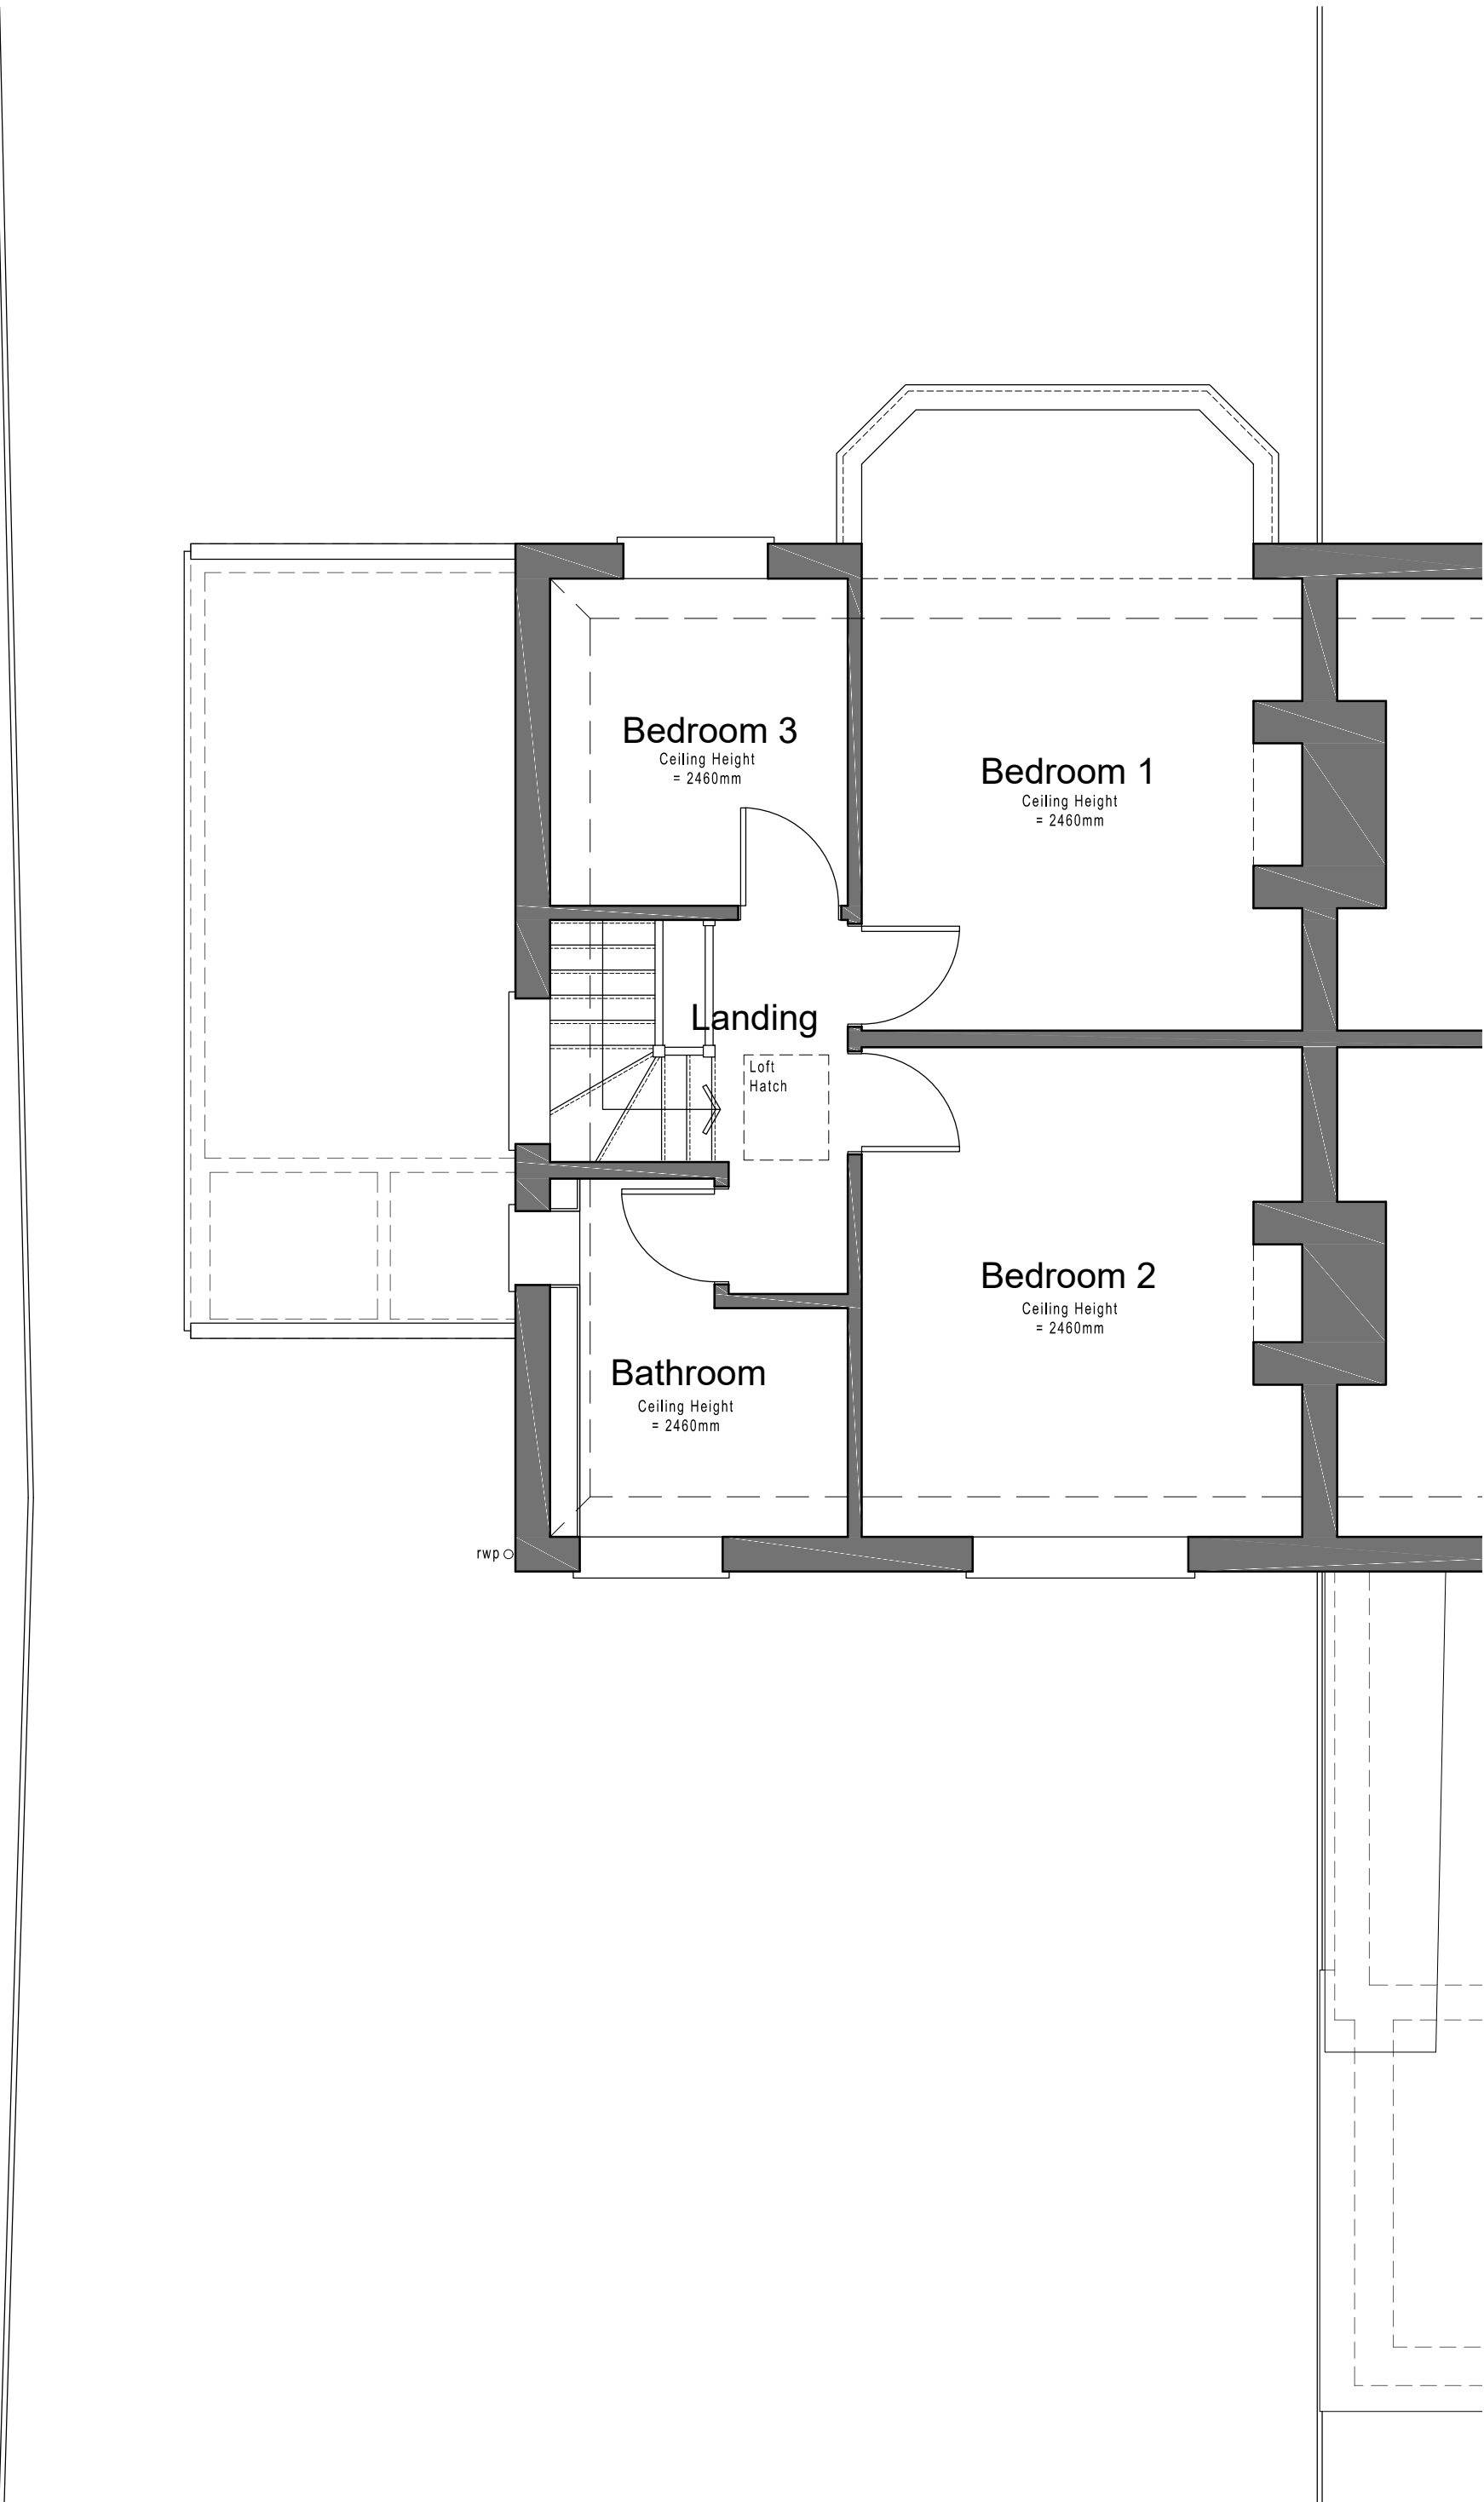

First Floor Plan 1:50 Scale

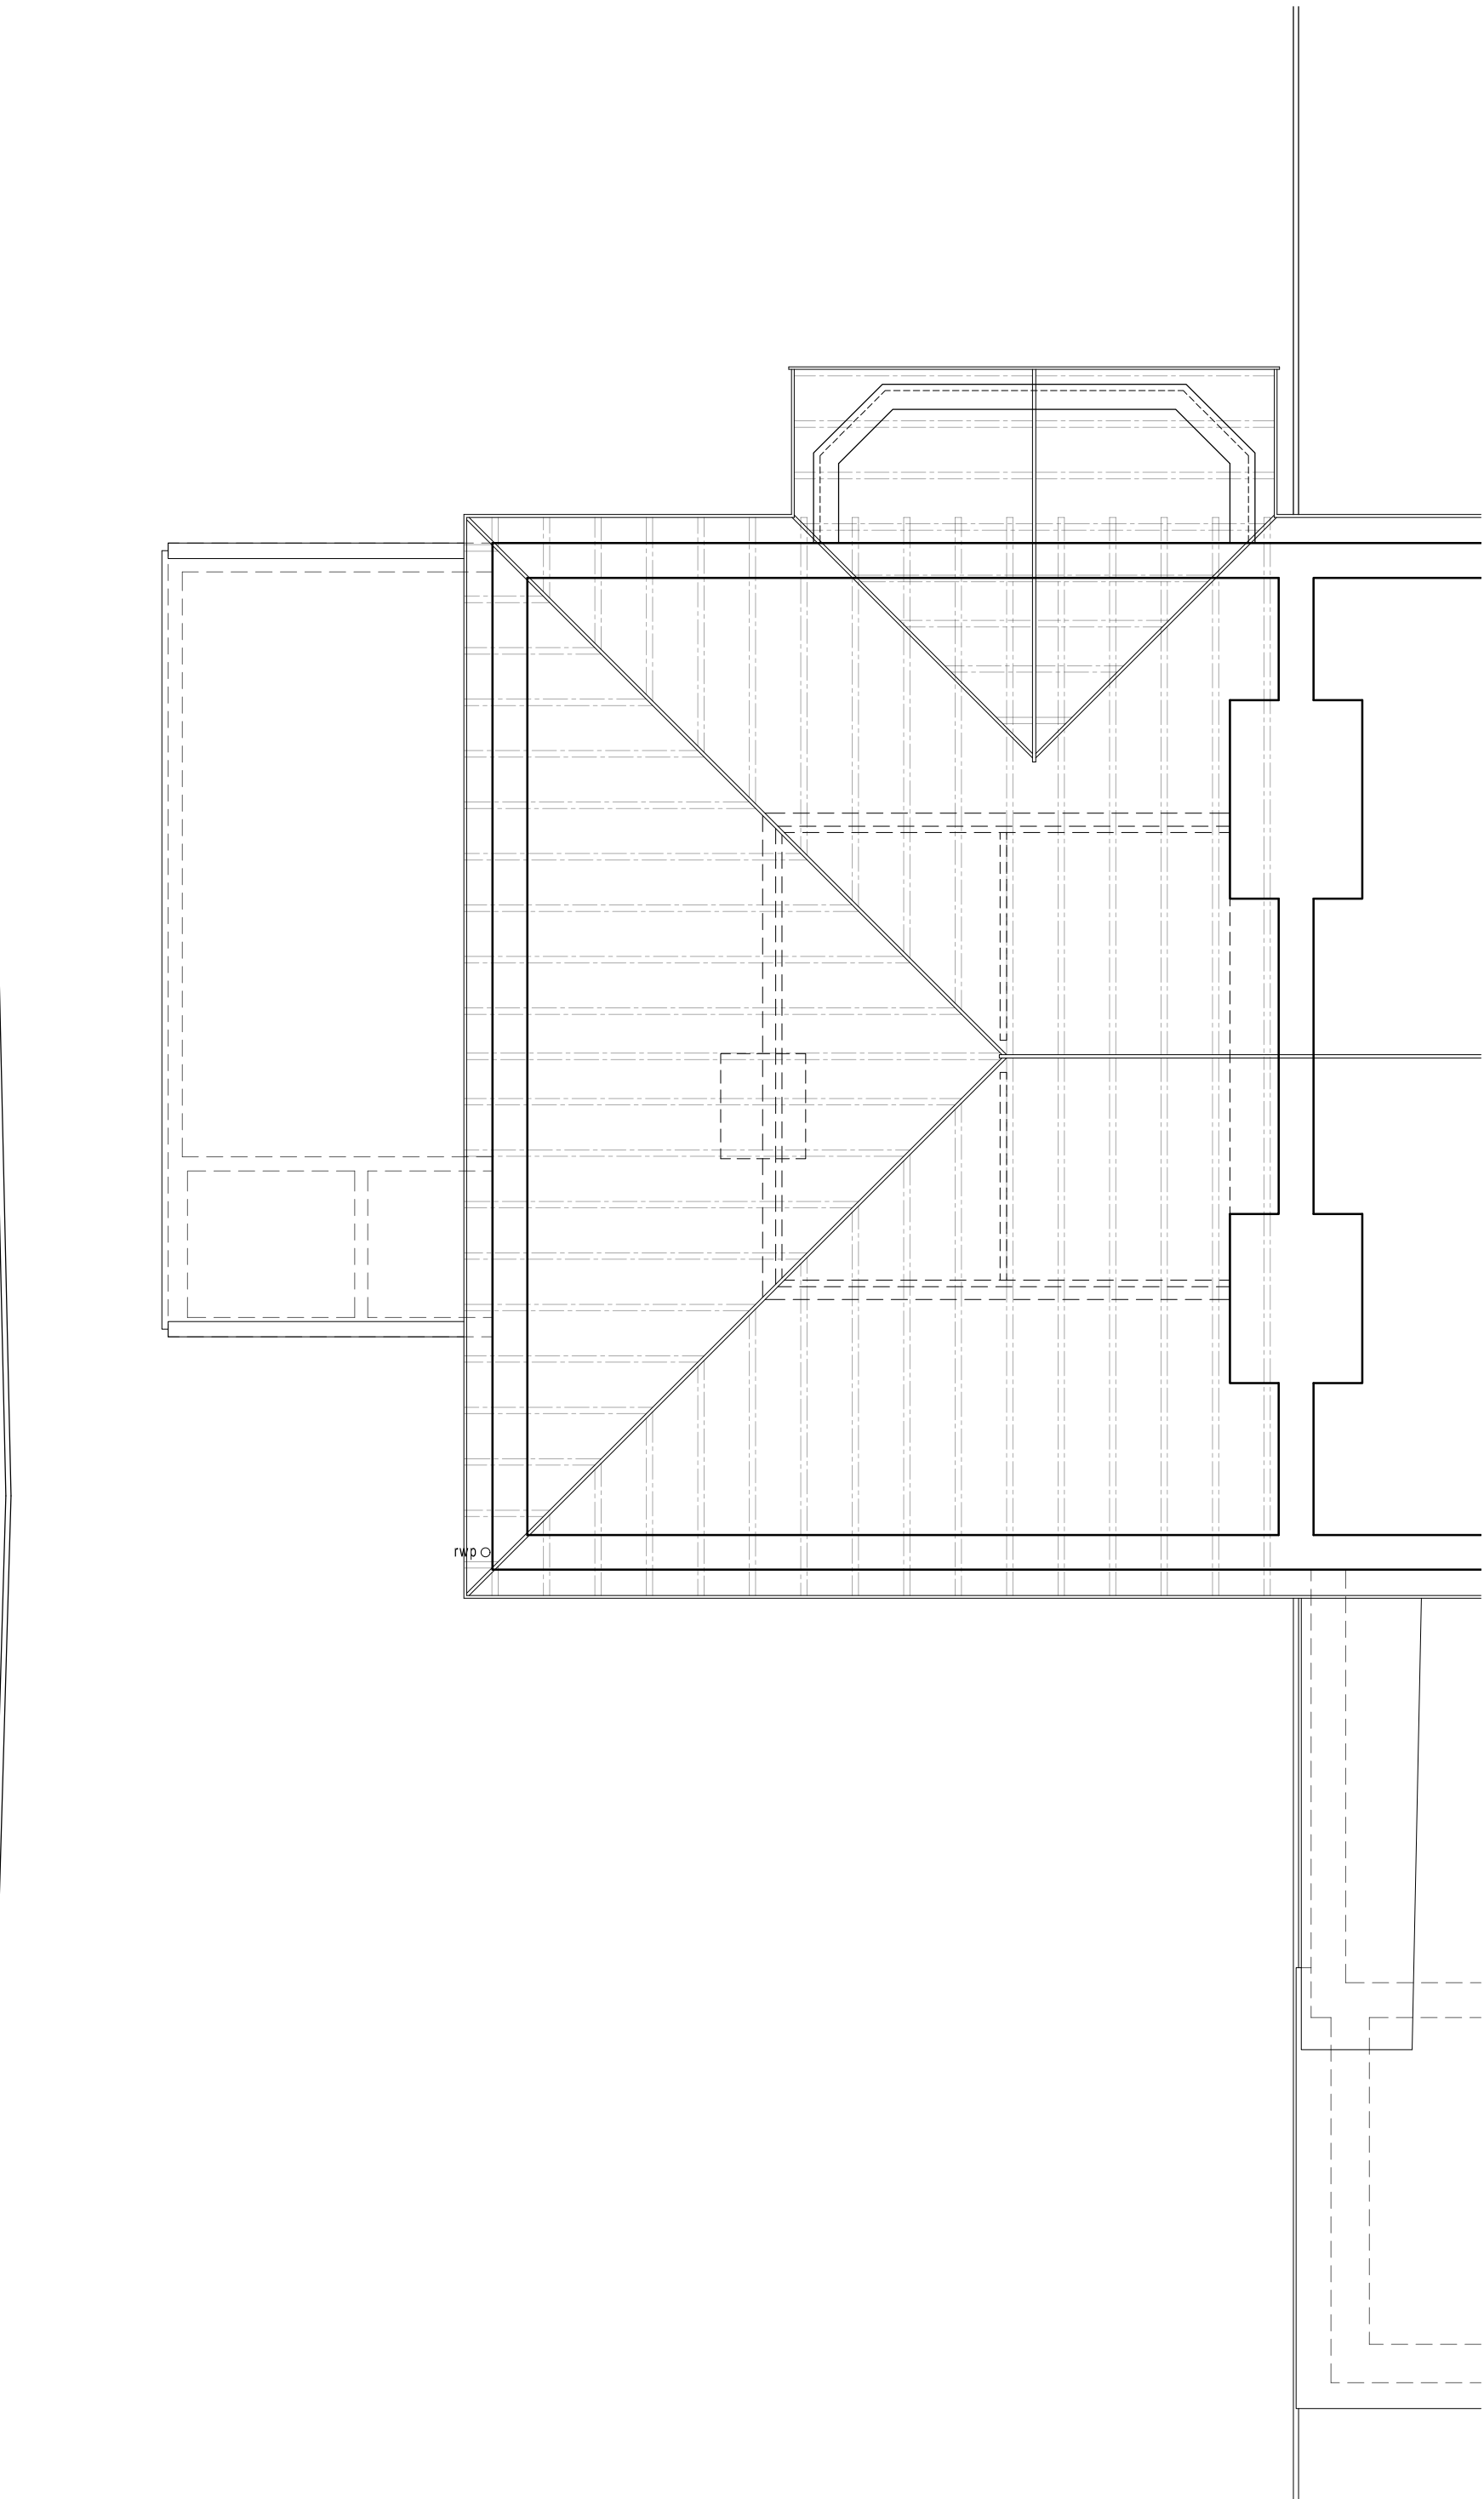

Loft Plan 1:50 Scale

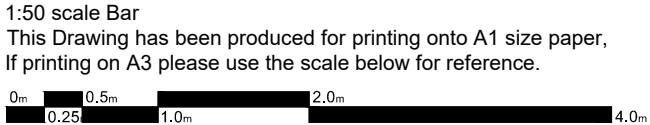

Bonney Architecture
PLANNING & TECHNICAL SERVICES

CLIENT **Mr & Mrs T. Russell** 70 Jersey Drive, Winkesham, RG41 5FR
JOB **30 Hungerford Drive, Reading, Berkshire** 0118 979 7236
ORG **EXISTING PLANS** bonneyarchitecture@gmail.com