
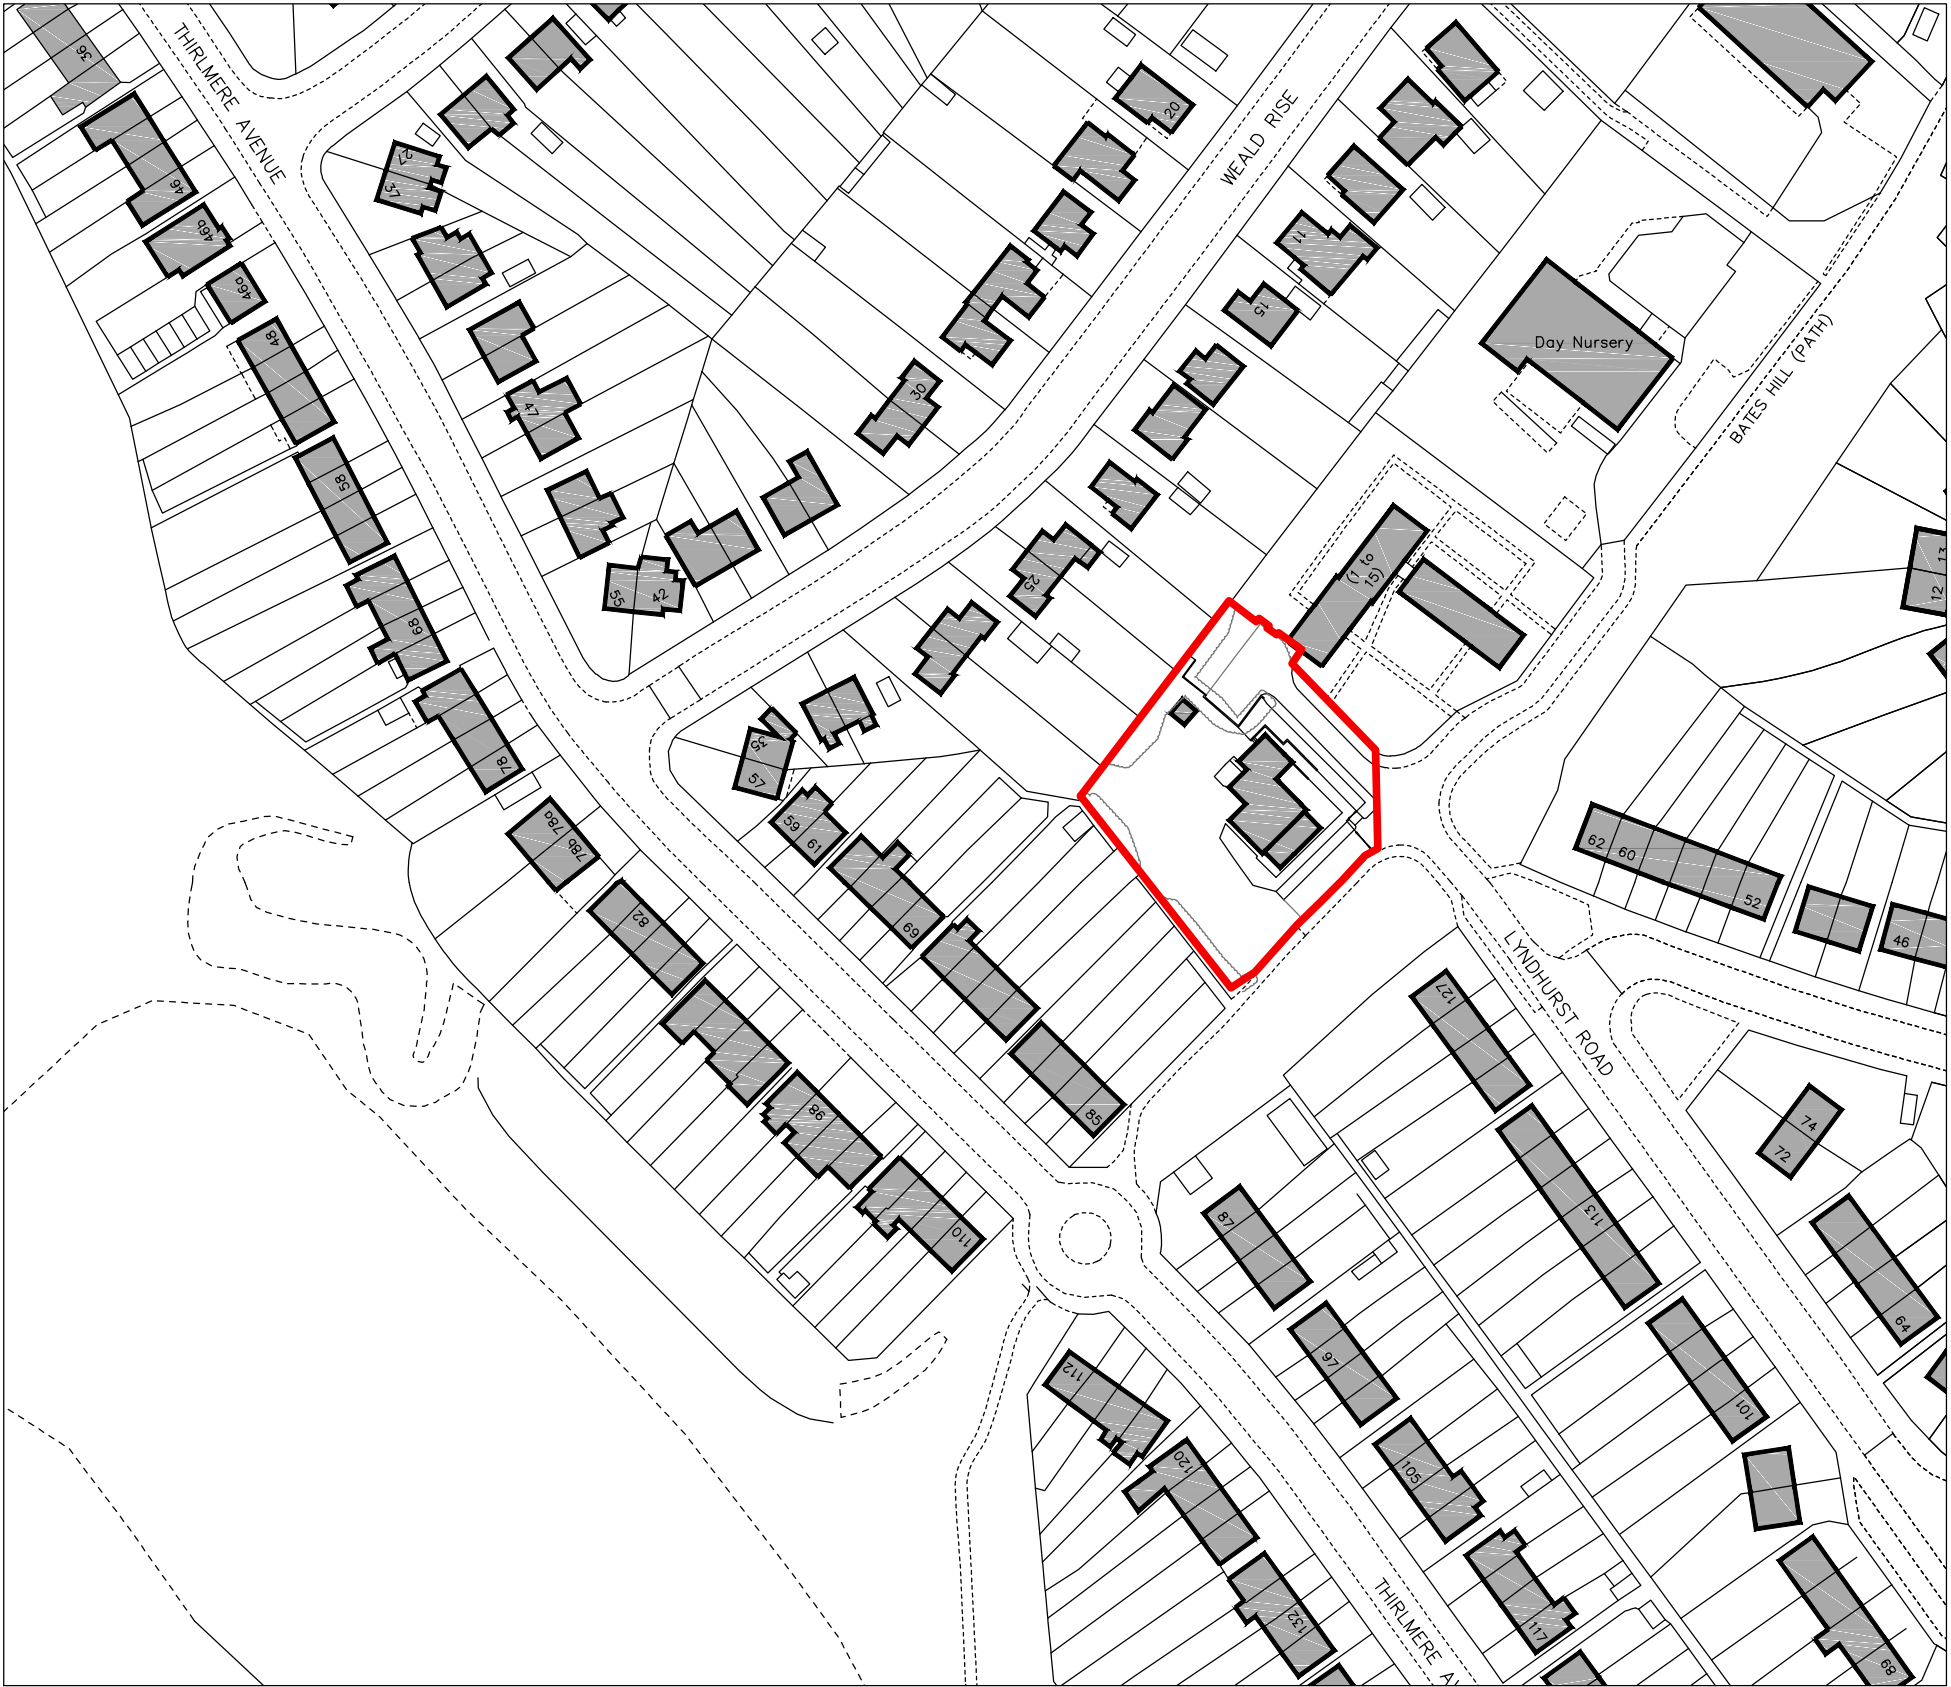


This drawing to be read in accordance with the specification/Bills of Quantities and related drawings. No Dimensions to be scaled from this drawing. All stated dimensions to be verified on site and the Architect notified of any discrepancies.

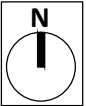

Project

Norcot Community Centre
Lyndhurst Road
Tilehurst
Reading

Title

Location Plan

Scale
1:1250 @ A1

Date
15/04/2018

Drawn
RSB

Checked
MS

Drawing Number
7870_PL101

Revision
A

Saunders
Architecture+UrbanDesign