



Unit 4, The Cuttings
120 High Street, Hungerford
Berkshire, RG17 7RY
Tel: (01488) 682918
E-mail: info@orangekeyltd.co.uk

Client: MR & MRS BOWLES
Project: 22 PARK LANE, READING
Title: LOCATION & BLOCK PLAN

Rev	Date	Revision	OR	REVIEW
-	00.00.00	.	.	.
.	00.00.00	.	.	.
.	00.00.00	.	.	.

Originator: DCM Reviewed by:



Date: AUG '18 Drg. No: 18046/001 Rev -




Ordnance Survey (c) Crown Copyright 2018. All rights reserved. Licence number 100022432

LOCATION PLAN


SCALE 1:1250

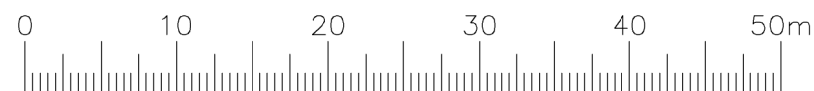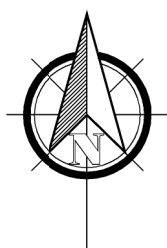

SCALE BAR 1:500

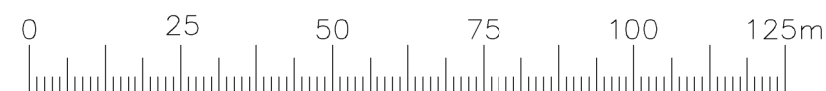

SCALE BAR 1:1250

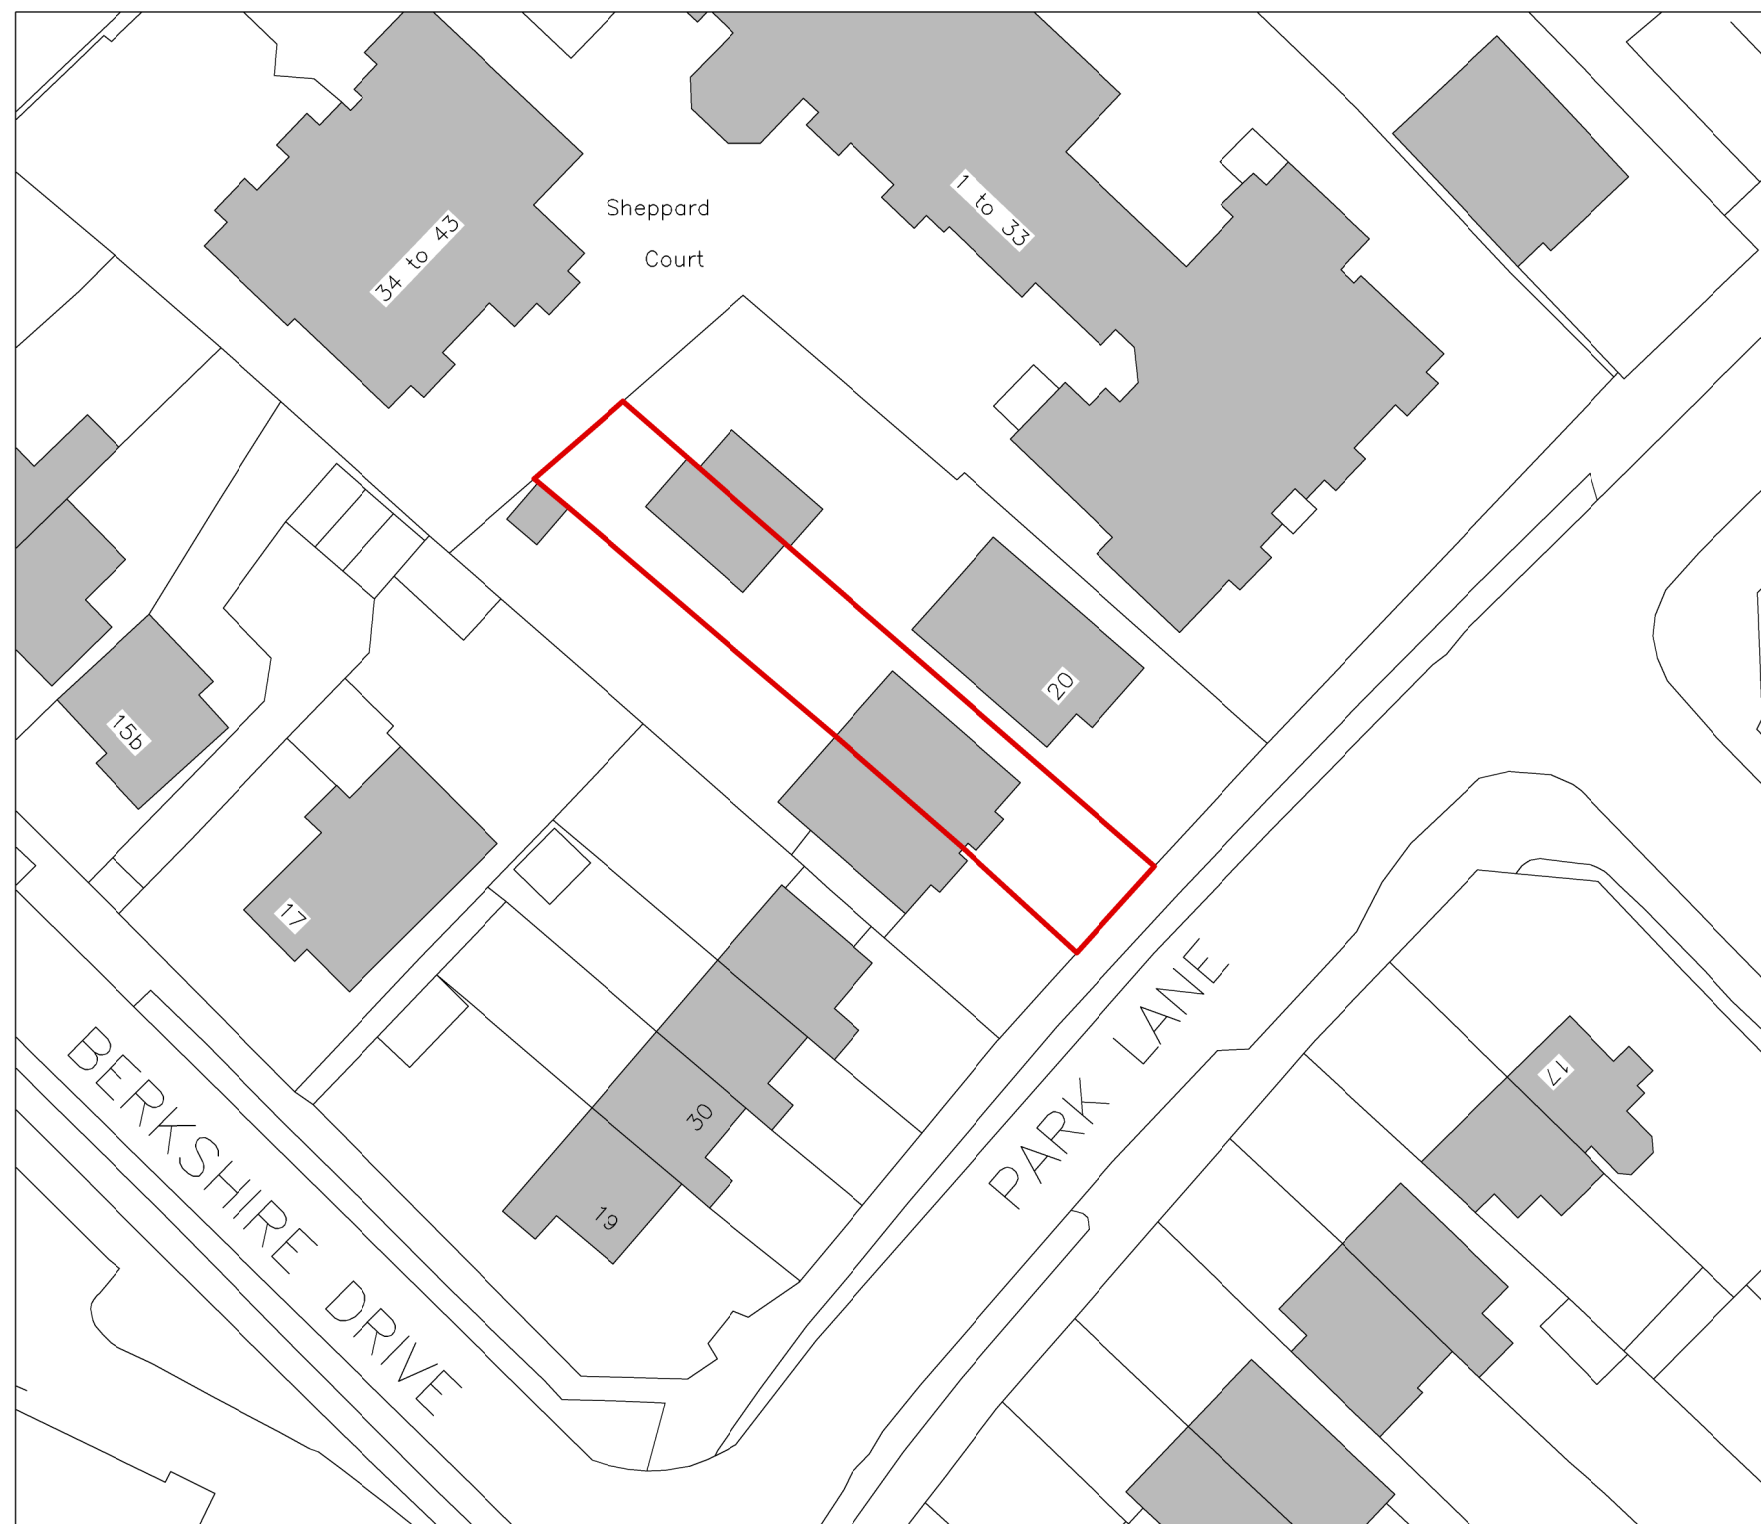

BLOCK PLAN

SCALE 1:500