


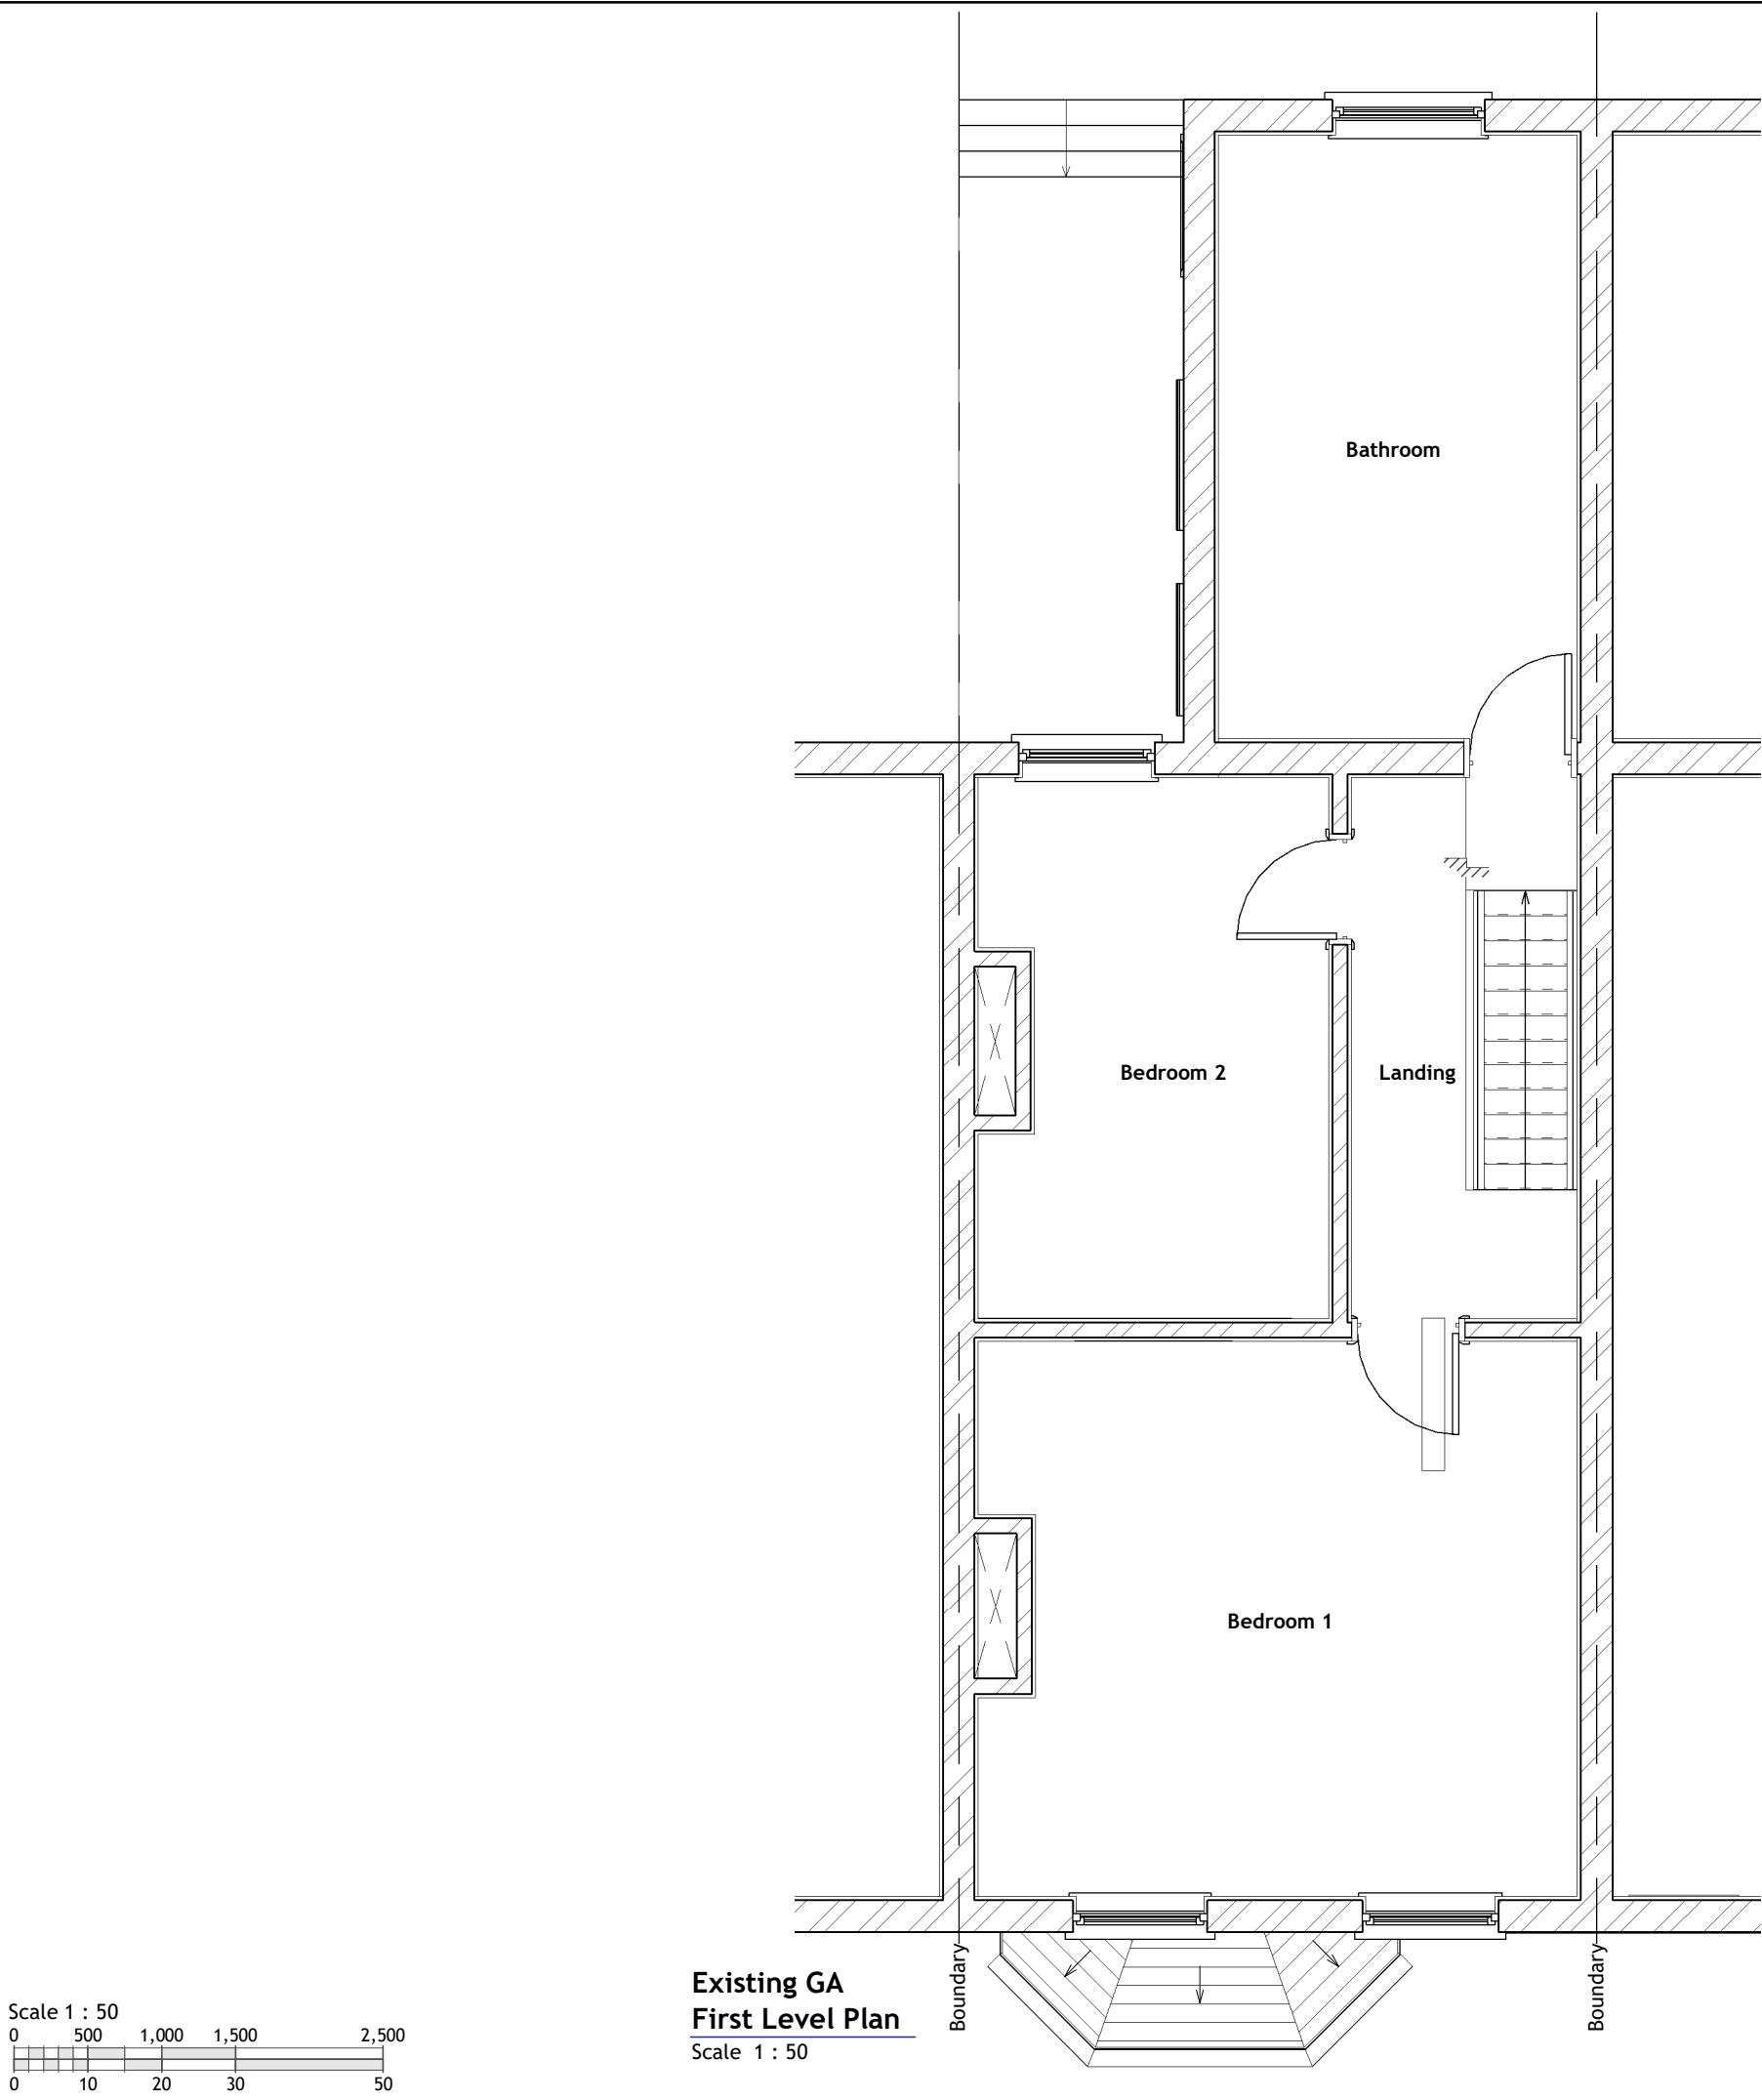

- Copyright © 2018 Michael Aubrey Partnership Ltd. (MAPL)
- Sheet Notes
- the drawing is copyright protected and may not be used, reproduced or relied upon by any third party except as explicitly agreed by MAPL
 - all dimensions are in millimetres unless noted otherwise
 - all measurements must be obtained from stated dimensions only and not be scaled off except for Local Authority Planning application purposes
 - all drawings must be read in conjunction with all other project drawings and any discrepancies reported immediately for clarification
 - complete specification notes, schedules and legends are contained on drawings numbered '900' to '999' (900 series)

Rev	Date	By	Description
0	31.07.2018	JMR	First issue

m **micro** **aubrey**
a **partnership**
• 0118 962 9666 • www.mapl.co.uk

Project
**15 Newport Road - Single Storey
Rear Extension and Structural
Internal Alterations**

Client
**Ms. S. Moreira,
51 Kings Road, Caversham,
Berkshire. RG4 8DS**

Sheet Title
First Level Plan - Existing GA

Sheet Ref.	MAP/C3157/123	Rev.	0
Project Ref.	C3157	Date	31.07.2018
Drawn by	JJ	Checked by	JMR
Scale	1 : 50	Sheet Size	A3