




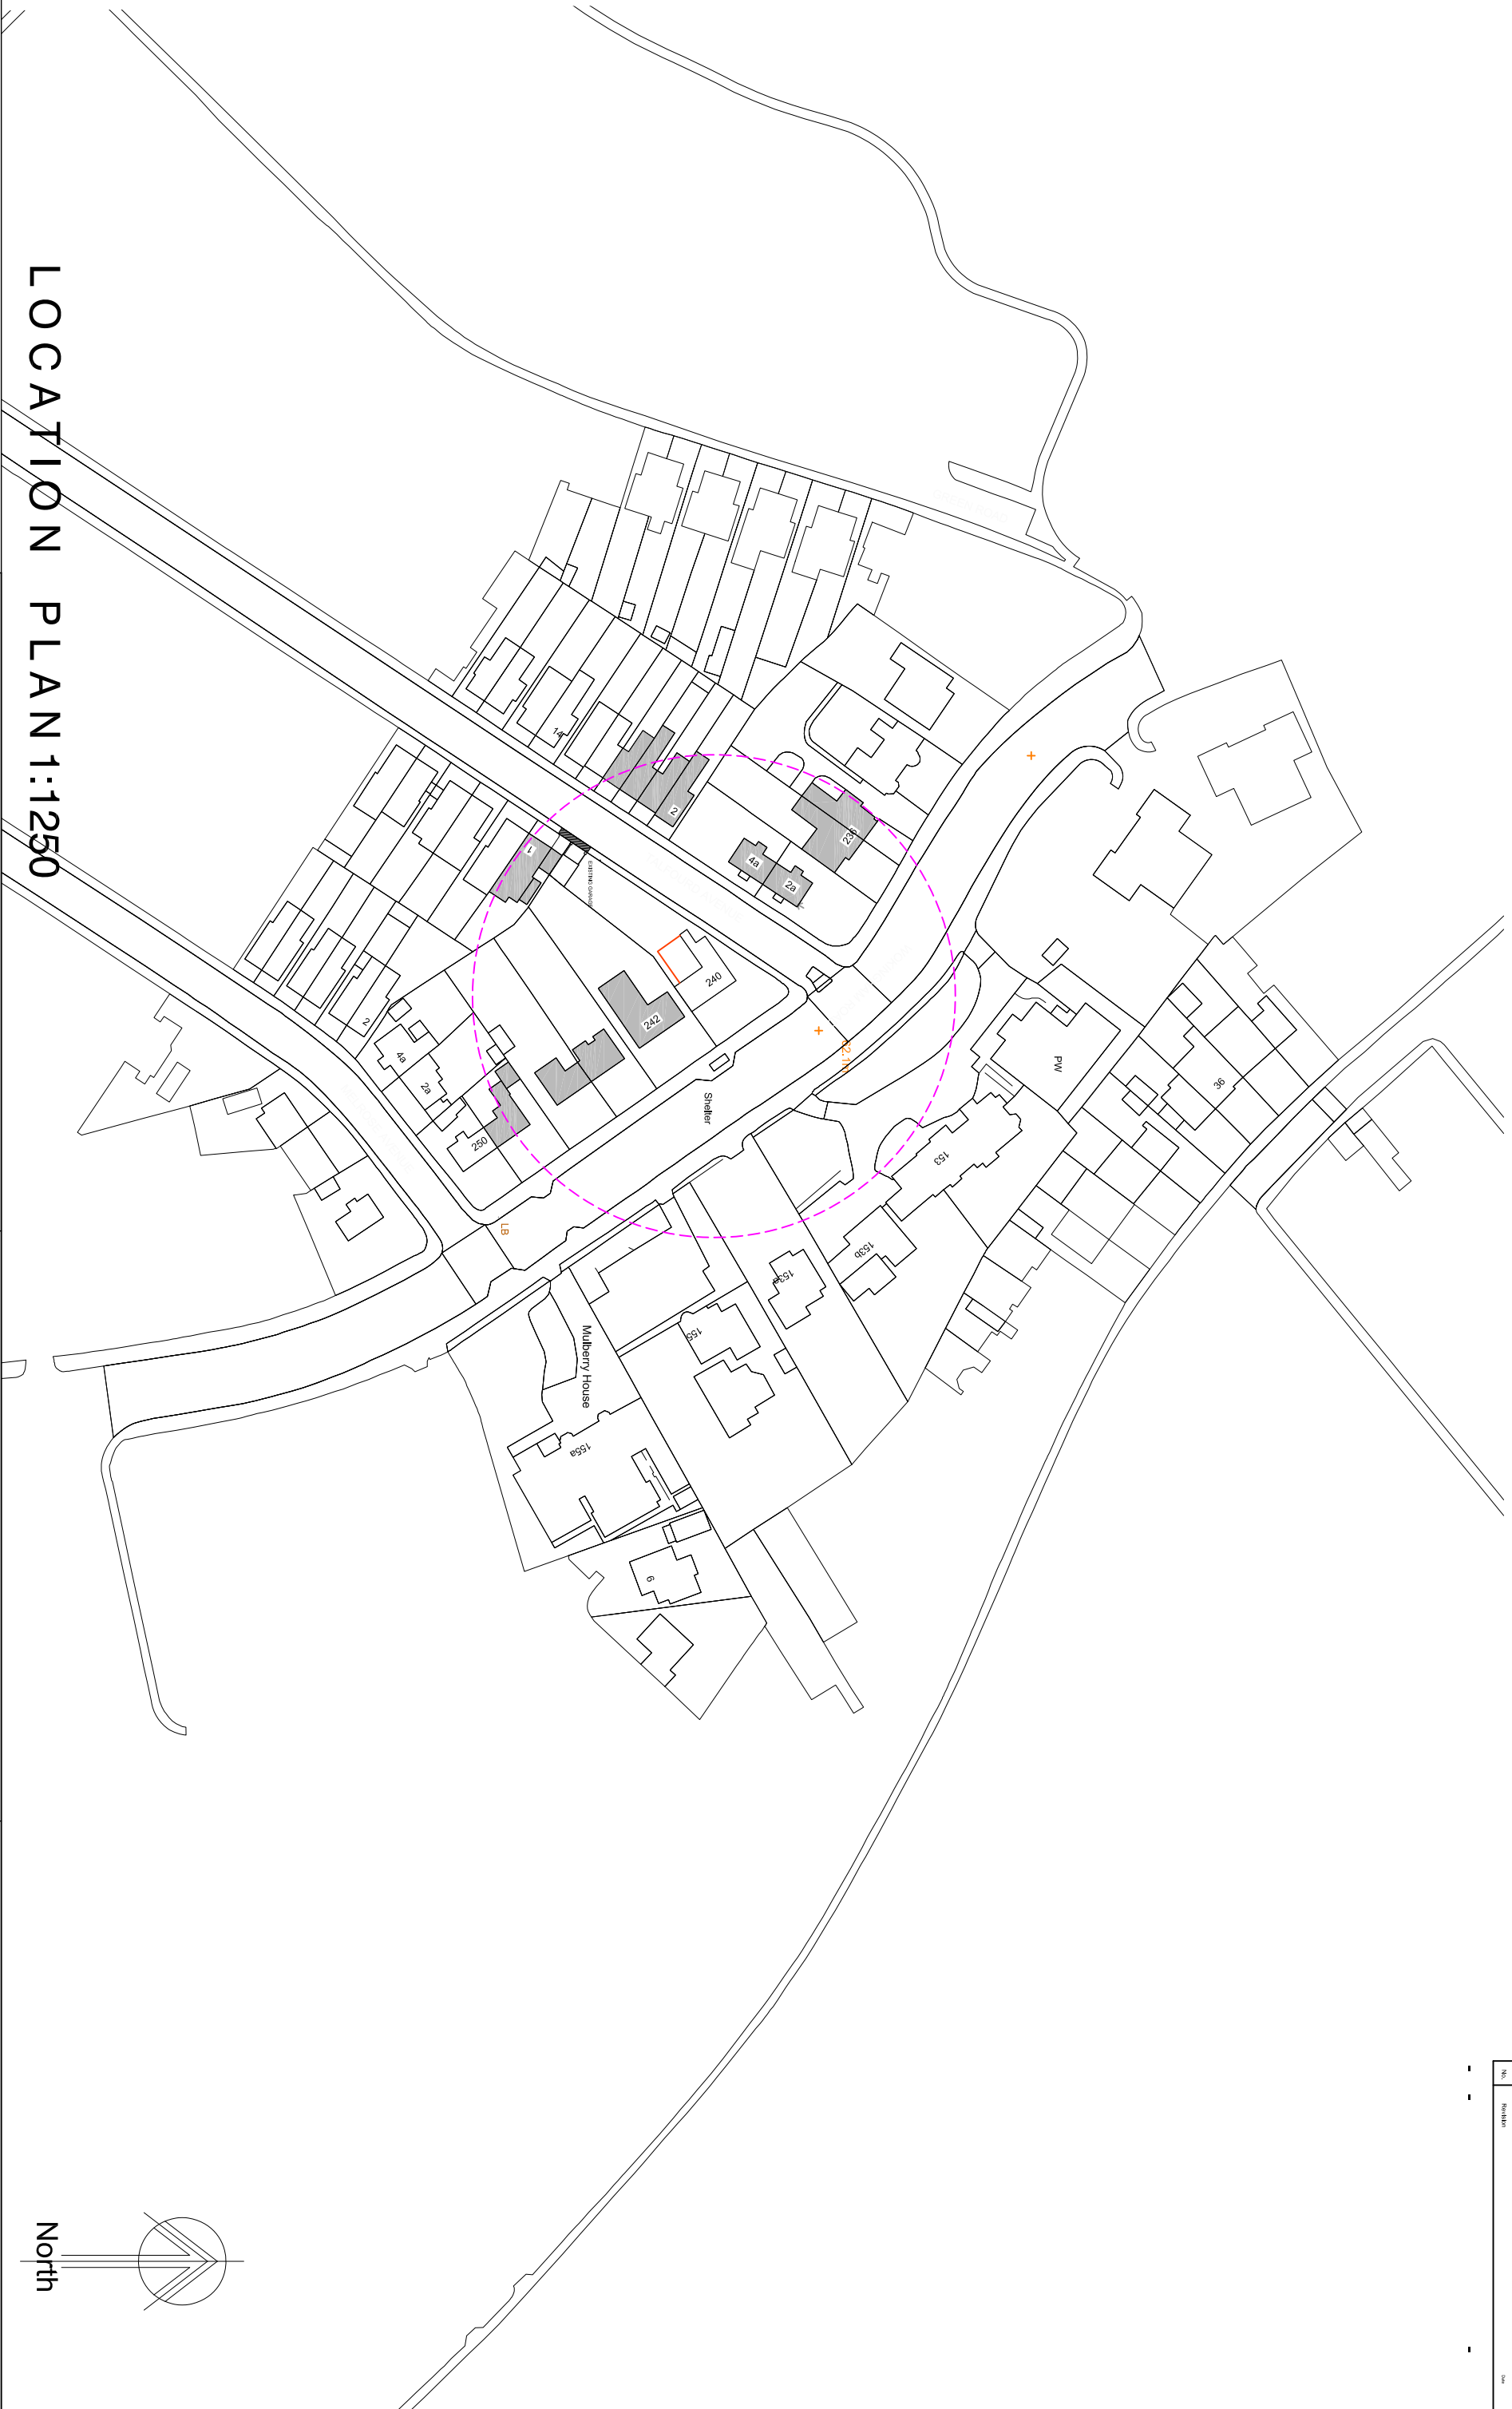

LOCATION PLAN 1:1250

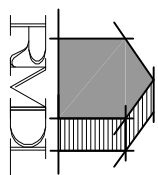

RAMMURTI DESIGN LTD
ARCHITECTURAL & PLANNING SERVICES
268 TILGHURST ROAD, READING RG30 2NE
TEL/FAX: 01189510628 MOB: 07799883574

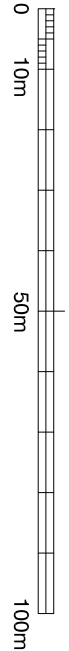

Proposed change of use from C3 to "Suis Generis" Large
Home in Multiple Occupation
at 240 Wokingham, Reading
for Kennet Investments Ltd

SITE LOCATION PLAN

Scale: as shown
Date: Jan 2018

WDR:202 Rev -