


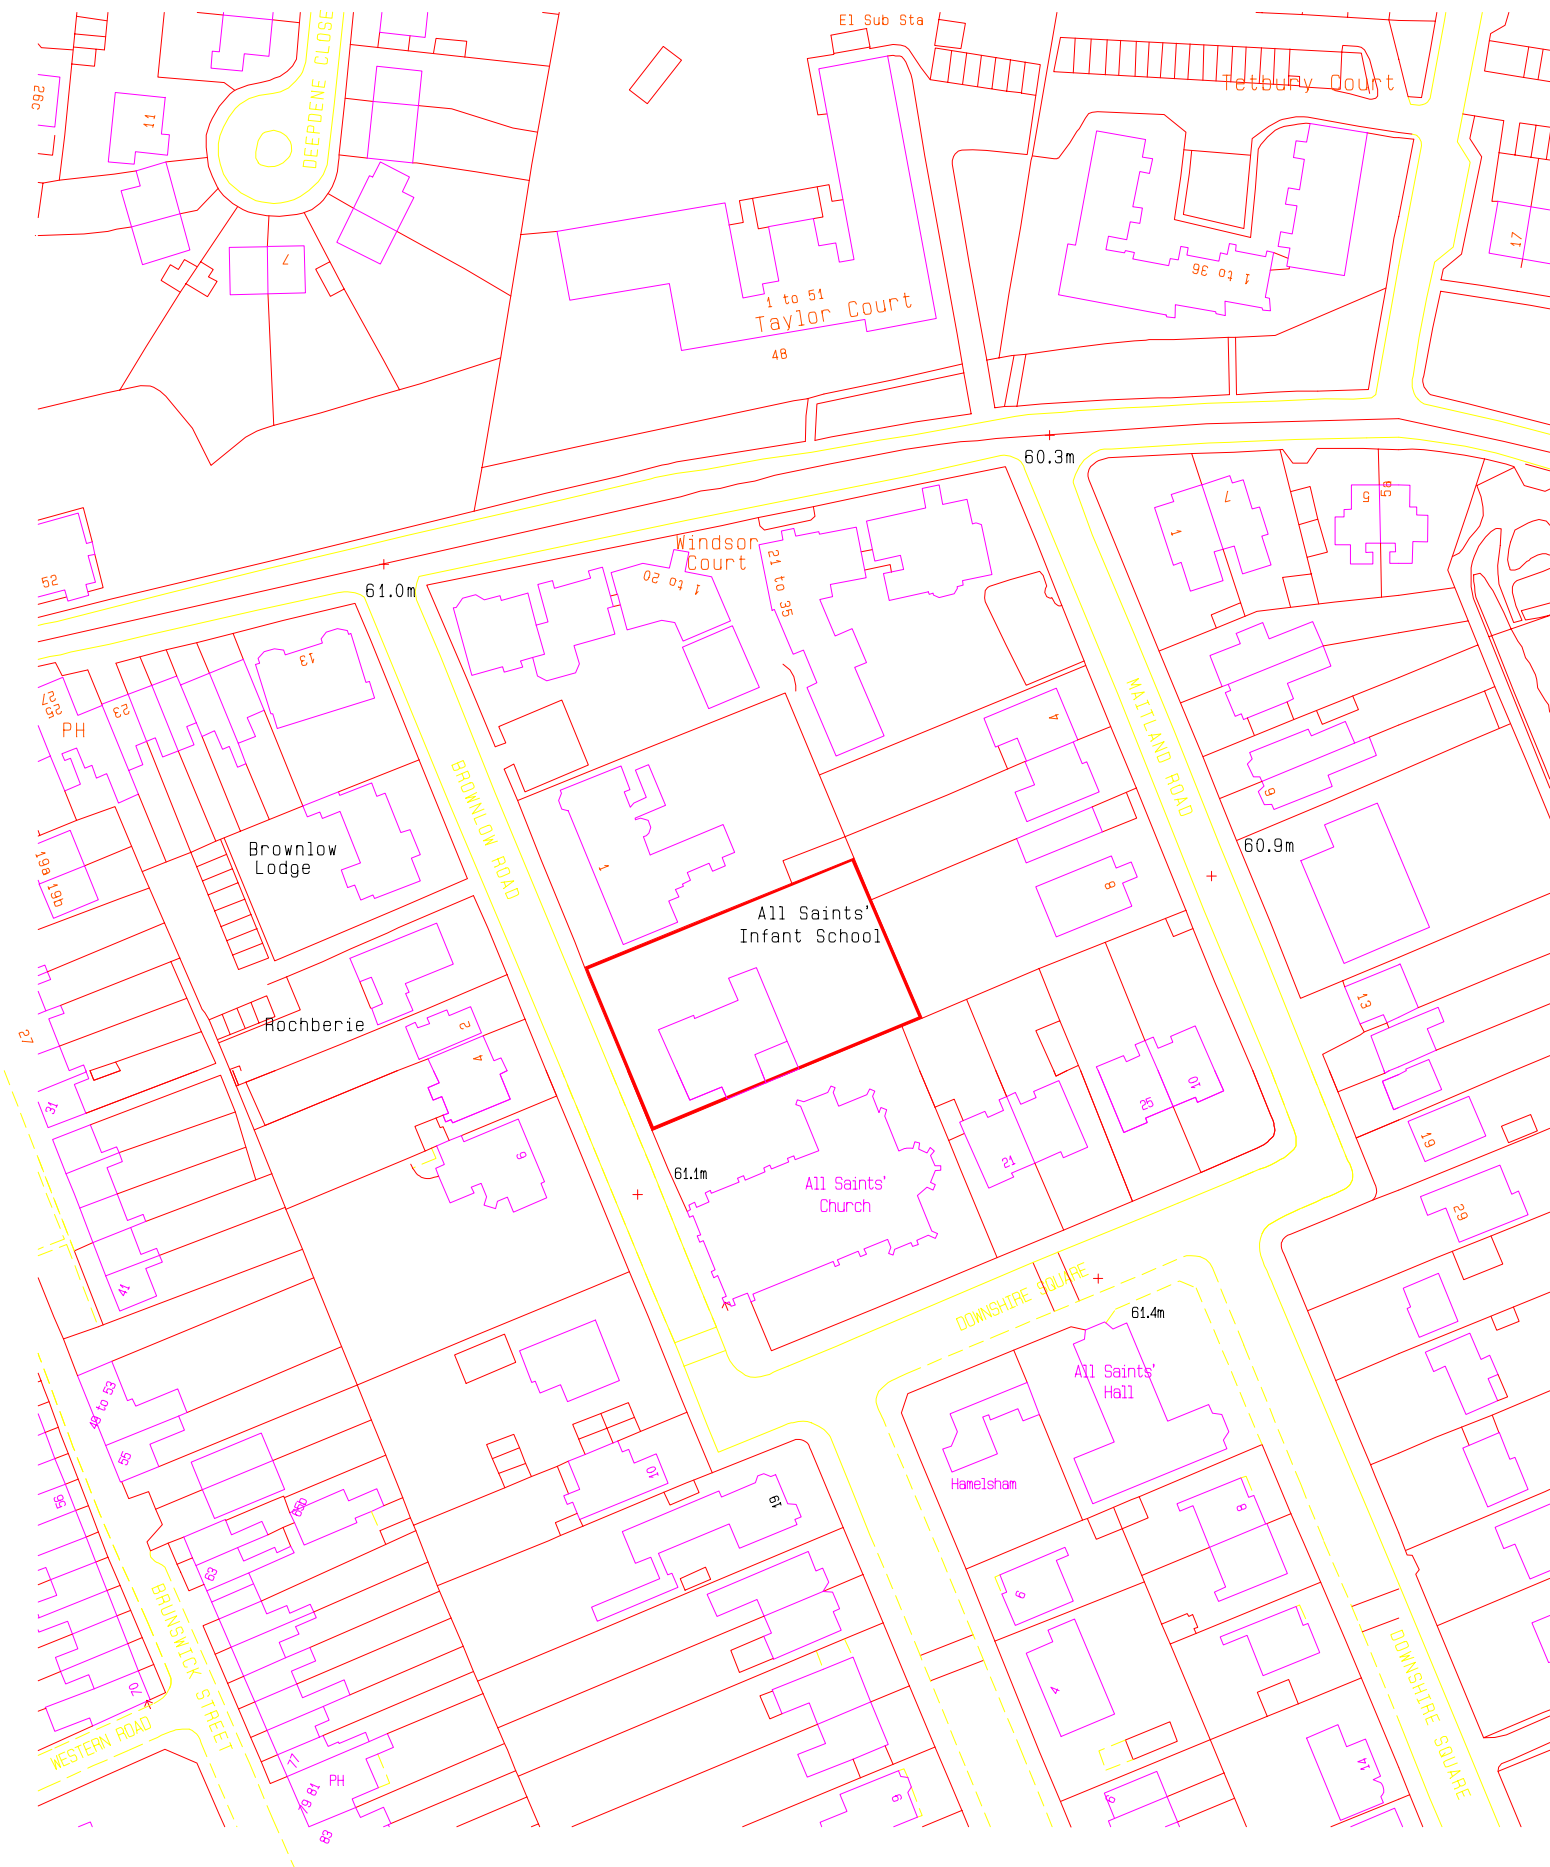

Reading
BOROUGH COUNCIL

PROPERTY SERVICES

19 Bennet Road, Reading RG2 0QX
Tel 0118 937 3081 Fax 0118 937 3994

Based upon the Ordnance Survey 1:1250 mapping with the permission of Her Majesty's Stationary Office (c) Crown Copyright. Unauthorised reproduction infringes Crown Copyright and may lead to prosecution or civil proceedings. Licence number LA 079049.

Education & Children's Services
All Saints Infant School
Leaded Lights Refurbishment
Location Plan

Scale: A4 @ 1:1250
Drawing No: 2021 (L) 001
Drawn by: D. Gohil
Checked by:
Date: 10 November 2010