


Disclaimer
THIS DRAWING MUST NOT BE SCALED UNLESS ISSUED FOR PLANNING PURPOSES.
ALL DIMENSIONS ARE TO BE VERIFIED PRIOR TO SETTING OUT, COMMENCING
WORK, OR PRODUCTION OF FABRICATION DRAWINGS.
REPORT ANY DISCREPANCIES TO THE SUPERVISING OFFICER IMMEDIATELY.
DRAWINGS MARKED AS 'DRAFT' ARE FOR APPROVAL ONLY AND NOT ISSUED FOR
CONSTRUCTION PURPOSES. COPYRIGHT ©




Location Plan (1:1250)

1:1250 scale Bar
This Drawing has been produced for printing onto A3 size paper,

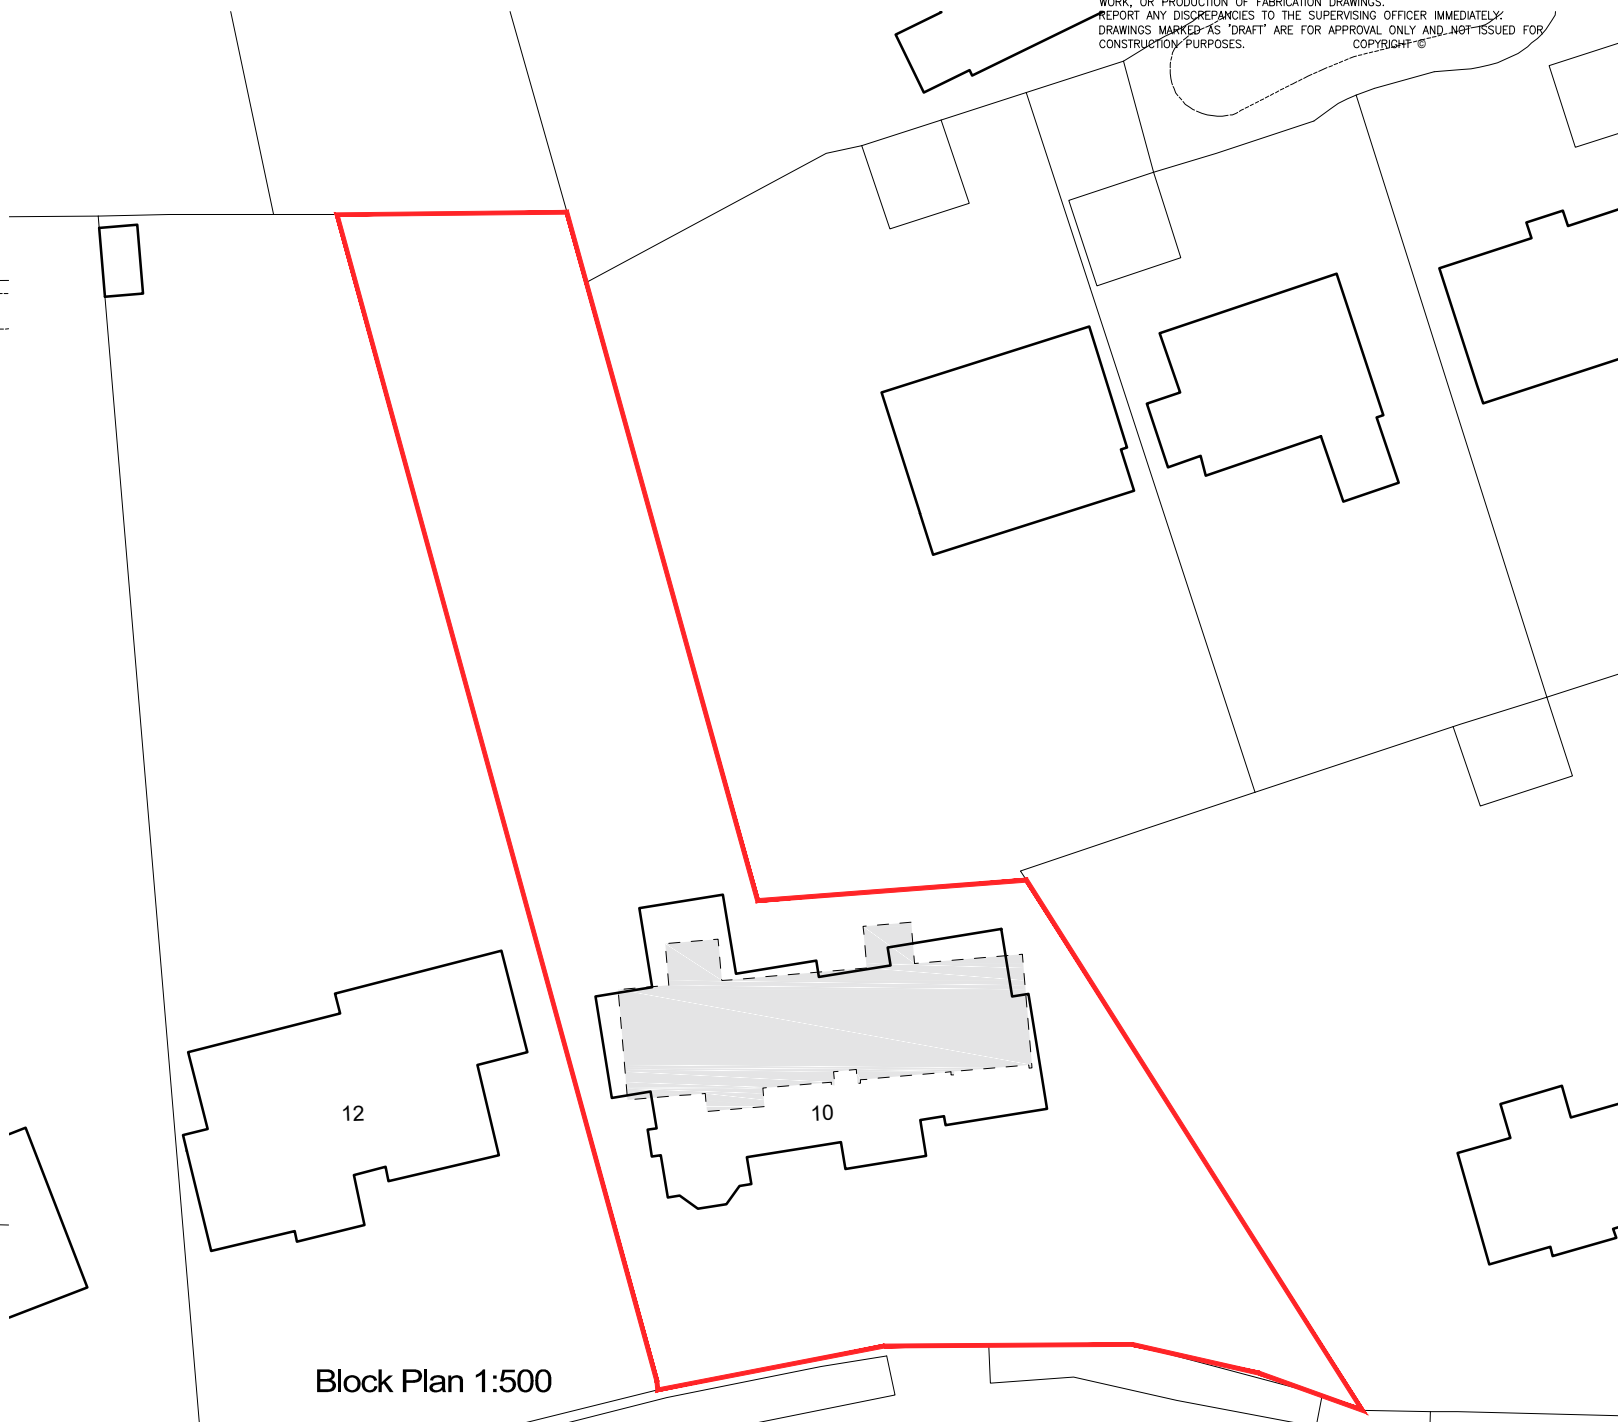


Block Plan 1:500

1:500 scale Bar
This Drawing has been produced for printing onto A3 size paper,

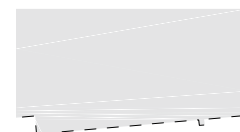

Existing to be demolished

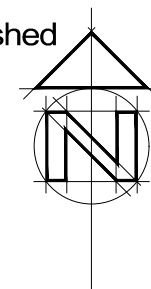

Day • Tanner Ltd

ARCHITECTURE
AND PLANNING

www.daytanner.co.uk

CLIENT Mr D. Hartley

JOB 10 Upper Warren Avenuen
Caversham, Reading, RG4 7EJ

DRG LOCATION AND BLOCK PLAN

Wokingham
Suite 1A Market House
Wokingham
Berkshire
RG40 1AP
0118 989 0808
info@daytanner.co.uk

SCALE 1:500/1250

DRAWN

DATE April 2017

3455/200

A