



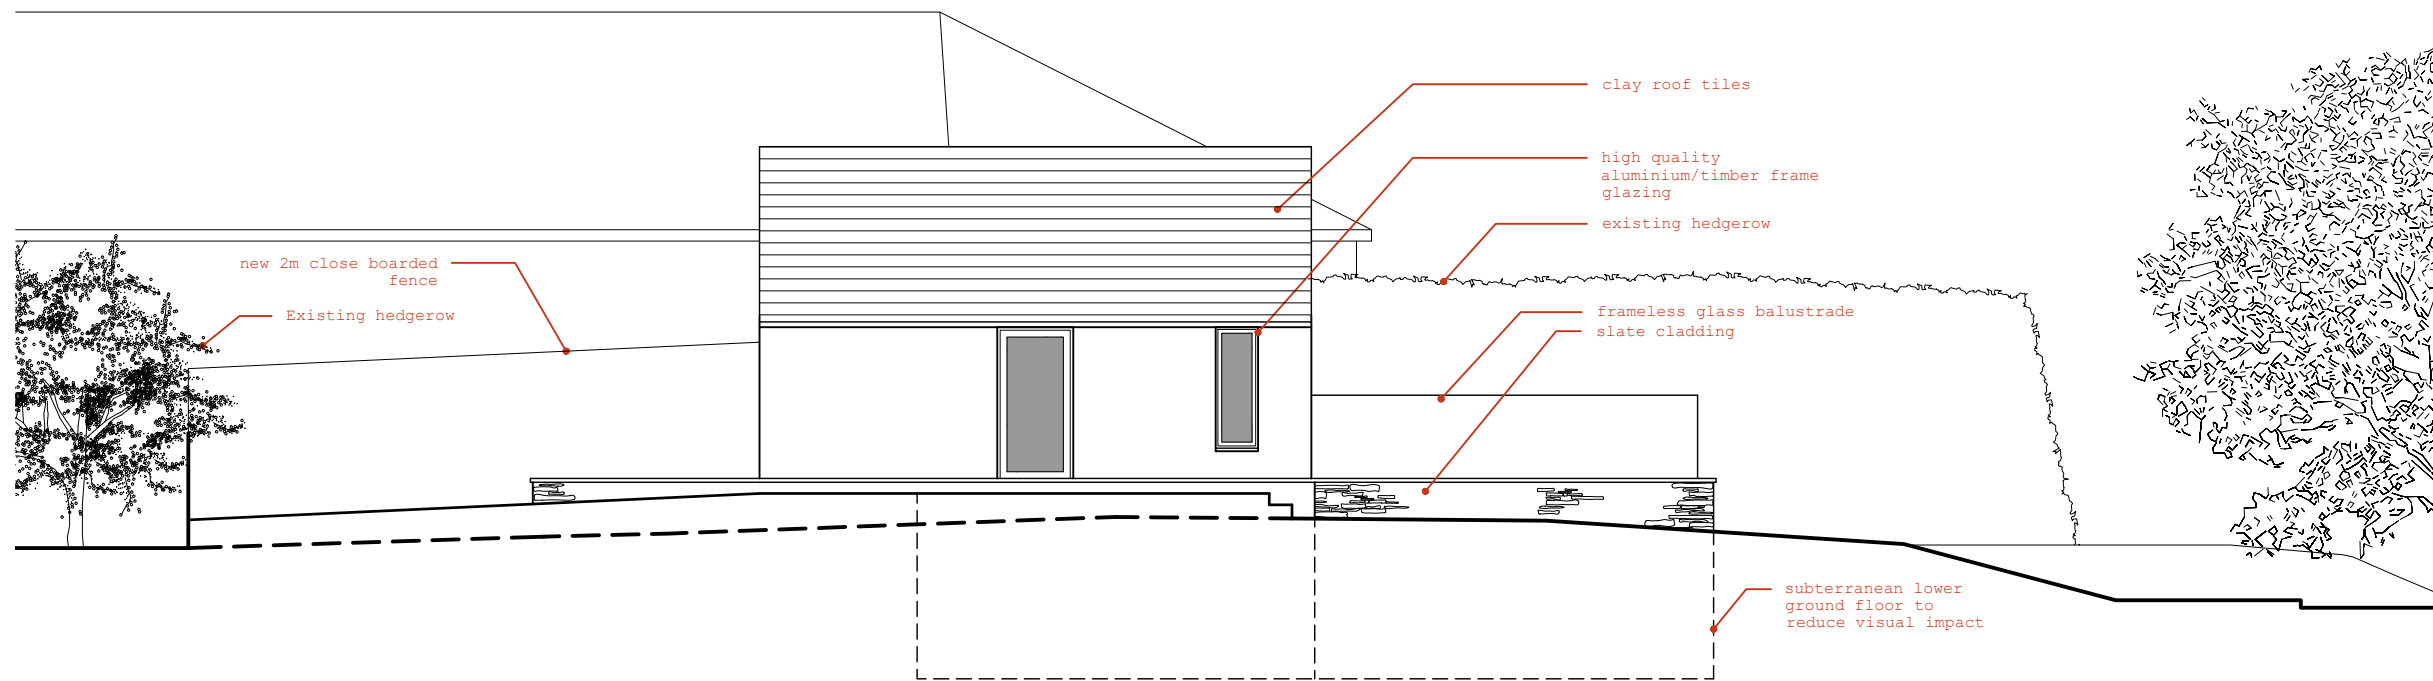

proposed west elevation

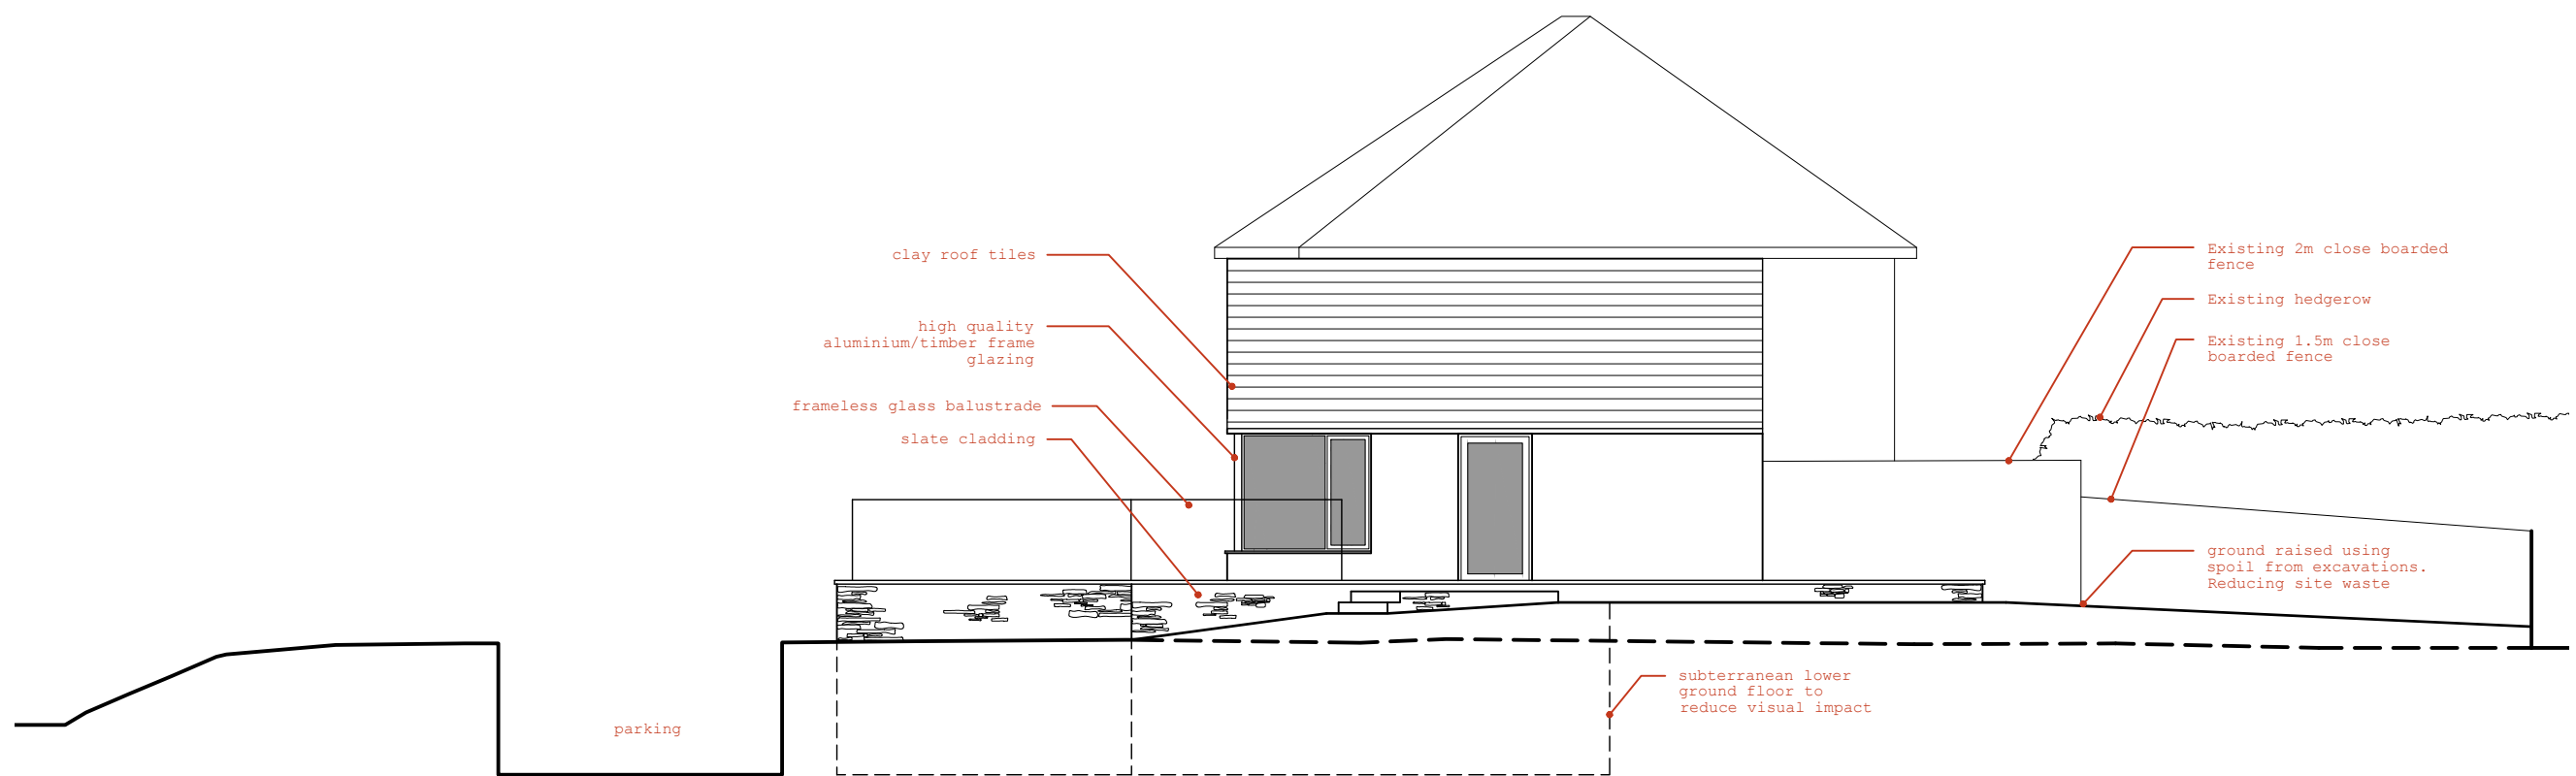

proposed east elevation

