


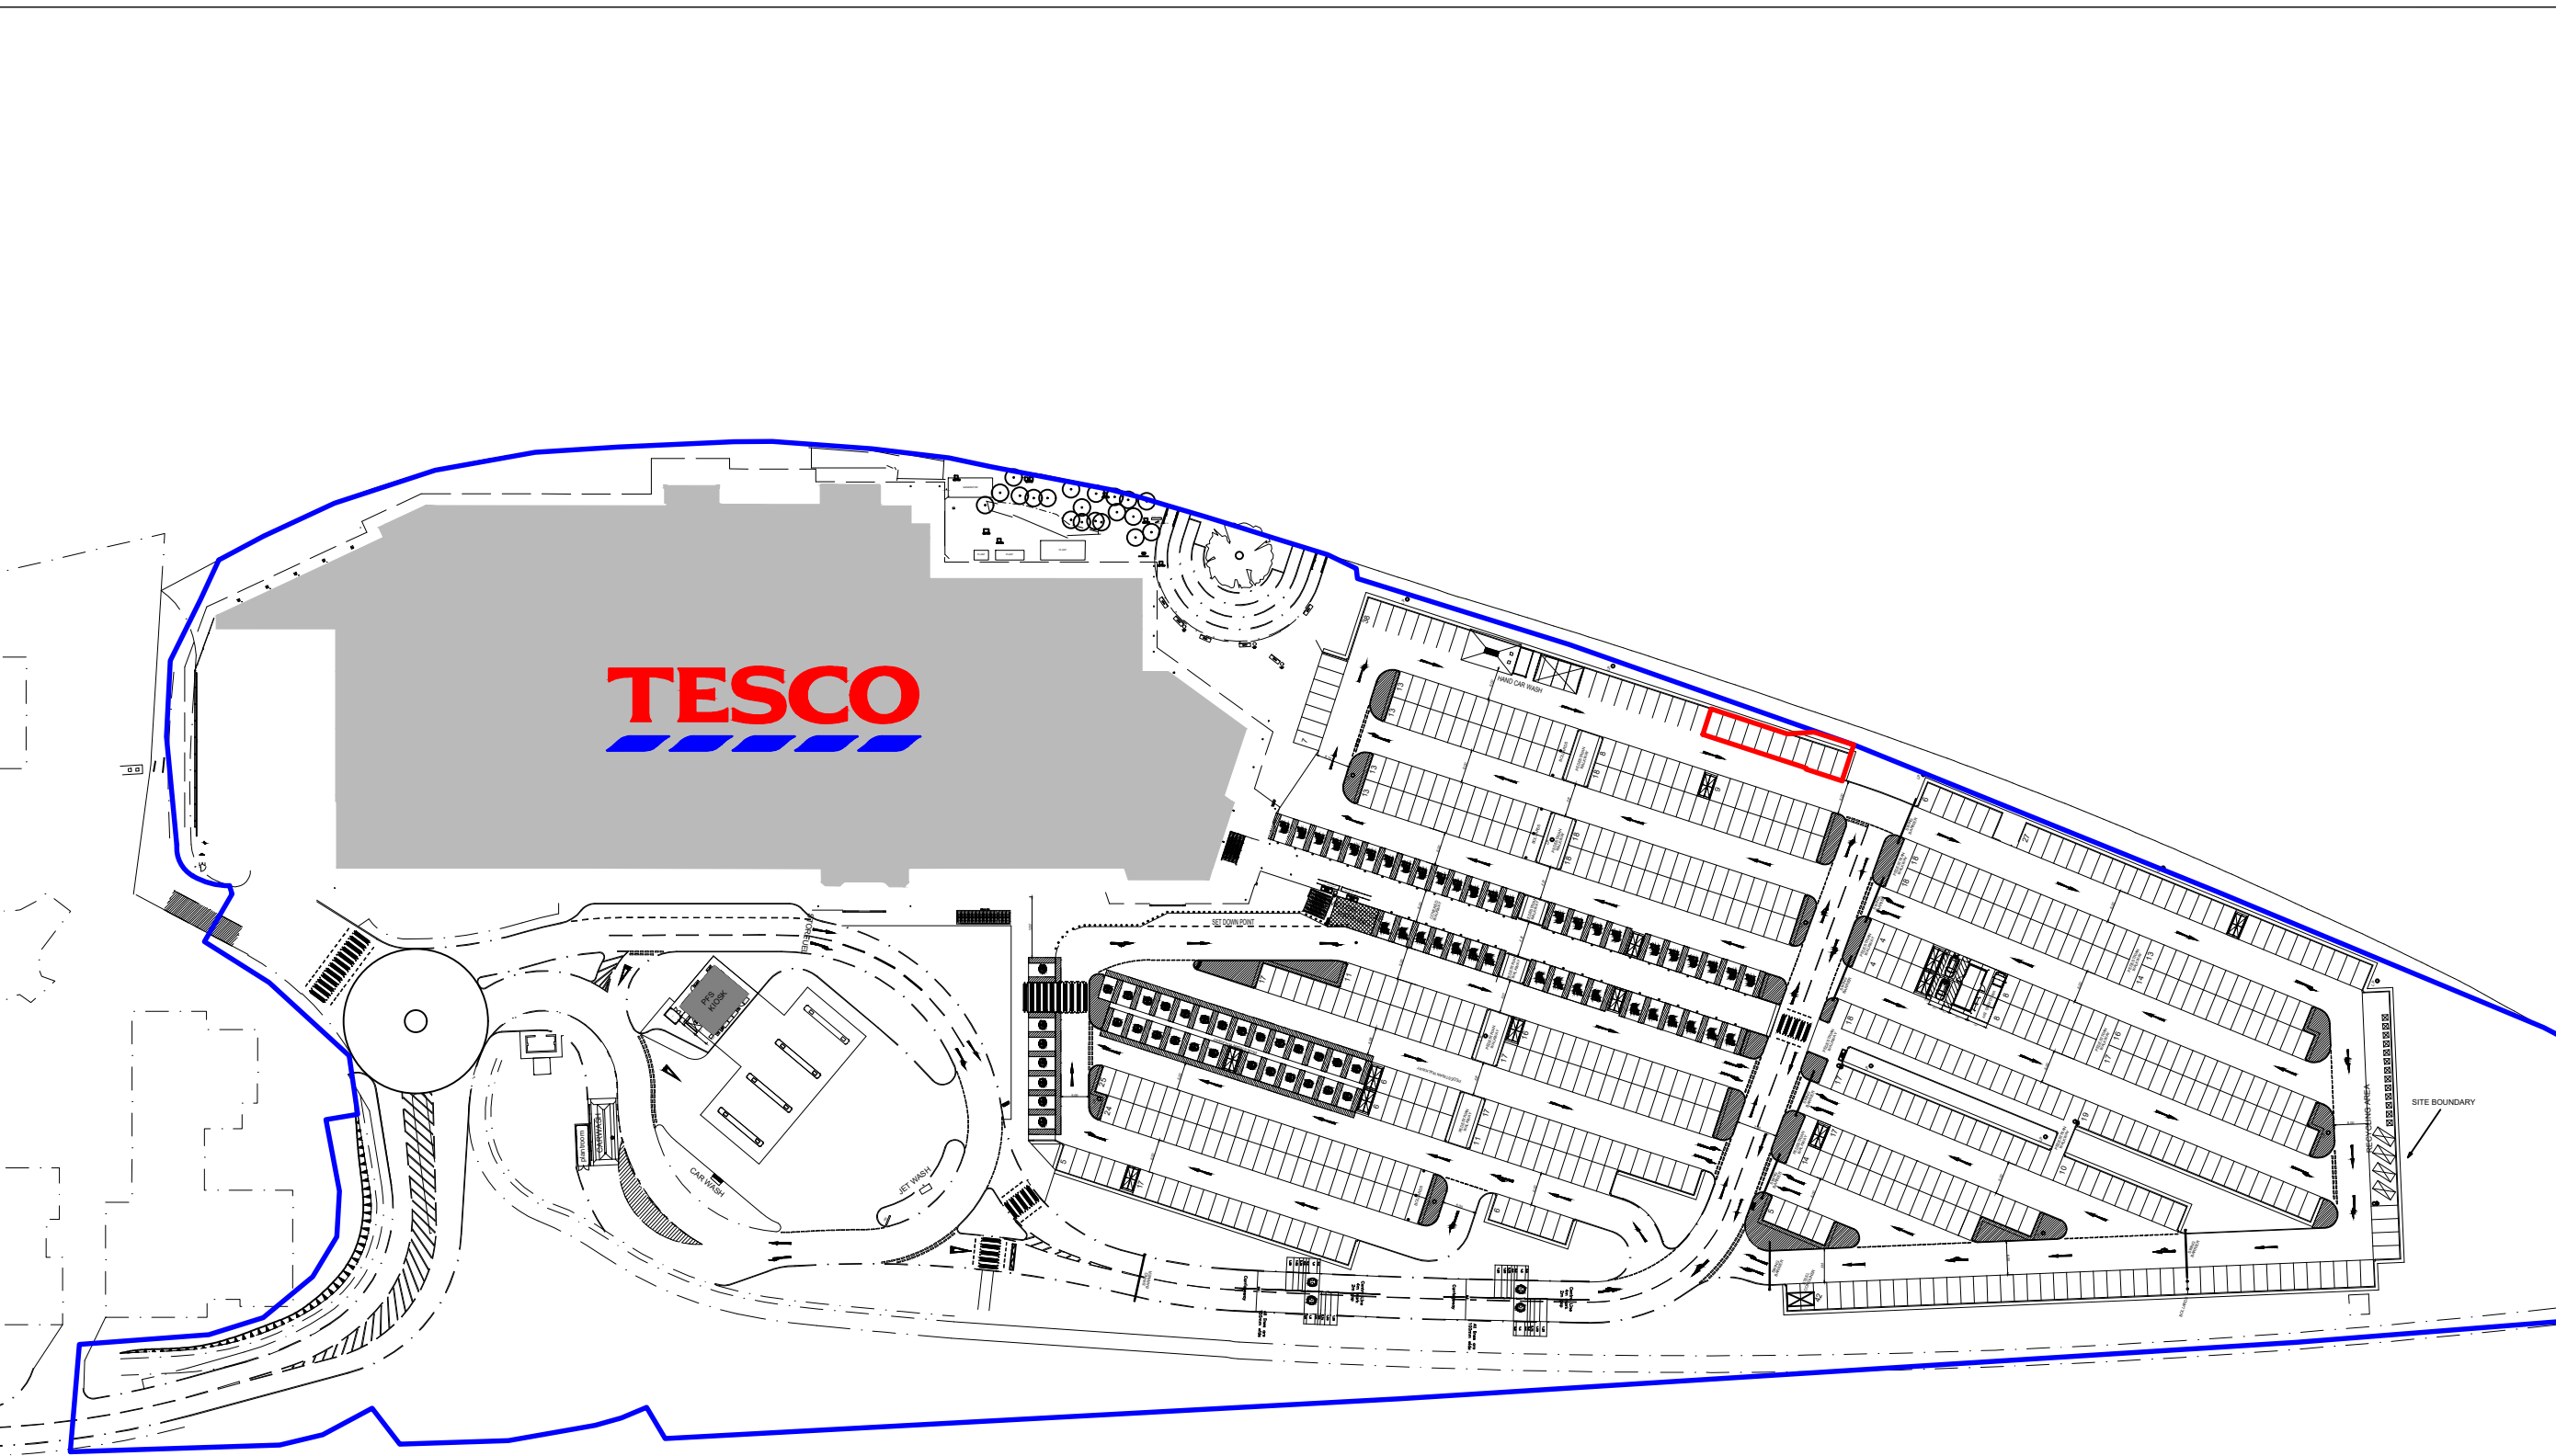

REV. DATE	AMENDMENTS	DRAWN BY

ITEM KEY

■

 SITE BOUNDARY

■

 AREA OF PROPOSED CHANGE

■

 PROPOSED

0m

- SCALE 1:2500 -

100m

0m

- SCALE 1:1250 -

50m

0m

- SCALE 1:500 -

20m

0m

- SCALE 1:200 -

8m

0m

- SCALE 1:100 -

4m

0m

- SCALE 1:50 -

2m

DISCLAIMER:
- USE FIGURED DIMENSIONS ONLY. SCALE DRAWING ONLY
WHEN A SCALE BAR IS PRESENT AND NOT FROM PAPER
PLANS IF IN DOUBT CHECK CAD FILES
- ANY DISCREPANCIES ARE TO BE REPORTED BACK TO THE
STORE PLANNER
- ALL DETAILS & DIMENSIONS ARE TO BE CHECKED ON SITE
BY MAIN CONTRACTOR PRIOR TO CONSTRUCTION.

PROJECT
TESCO READING EXTRA
NAPIER RD
READING
RG1 8DF
ENGLAND

DESCRIPTION
EXISTING LOCATION PLAN

DRAWING NO. 3095-EX-LP-01

REVISION **A**

DATE
05.02.2018

SCALE
1:1250 @ A3

STORE PLANNING

TESCO STORES LIMITED
STORE PLANNING DEPARTMENT
PROPERTY SERVICES
PLUS BUILDING THE BOULEVARD, SHIRE PARK,
WELWYN GARDEN CITY, HERTFORDSHIRE, AL7 1GB UK
TELEPHONE: 01707 395150
THE INFORMATION IS THE SOLE PROPERTY OF TESCO STORES LIMITED
ALL RIGHTS ARE RESERVED. NO PART OF THIS DOCUMENT MAY BE REPRODUCED
OR TRANSMITTED IN ANY FORM OR BY ANY MEANS, ELECTRONIC OR MECHANICAL, INCLUDING PHOTOCOPYING AND RECORDING
OR BY ANY INFORMATION STORAGE AND RETRIEVAL SYSTEM. WITHOUT THE WRITTEN PERMISSION OF TESCO STORES LIMITED
© 1999 TESCO STORES LIMITED