


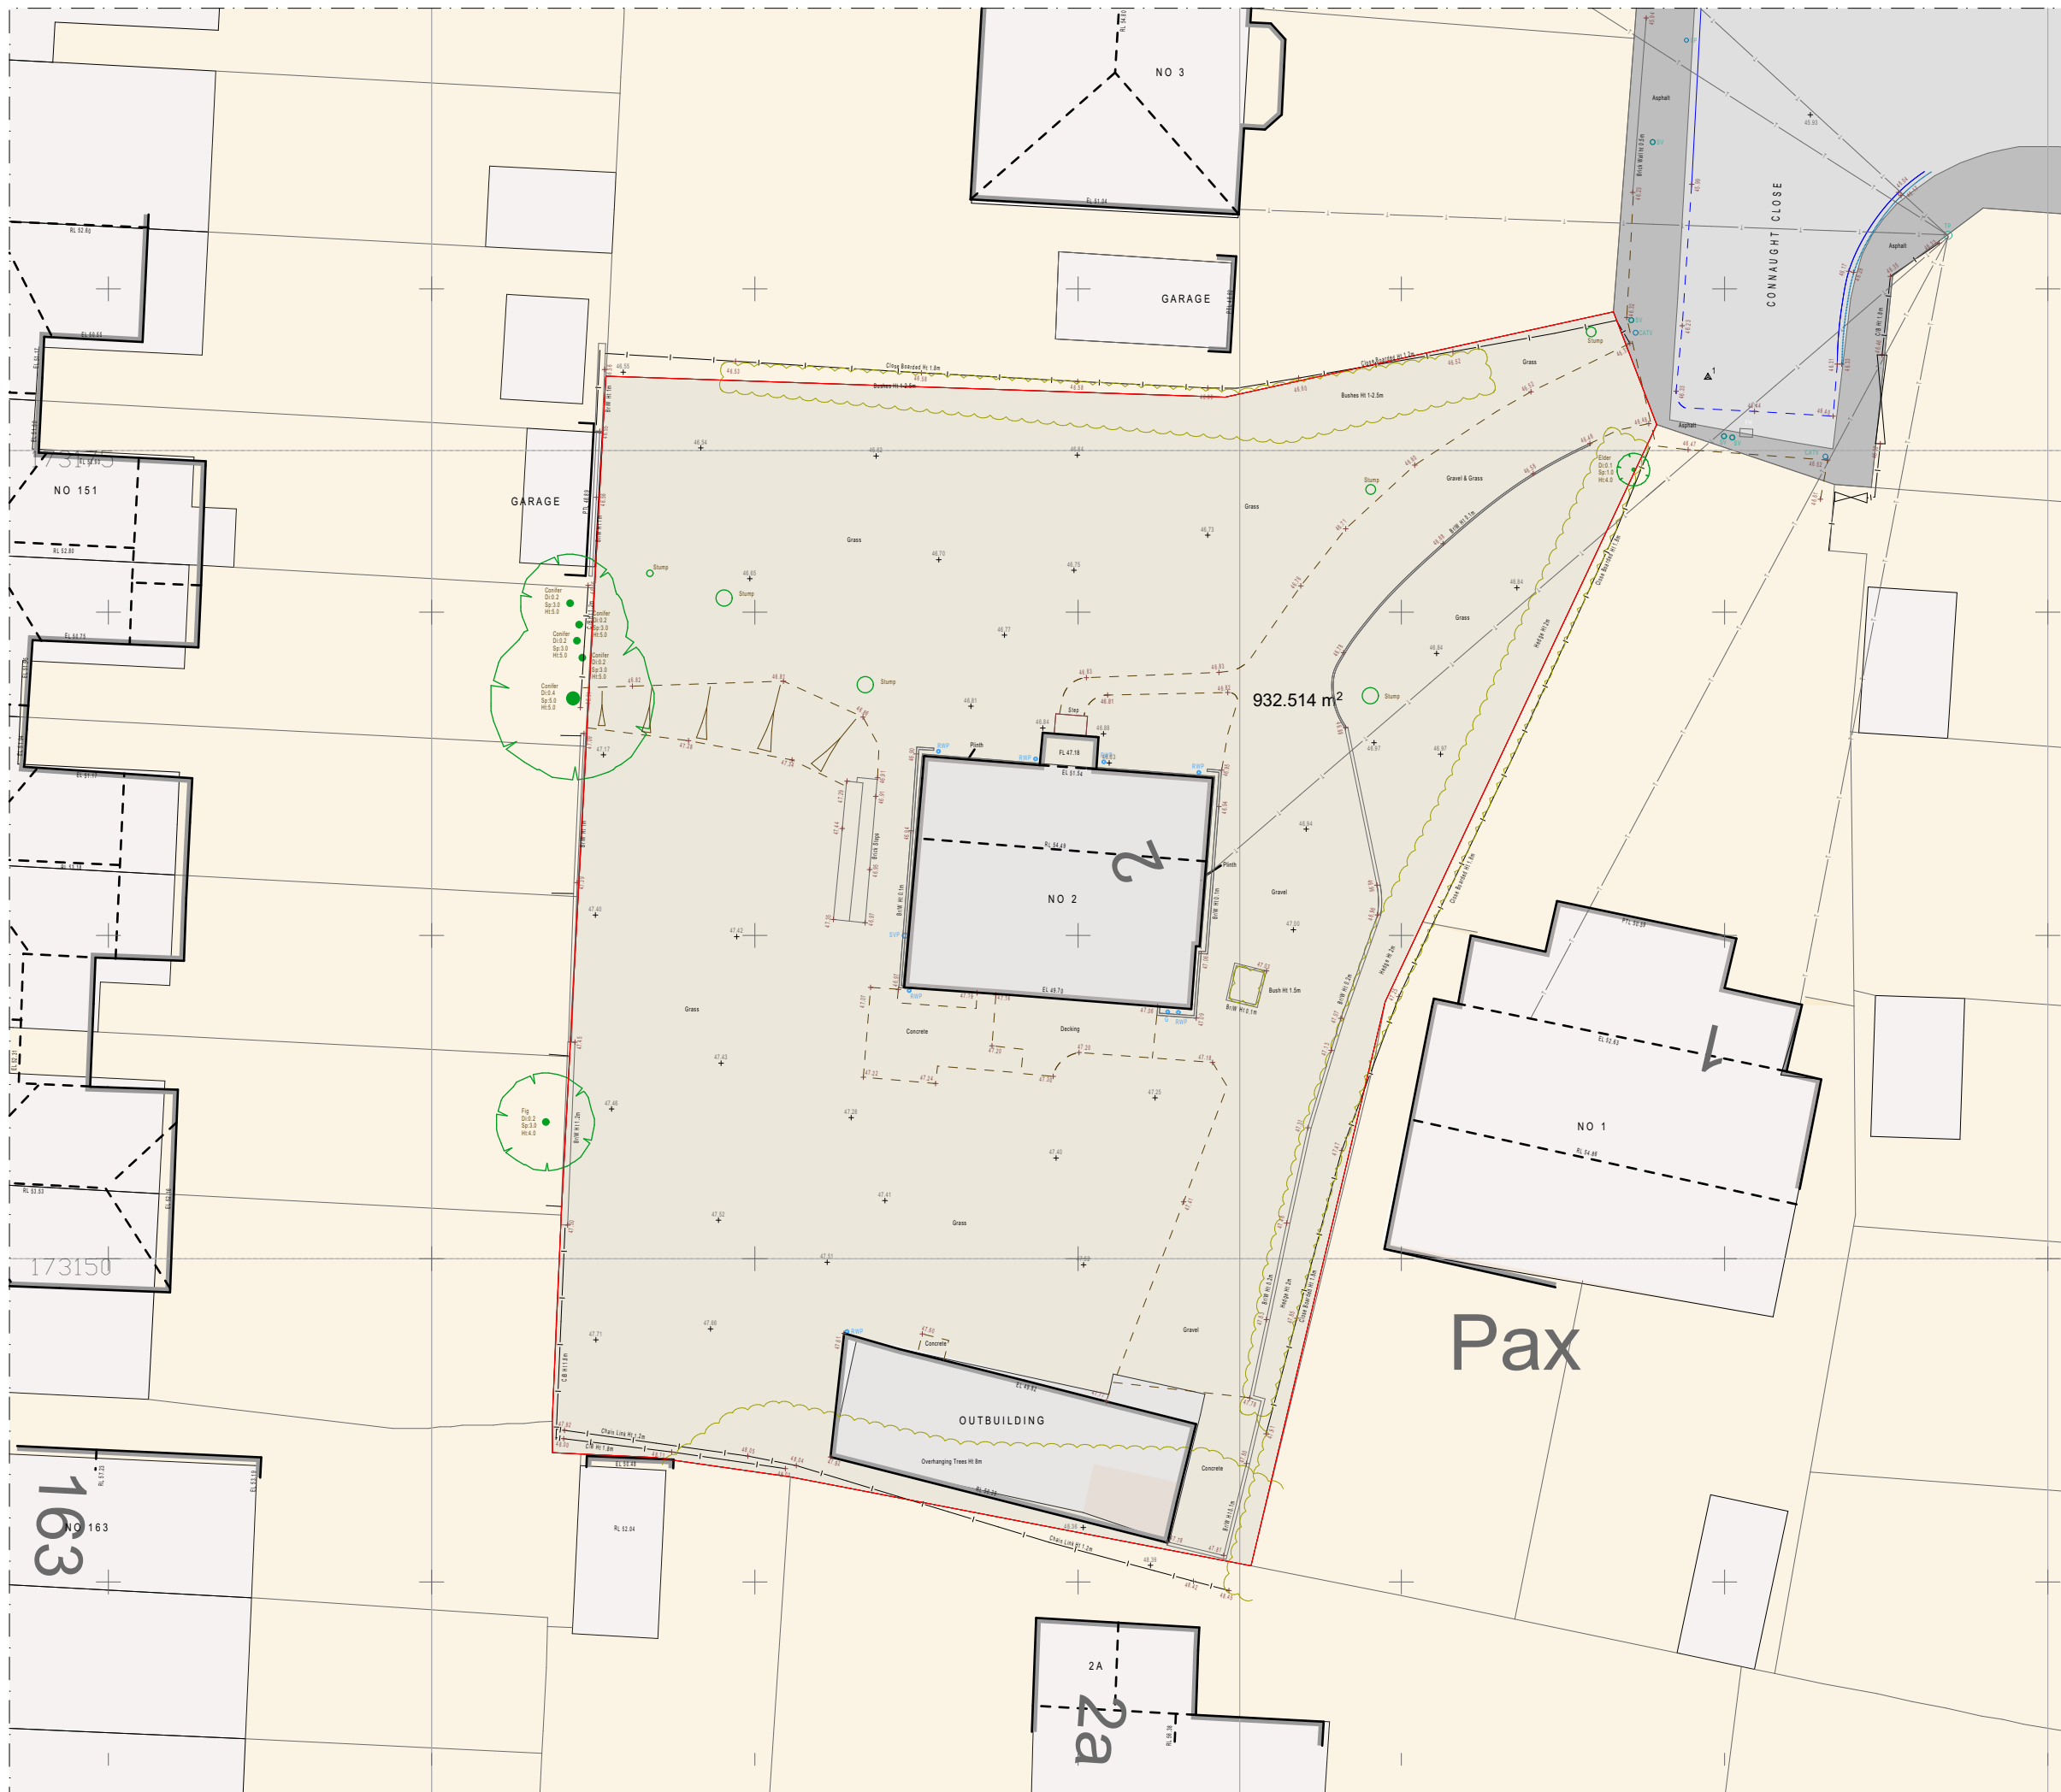


© This drawing remains the property of The Keen Partnership and shall not be copied without prior written consent.

All dimensions to be checked on site and any discrepancies to be reported before work commences.

Notes:

Areas
Plot Area: 932.514m²
Existing foot print:
House: 66.15m²
Out building:42.30m²

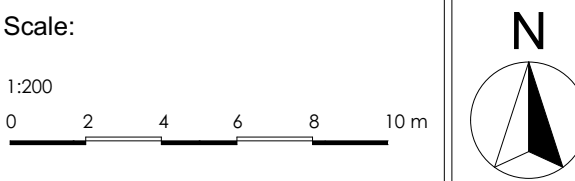

THE KEEN PARTNERSHIP

The Courtyard
Edinburgh Road
Reading RG30 2UA
Tel: 0118 9510 855
Fax: 0118 9510 866
chris@keenpartnership.co.uk
www.keenpartnership.co.uk

cabe
chartered association
of building engineers

1881
COLEGIO DE
INGENIEROS
DE VENEZUELA

Colegio de Arquitectos
de Venezuela

Client:

Kennet Investments Ltd.

Job Title:

2 Connaught Close Reading

Drawing Title:

Existing Block Plan

Drawing Date:	Status:	
Sept - Oct 2017	PLANNING DRAWINGS	
Issue Date:	Drawn By:	Scale:
11/10/2017	LAL	1:200@A3
Job No:	Drawing No:	Rev:
8739.17	PL-03	