

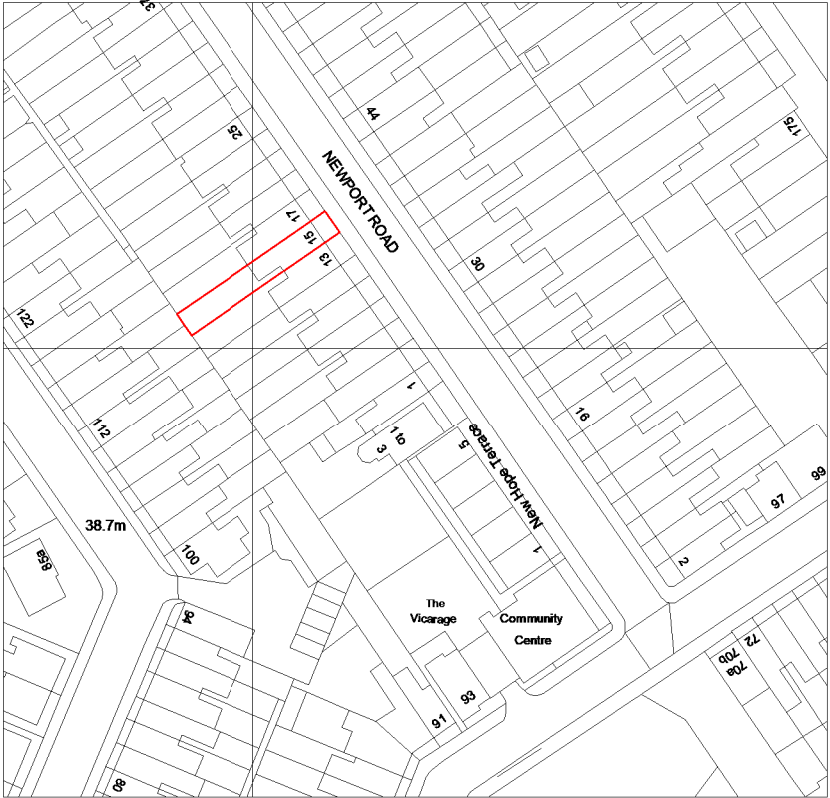


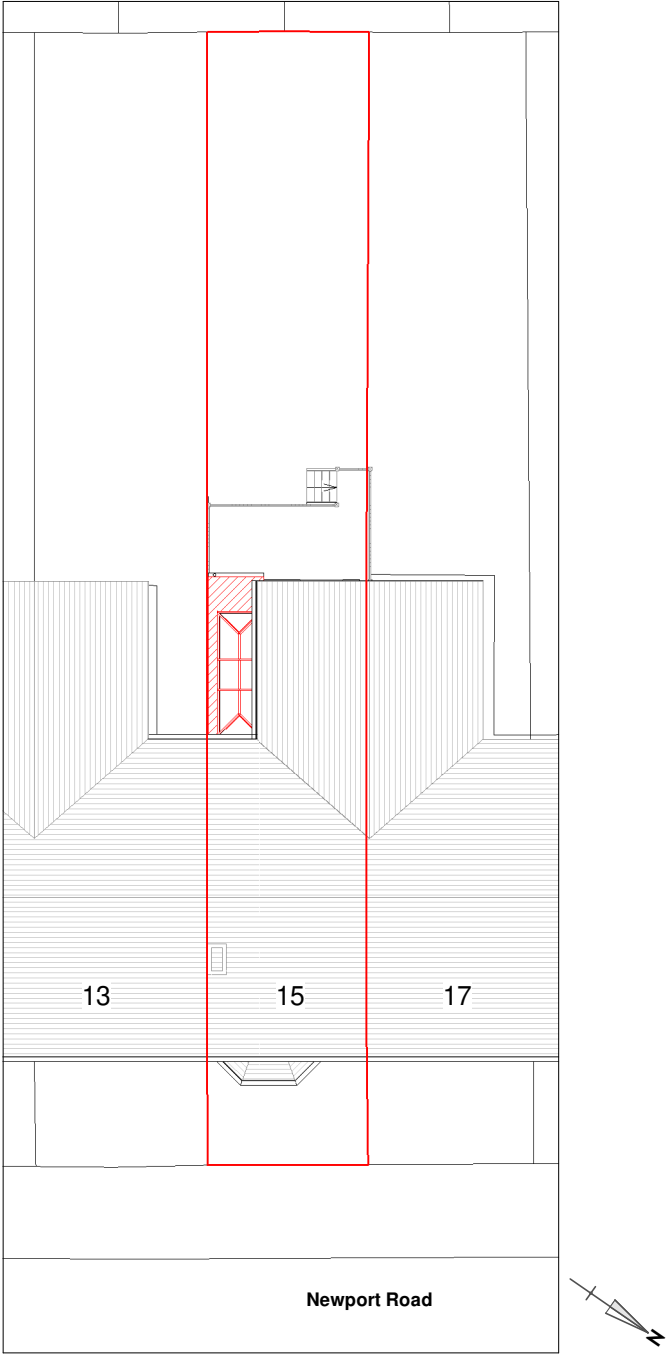

Ordnance Survey, (c) Crown Copyright 2018. All rights reserved. Licence number 100022432

Location Plan

Scale 1 : 1250

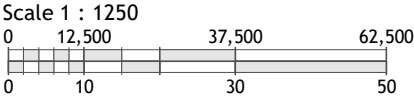

Proposed GA
Site Level Plan

Scale 1 : 200

- Copyright © 2018 Michael Aubrey Partnership Ltd. (MAPL)
- Sheet Notes
- a. the drawing is copyright protected and may not be used, reproduced or relied upon by any third party except as explicitly agreed by MAPL
 - b. all dimensions are in millimetres unless noted otherwise
 - c. all measurements must be obtained from stated dimensions only and not be scaled off except for Local Authority Planning application purposes
 - d. all drawings must be read in conjunction with all other project drawings and any discrepancies reported immediately for clarification
 - e. complete specification notes, schedules and legends are contained on drawings numbered '900' to '999' (900 series)

0	31.07.2018	JMR	First issue
Rev	Date	By	Description



michael aubrey
partnership

• 0118 962 9666 • www.mapl.co.uk

Project
15 Newport Road - Single Storey
Rear Extension and Structural
Internal Alterations

Client
Ms. S. Moreira,
51 Kings Road, Caversham,
Berkshire. RG4 8DS

Sheet Title
Location & Site Level Plans -
Proposed GA

Sheet Ref.	MAP/C3157/001	Rev.	0
Project Ref.	C3157	Date	31.07.2018
Drawn by	JJ	Checked by	JMR
Scale	As indicated	Sheet Size	A3