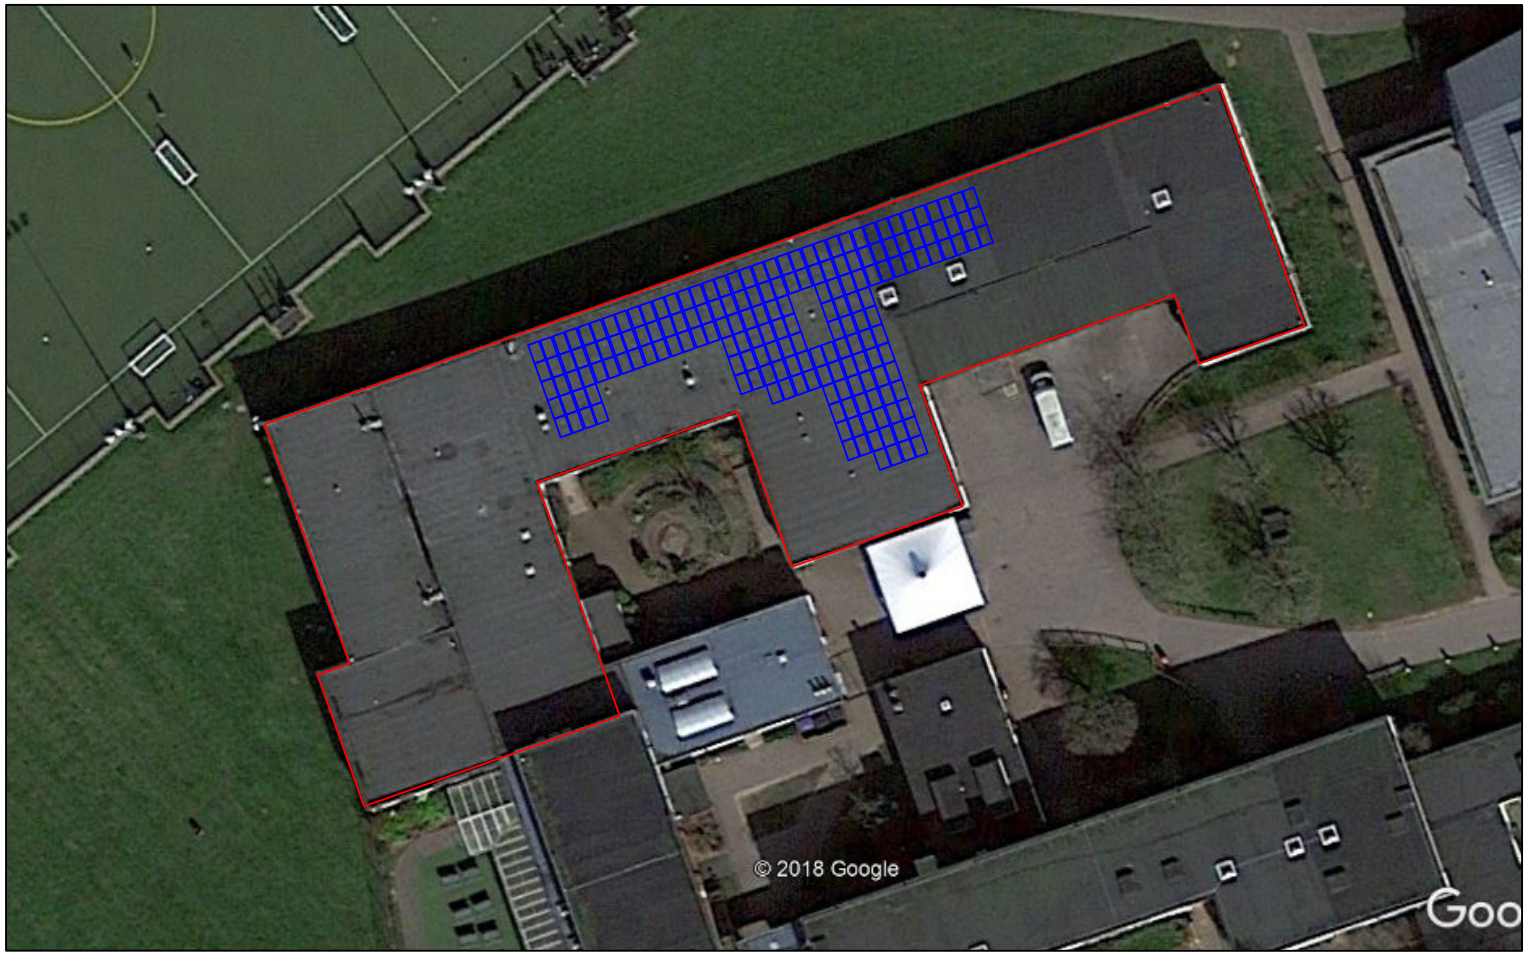


| Rev | Description | Dwn | Chck | Date |
|---|---|---|---|---|
| | | | | |

JOJUSOLAR

© Joju Solar
39-41 North Road
London
N7 9DP

Tel +44 (0)20 7697 1000
info@joju.co.uk
www.jojusolar.co.uk
All rights reserved

| | |
|---|---|
| Project Number: | |
| Project Name: Highdown School | |
| Drawing By: EB | Scale: NTC |
| Checked By: - | Date: 23/04/18 |
| Drawing Name: PV Panel Layout | |
| Drawing No: - | Rev: - |