




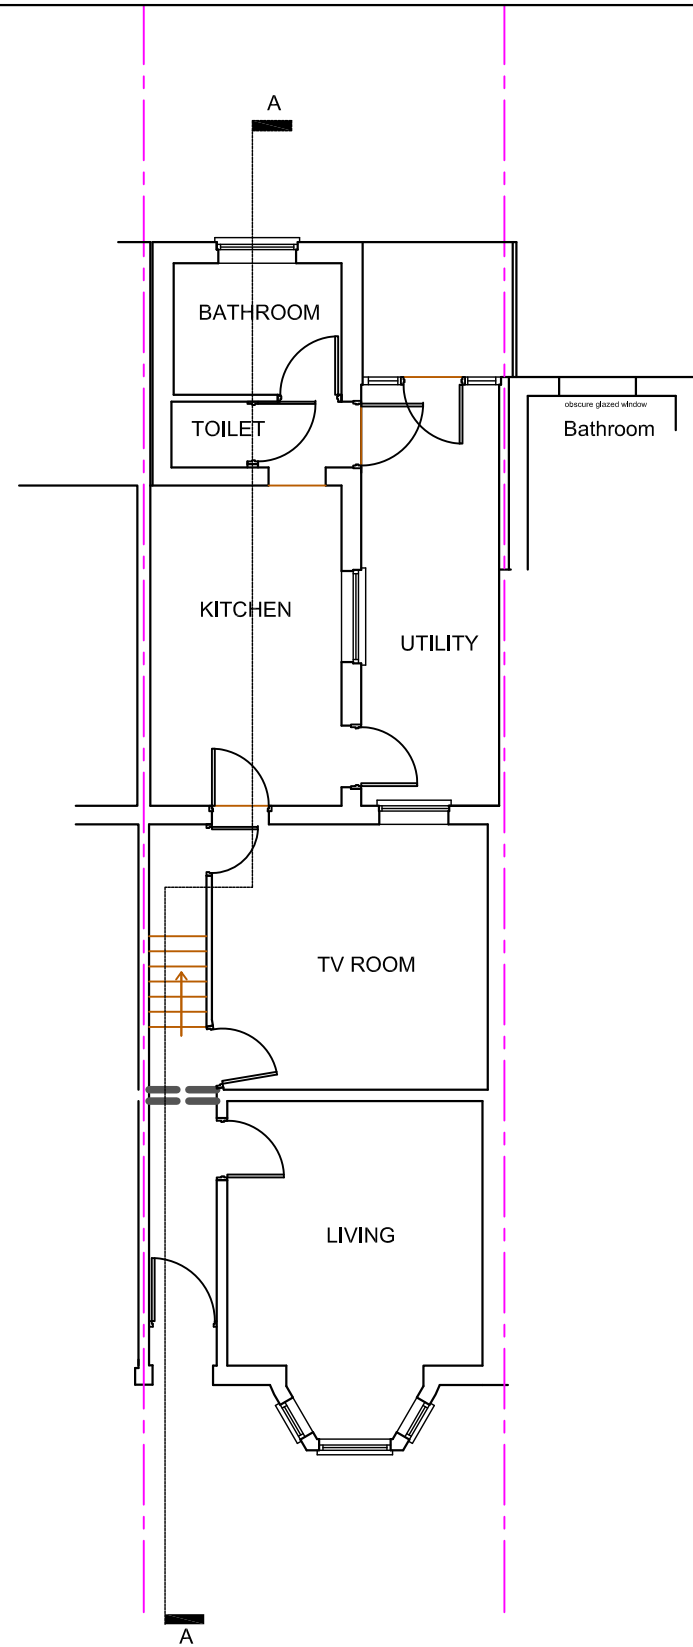


GROUND FLOOR PLAN

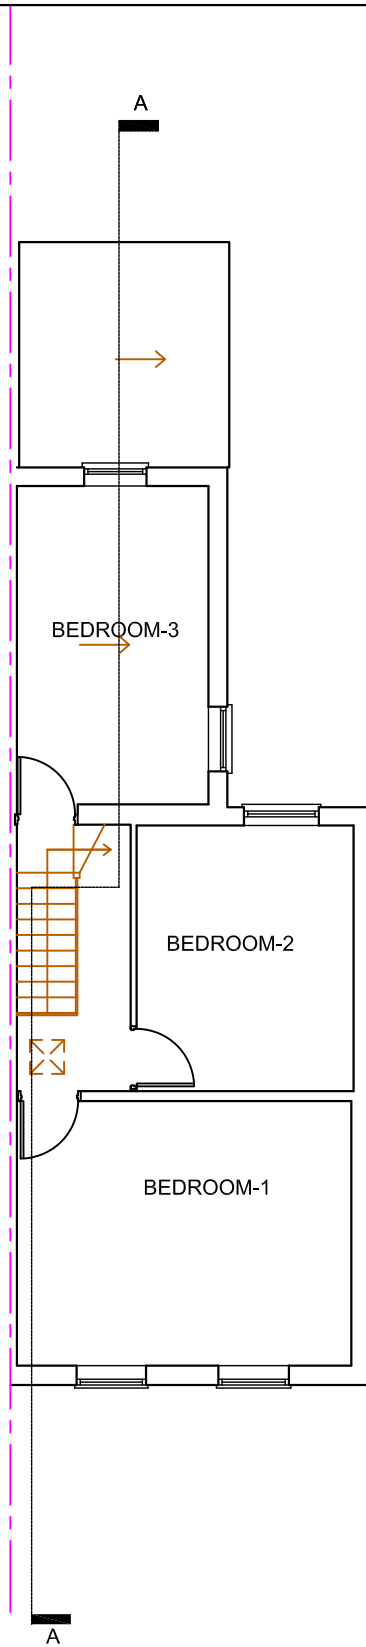


FIRST FLOOR PLAN

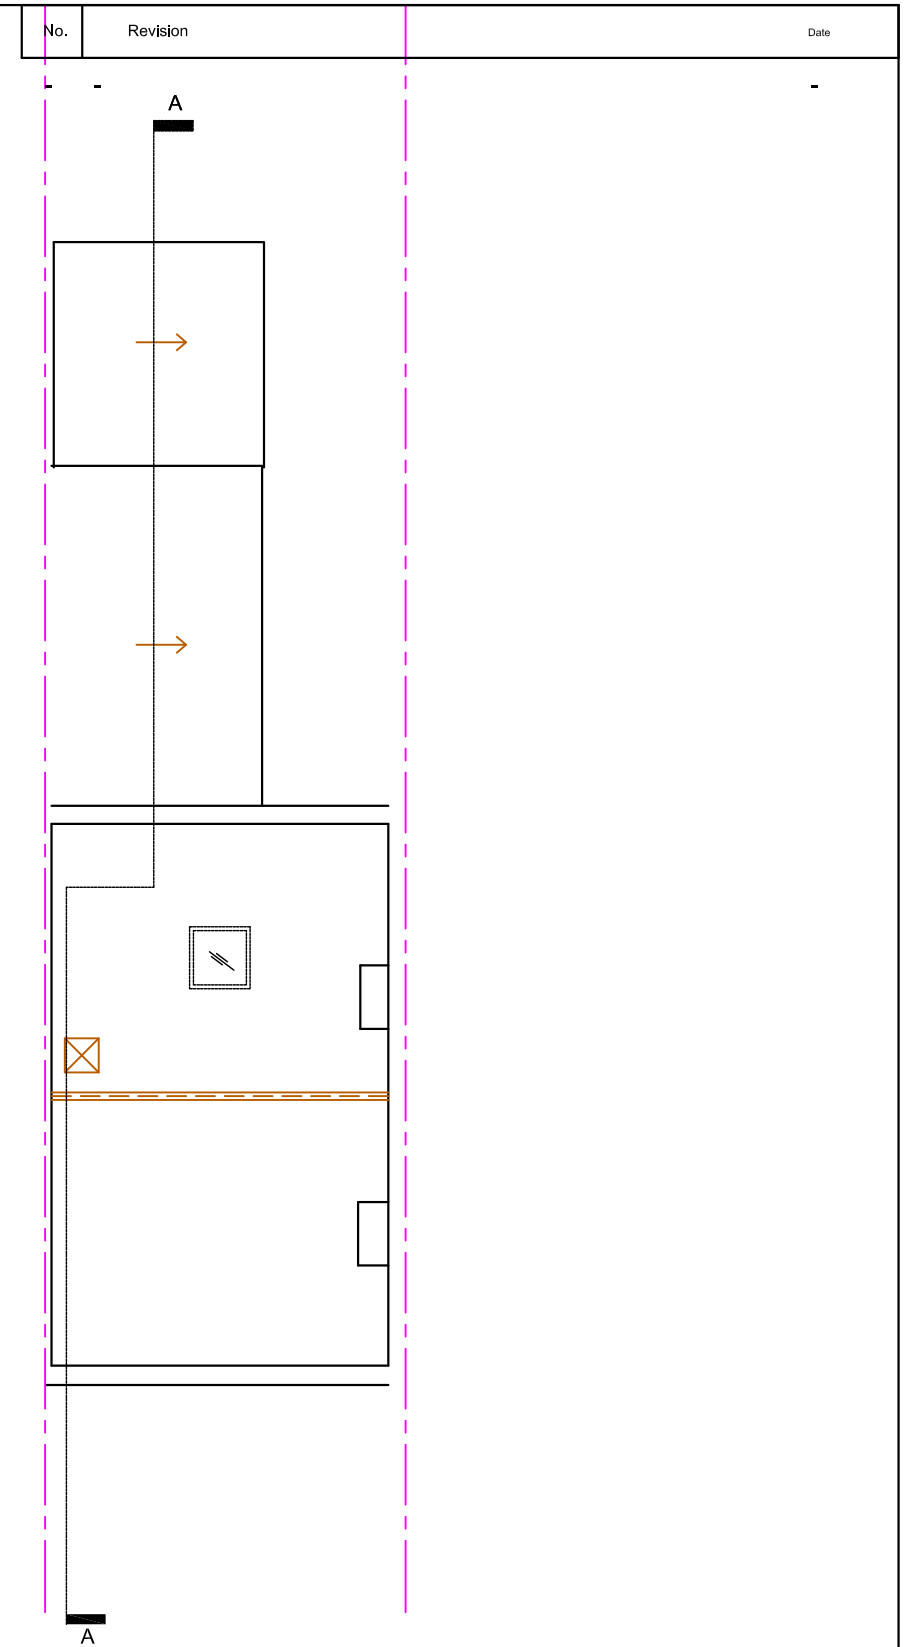

LOFT FLOOR PLAN

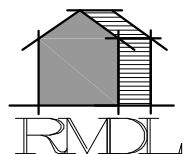

RAMMURTI DESIGN LTD
 ARCHITECTURAL & PLANNING SERVICES
 268 TILEHURST ROAD, READING RG30 2NE
 TEL/FAX: 01189510628 MOB: 07799883574

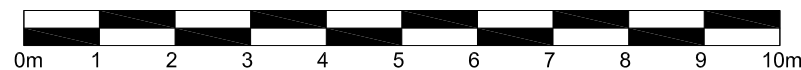

Proposed Rear Extension to existing house
 at 101 De Beauvoir Road, Reading RG1 5NR
 for Mr Tahir Hussain

EXISTING FLOOR PLANS

Scale: 1/100
 Date: April 2018

DeB101:003 Rev -