



©2010 Arqiva

All rights reserved. No part of this publication may be reproduced, stored in a retrieval system or transmitted in any form or by any means (Electronic, Mechanical, Photocopying, Recording or otherwise), without the prior written consent of the Company.

NOTES

BASED UPON ORDNANCE SURVEY DIGITAL DATA WITH THE PERMISSION OF THE CONTROLLER OF HER MAJESTY'S STATIONARY OFFICE, © CROWN COPYRIGHT. LICENCE NO. 100044560

O.S. LANDRANGER MAP No. 175

BT SKYLINE No.

RG0018

	PROJ No			
	PROJ No			
	PROJ No			
	PROJ No			
1	PROJ No 181689 LOCATION PLAN	23/11/17	KG	LBG
ISS	REVISION	DATE	DRN	APP

arqiva

Crawley Court, Winchester, Hampshire, SO21 2QA
Tel. 01962 823434, Fax. 01962 822378

SITE No 167370
READING CENTRAL ATE
41 MINSTER STREET
READING
BERKSHIRE
RG1 2JF

NGR SU 71554 73313


OS GRID

TITLE
LOCATION PLAN


SCALE SEE DRAWING

DRAWN	KG	17/11/17
APPROVED	LBG	20/11/17

DRG No.	Sheet 1 of 1	Rev
167370-00-004-ML001		1

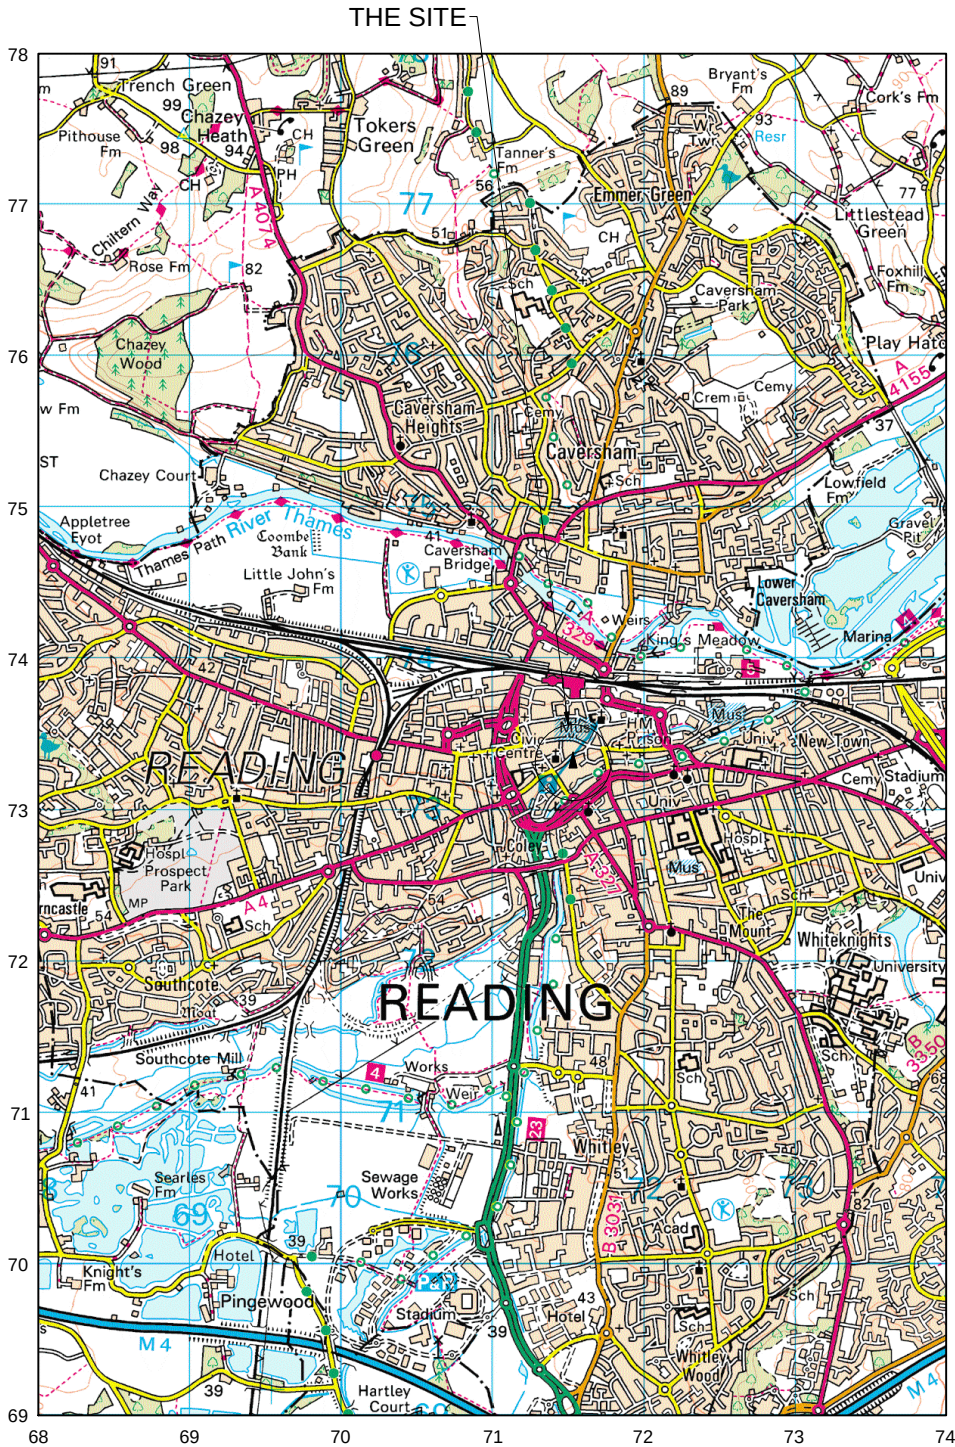

LOCATION PLAN
SCALE 1:50,000

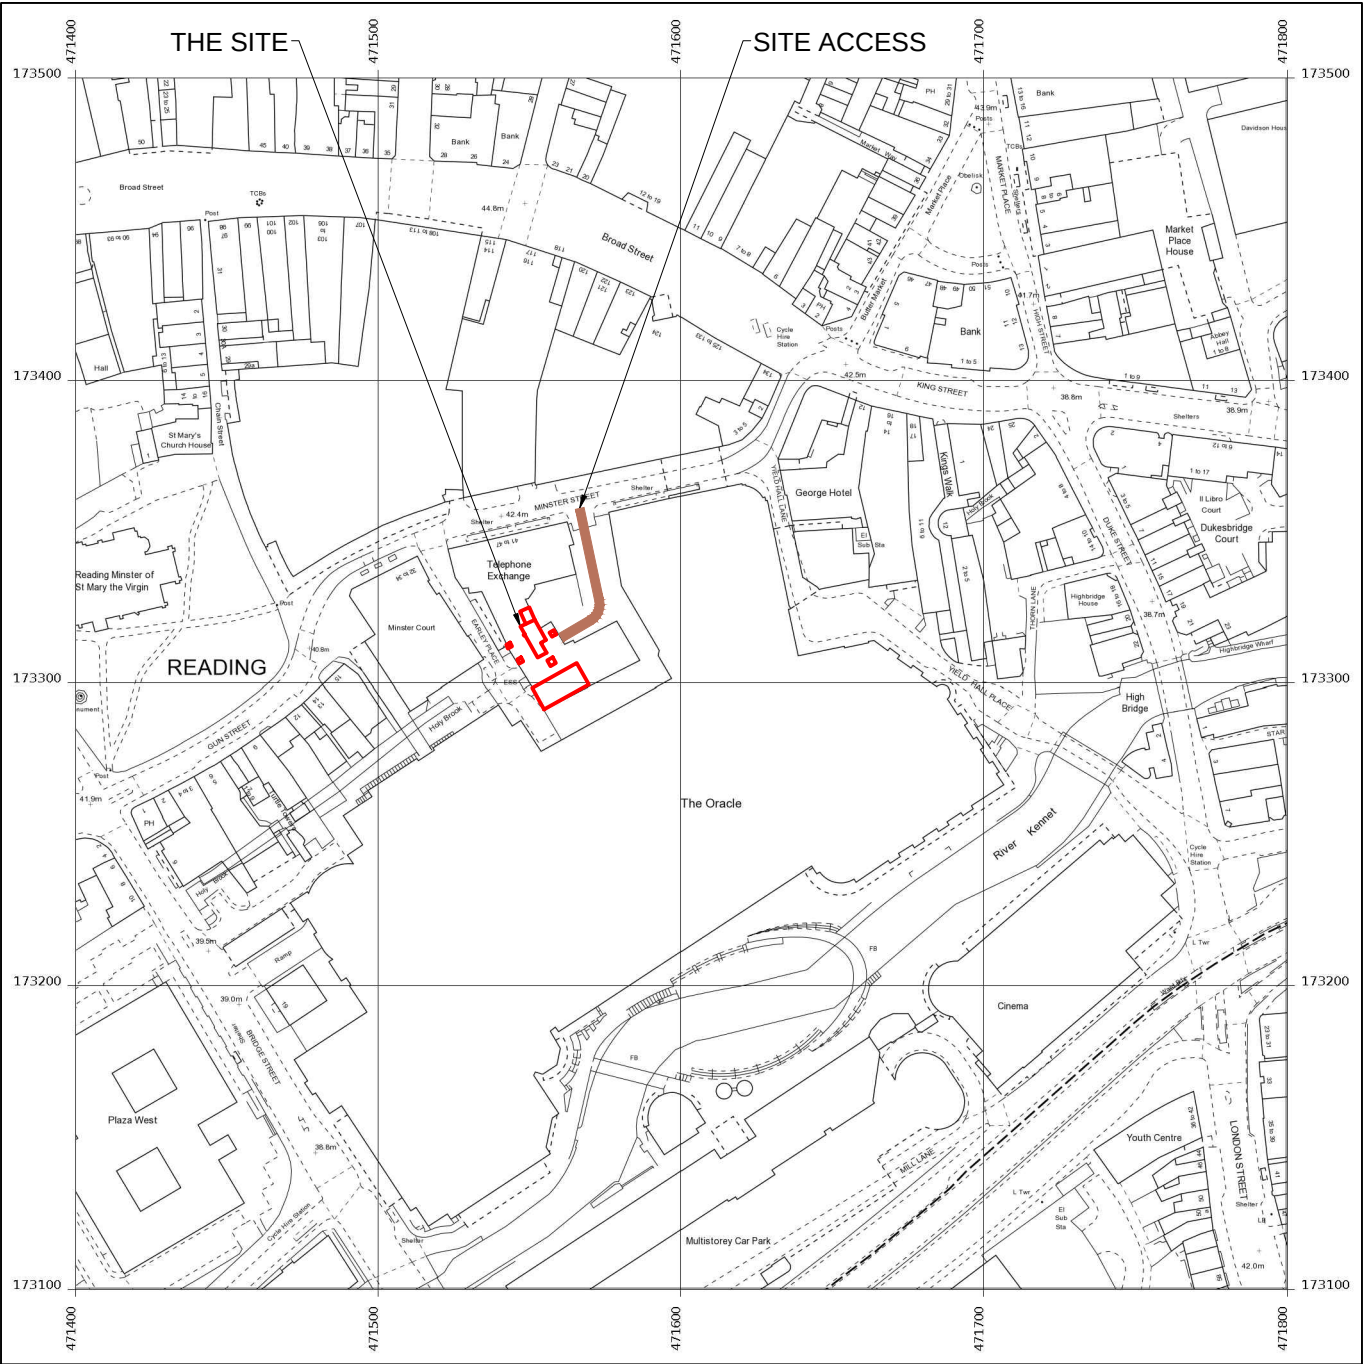

LOCATION PLAN
SCALE 1:2500