




North East Elevation



South West Elevation

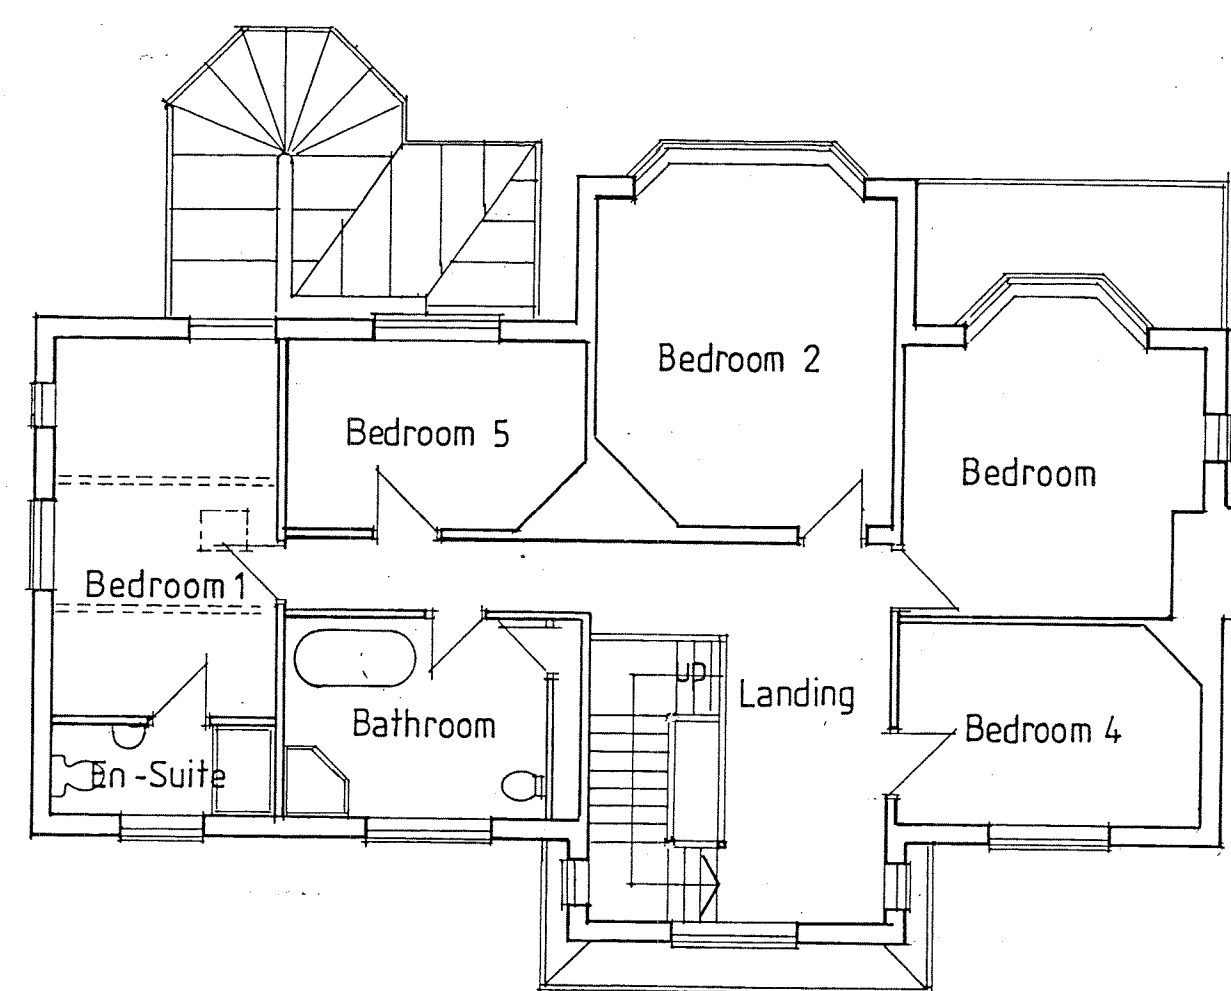

First Floor Plan




Garage in the foreground

South East Elevation




Garage in the background

North West Elevation

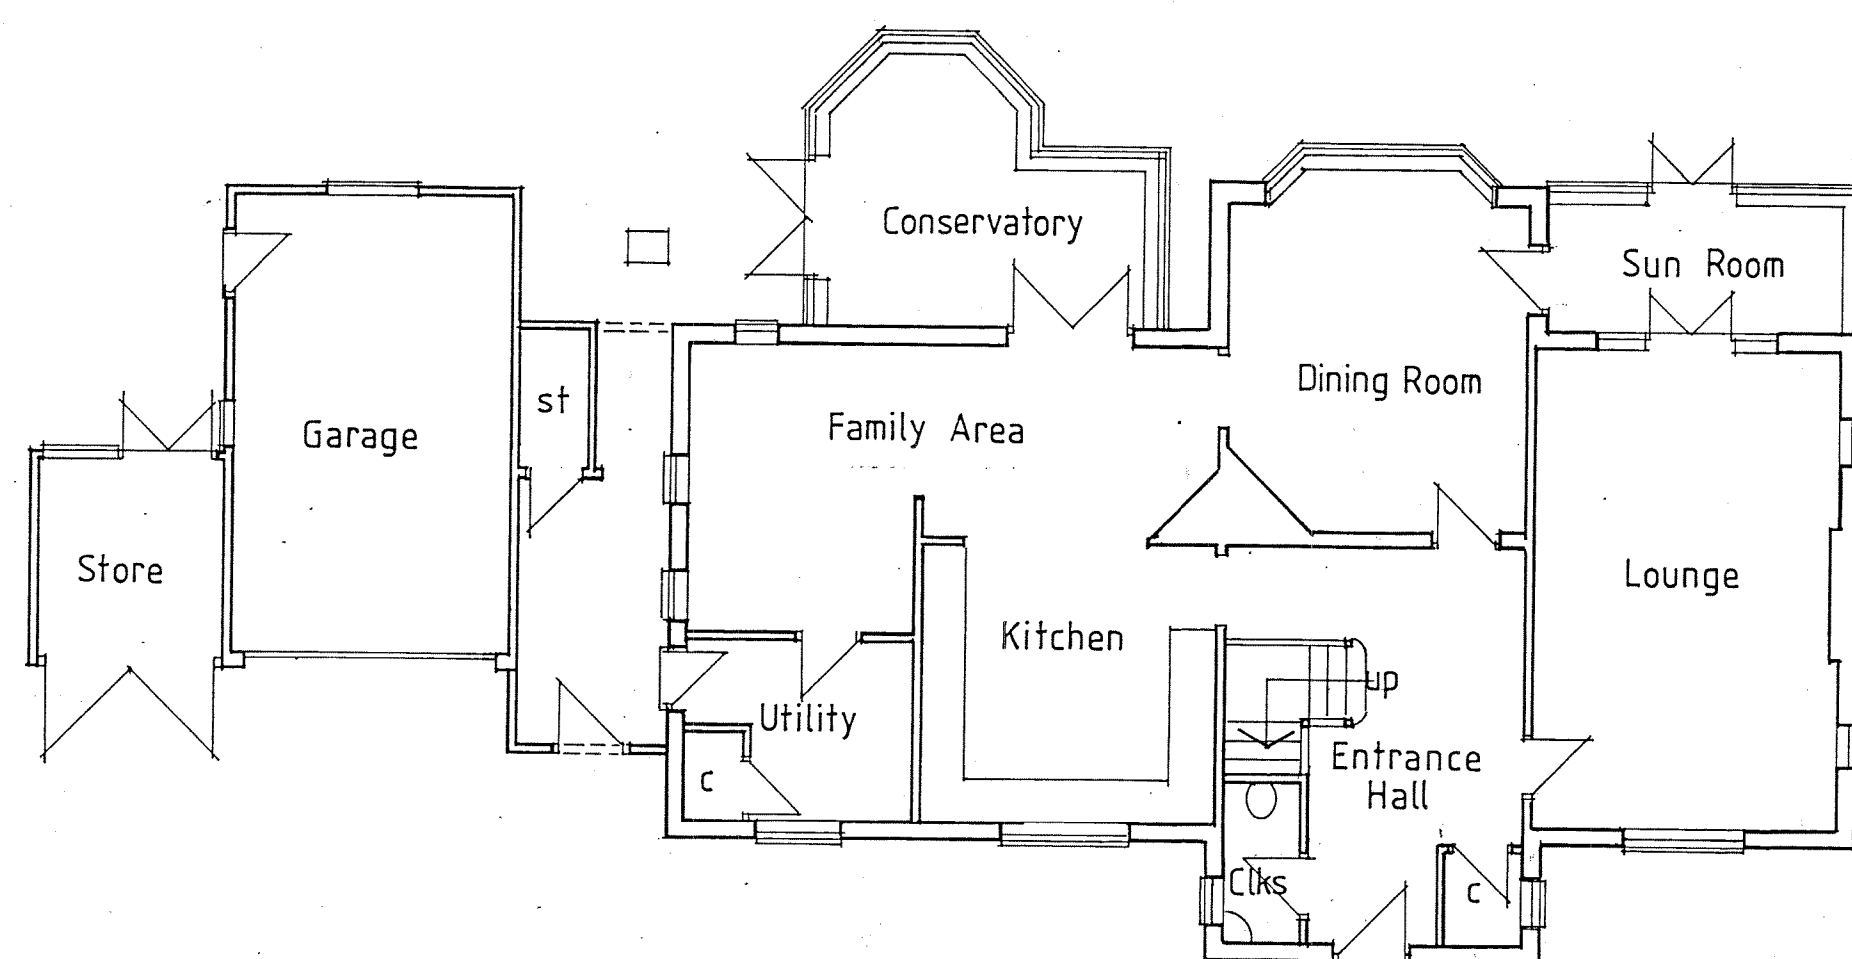

Ground Floor Plan

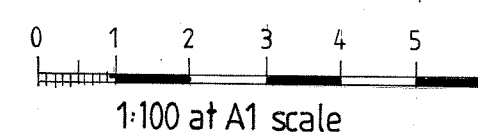

Rev. A Scale bar added
22.2.18

Proposed Extension and Alterations to 19 St. Peter's Hill, Caversham

Client: **Mr and Mrs Sandell**
Description: **Existing Plans and Elevations**
19 St. Peter's Hill
Caversham
Berkshire
RG4 7AX

All dimensions to be checked on site. Any discrepancy between this drawing and other information is to be referred to the Planning Consultant. This drawing is copyright.

MARTIN BUTLER PARTNERSHIP LIMITED

28 Broad Street	date	05/10/17	Scale	Project	drawing	revision
Wokingham	drawn	MB	1:100	21710-1	01	A
Berkshire						
RG40 1AB						