



DO NOT SCALE – IF IN DOUBT ASK

NOTES

MAT'L - STEEL SPUR POSTS, GALVANISED & PPC BLACK

- 60 x 60 x 2 RHS
(SECTIONS VARY WITH HEIGHT)
- TIMBER TREATED WITH 'JAKCURE' PROCESS
- ACOUSTIC BOTTOM BOARD
 - 146 x 34 THK (125 Nom. FACE)
- ACOUSTIC T&G BOARDS
 - 146 x 34 THK (125 Nom. FACE)
- TIMBER BATTEN
 - 100 x 50 THK SAWN FINISH
- CAPPING RAIL
 - 145 x 34 THK PAR
- POST SIDES
 - 125 x 34 THK PAR
- COUNTER RAIL
 - 70 x 34 THK PAR

ALL FIXINGS ARE GALVANISED OR STAINLESS STEEL

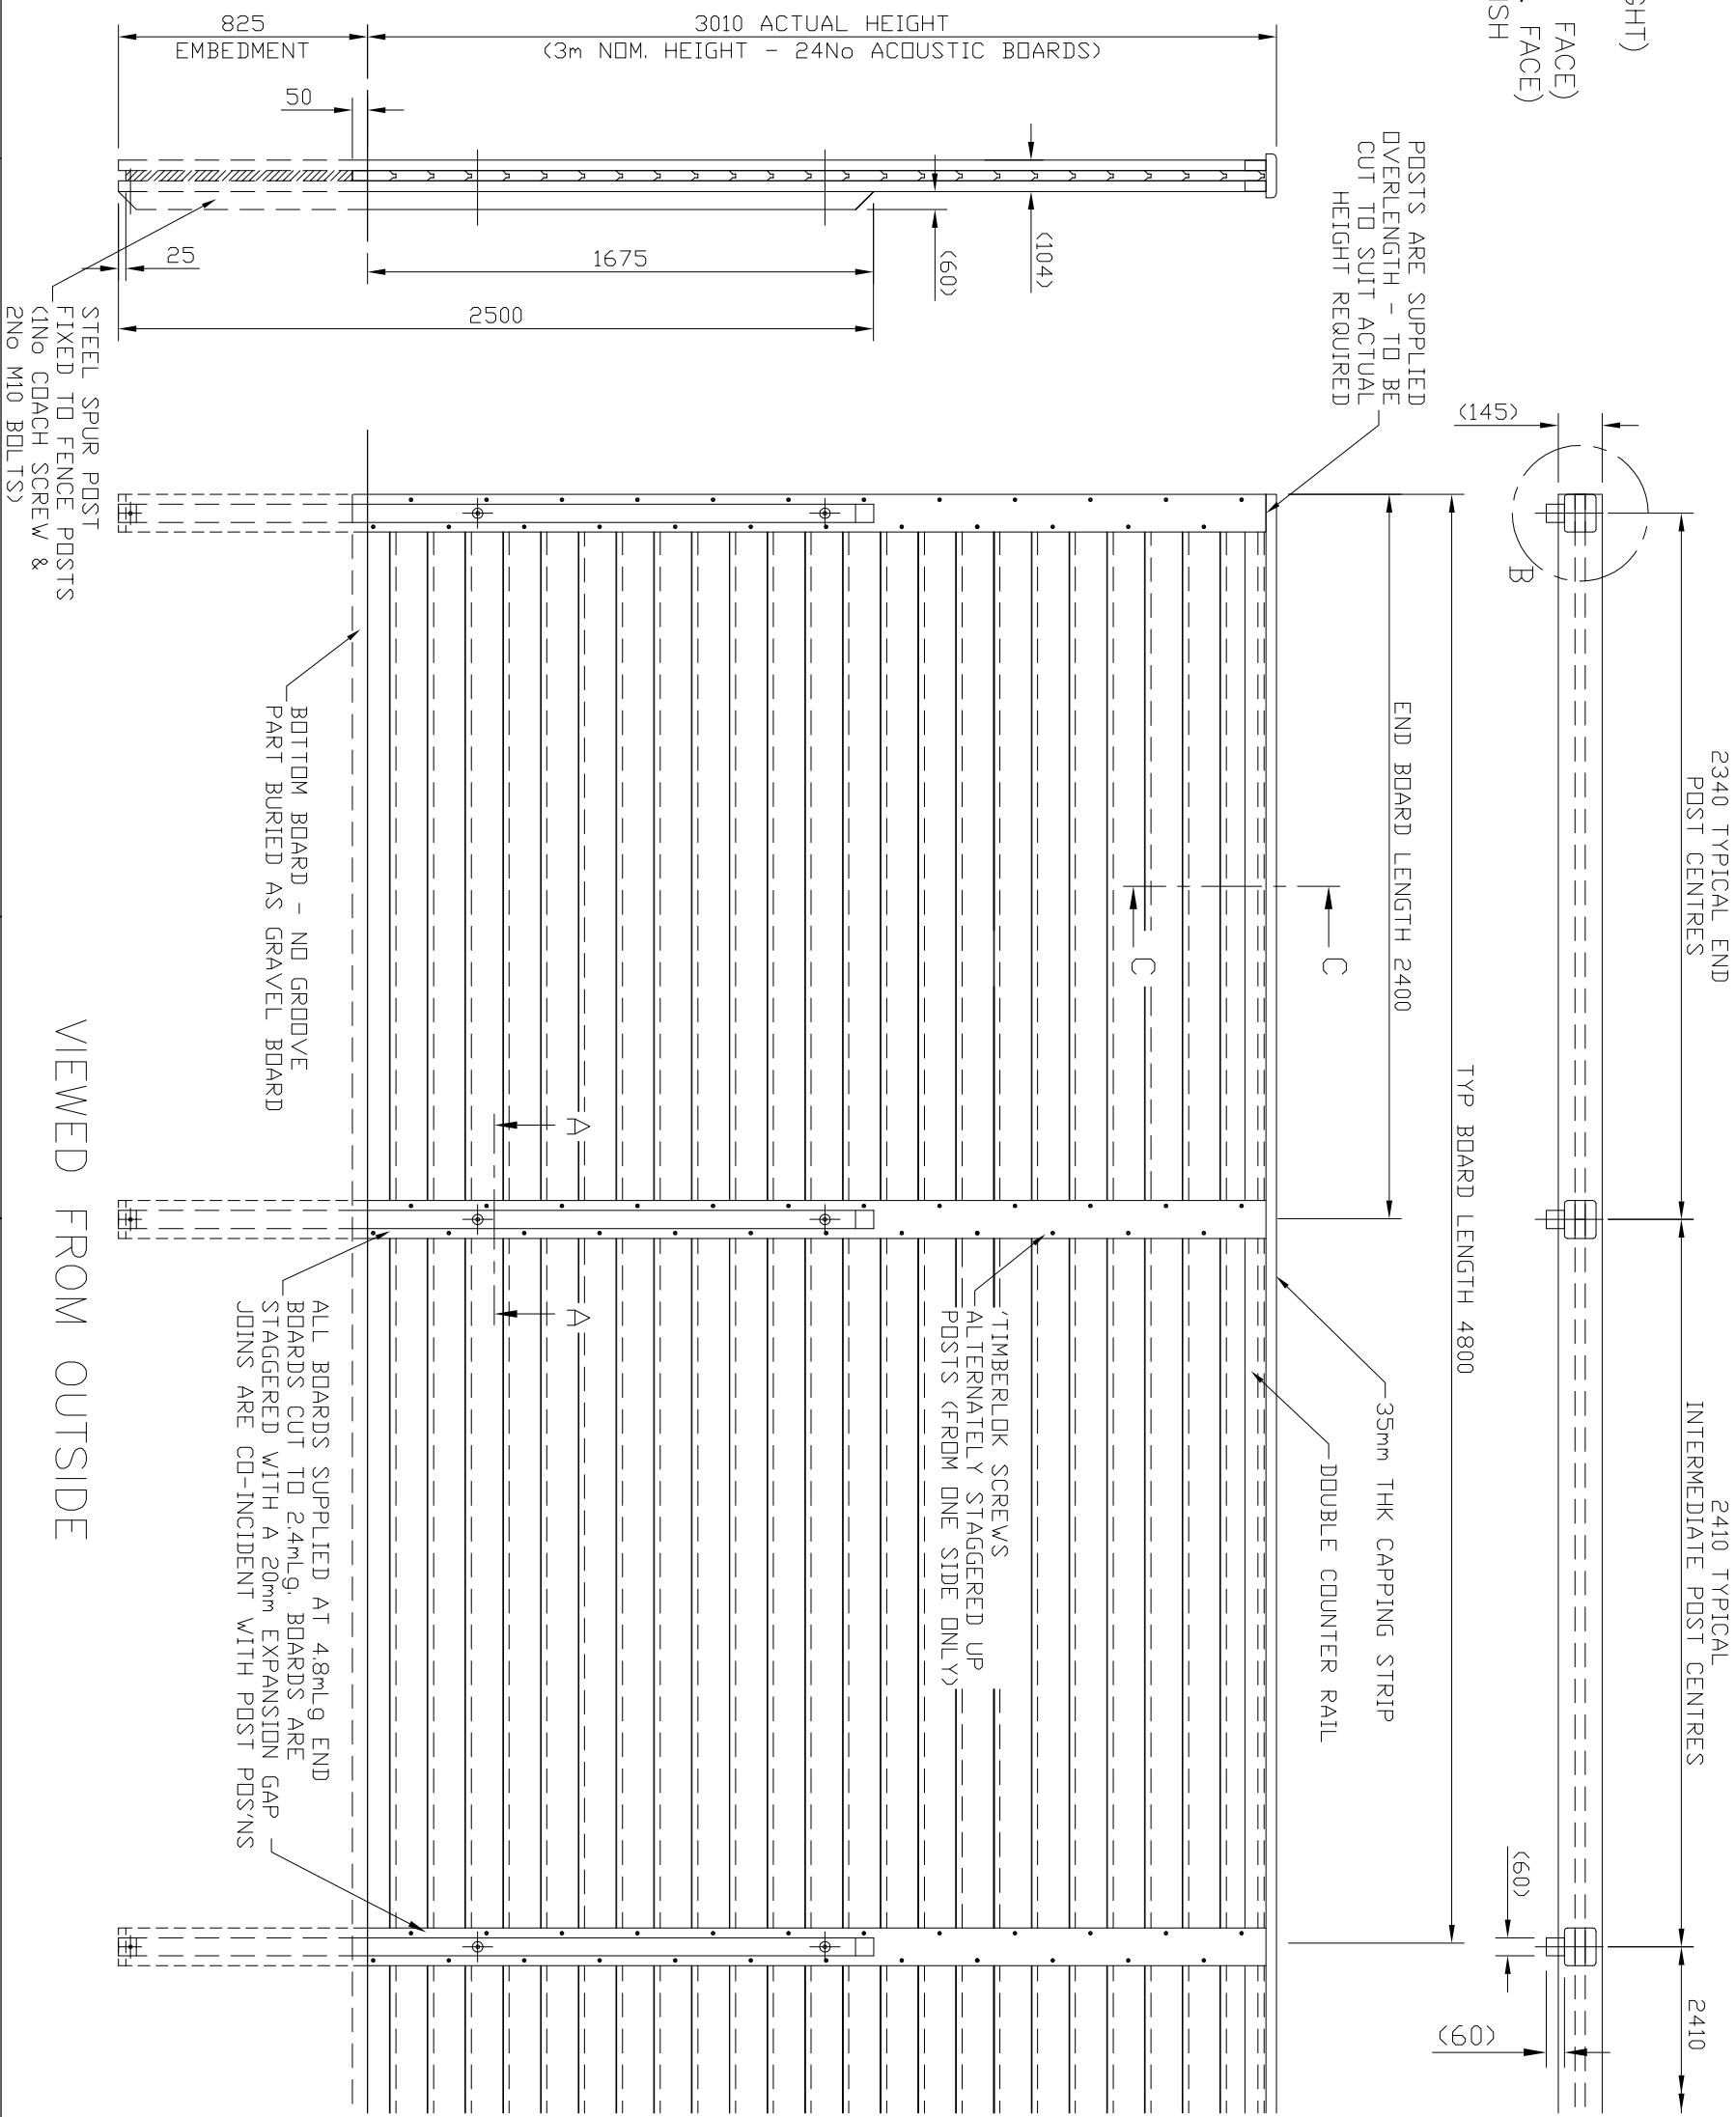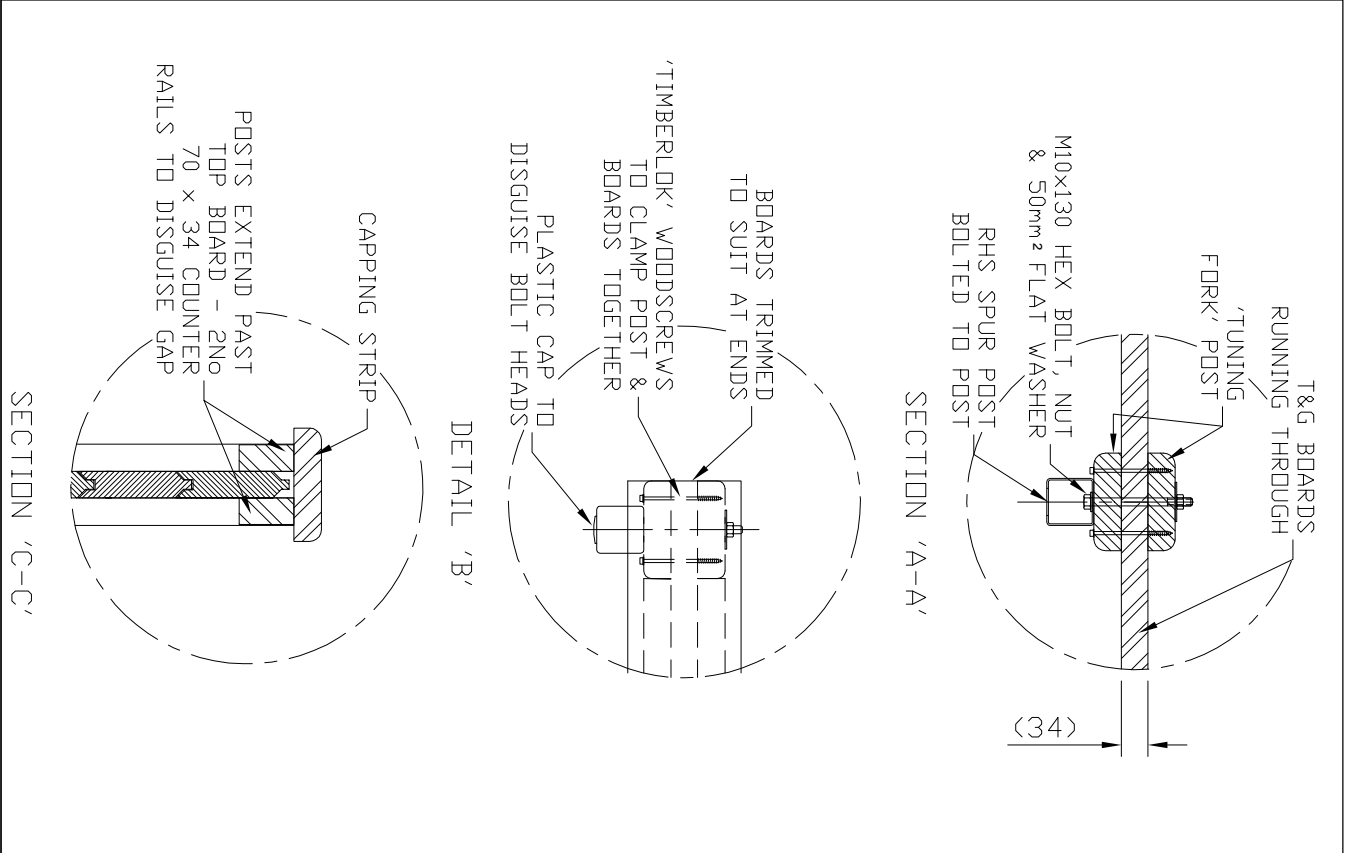

VIEWED FROM OUTSIDE

Jackson

FINE FENCING

Stowing Common

Near Ashford,
KENT. TN25 6BN

Telephone : 01233 750393

Fax: 01233 750403

Int. Tel : +44 (0)1233 750393

This Drawing Is The Property Of H.S. Jackson & Son (Fencing) Ltd

And May Not Be Copied Or Reproduced In Any Way Without Prior Written Permission.

2	07/01/08
1	04/03/06
0	16/01/06

UPDATE
SYSTEM CHANGE
ORIGINAL ISSUE

Drawn	JR
Date	16/01/05
Checked	
Size A3	Scale 1:20 110

TITLE	DETAIL OF JAKOUSTIC FENCING SYSTEM – 3mH
CUSTOMER	Drawing No. 06 J7/0
ACK No.	Sheet 1 –

Drawing No. 06 J7/01043
Sheet 1 - 3.0mH