






Mapping contents (c) Crown copyright and database rights 2017 Ordnance Survey


Existing Location Plan - 1:1250

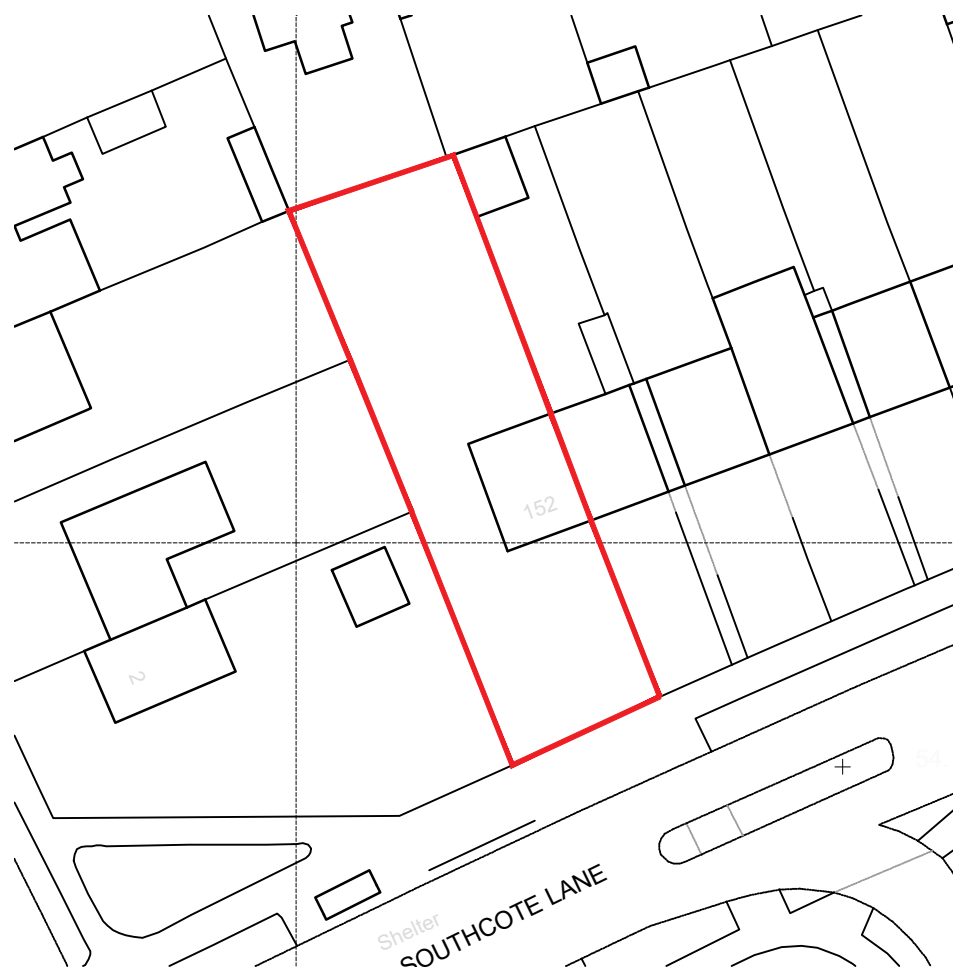

Existing Block Plan - 1:500

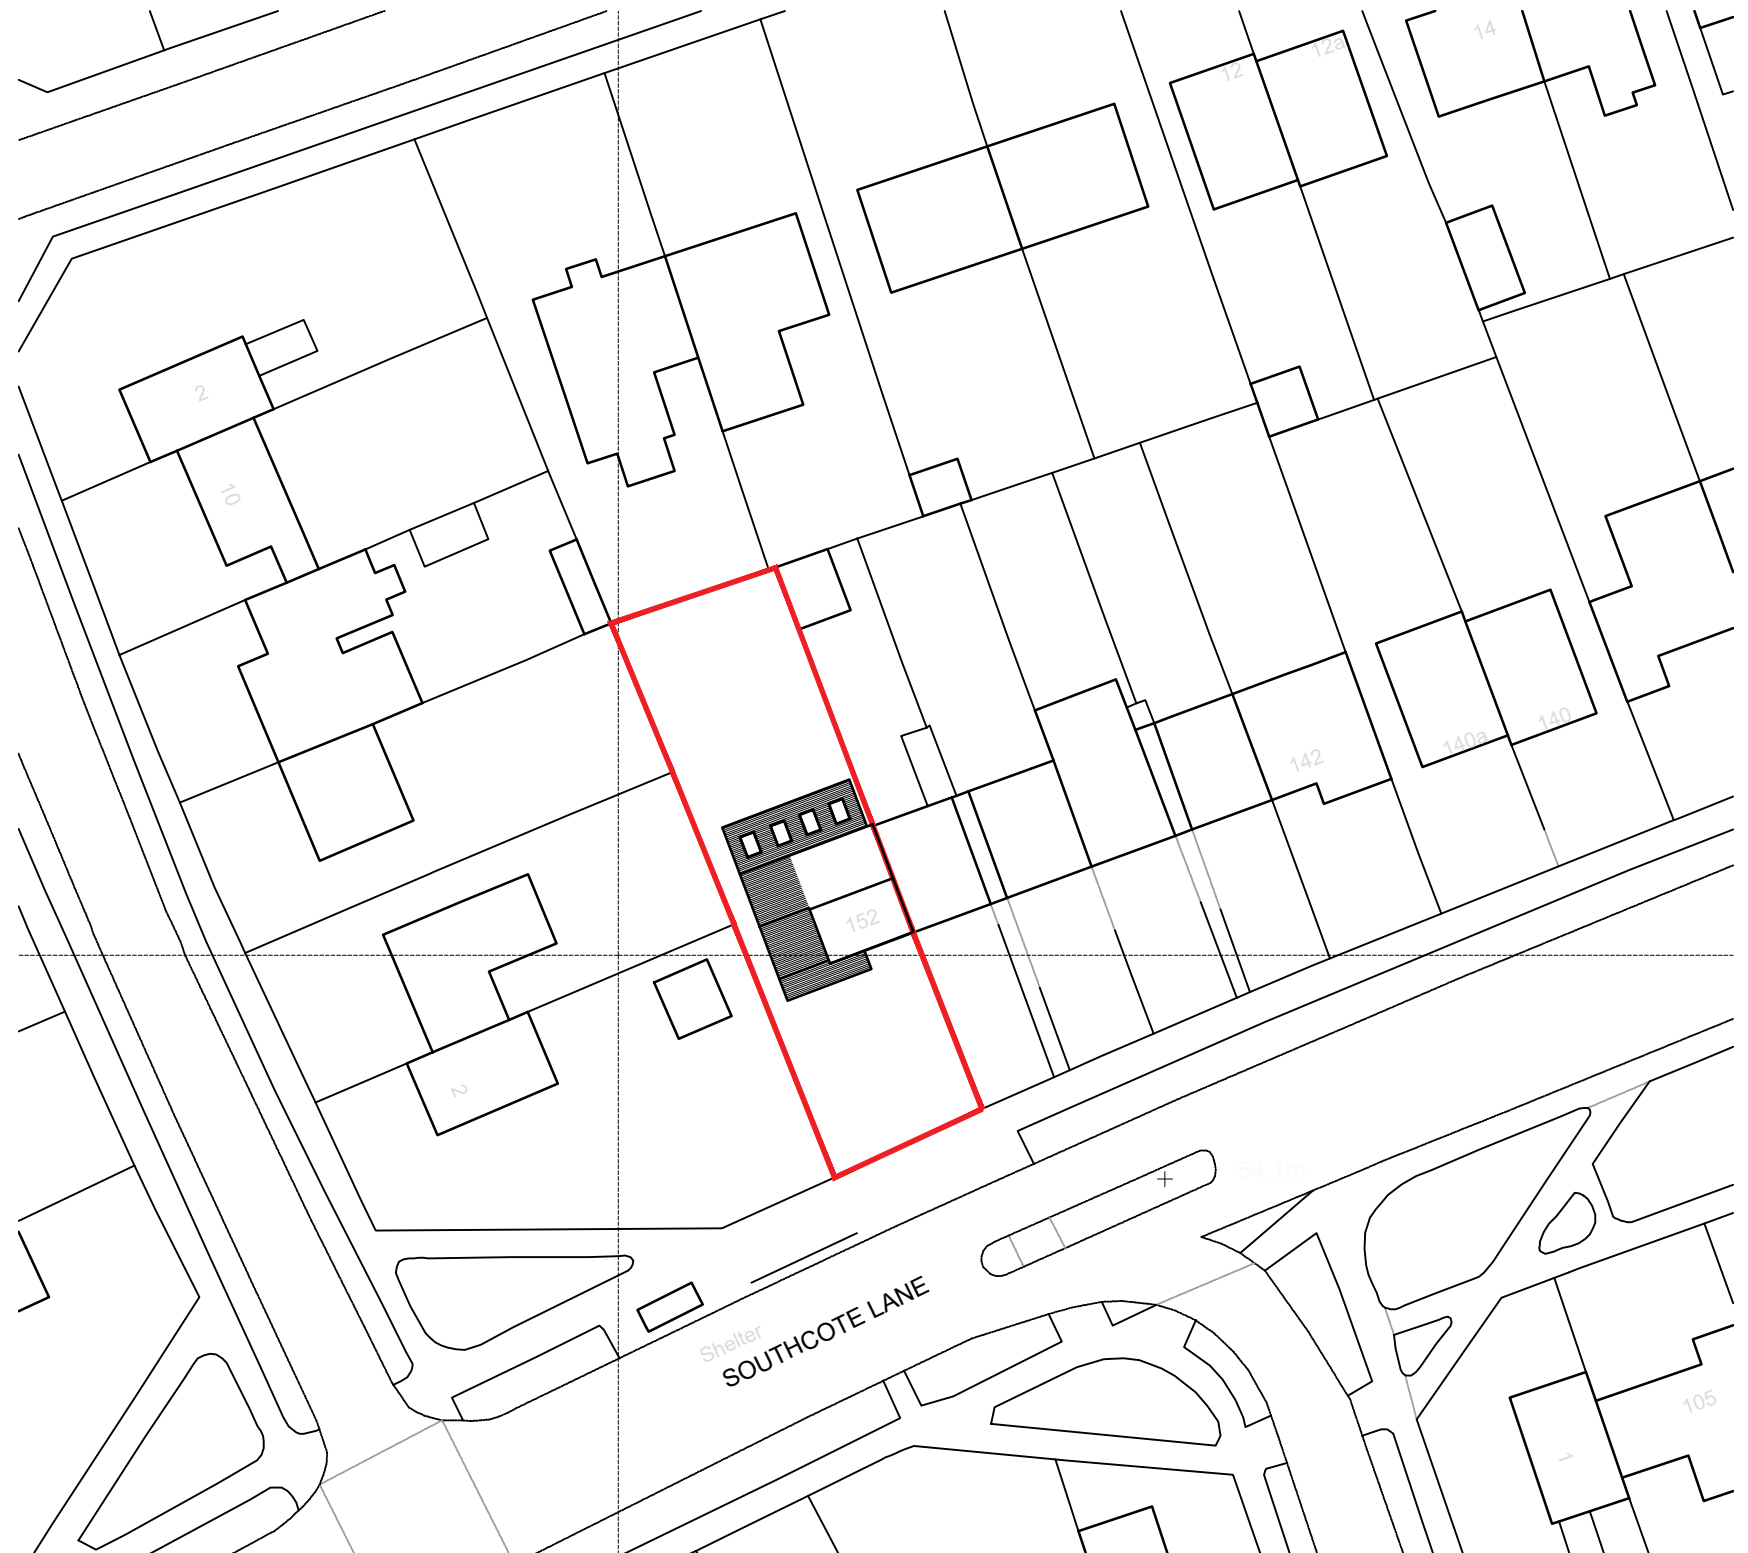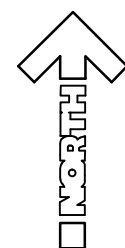

Proposed Block Plan - 1:500

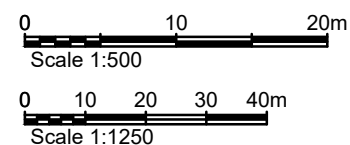

Rev.	Notes	Date
 The Cad Workshop Client Mr & Mrs Noble		
Project 152 Southcote Lane Reading Drawing Title Location and Block Plans		
Drawn KRMS	Date 24.01.18	Scale vaires @ A3
Drawing No. PL-01		Rev. -