



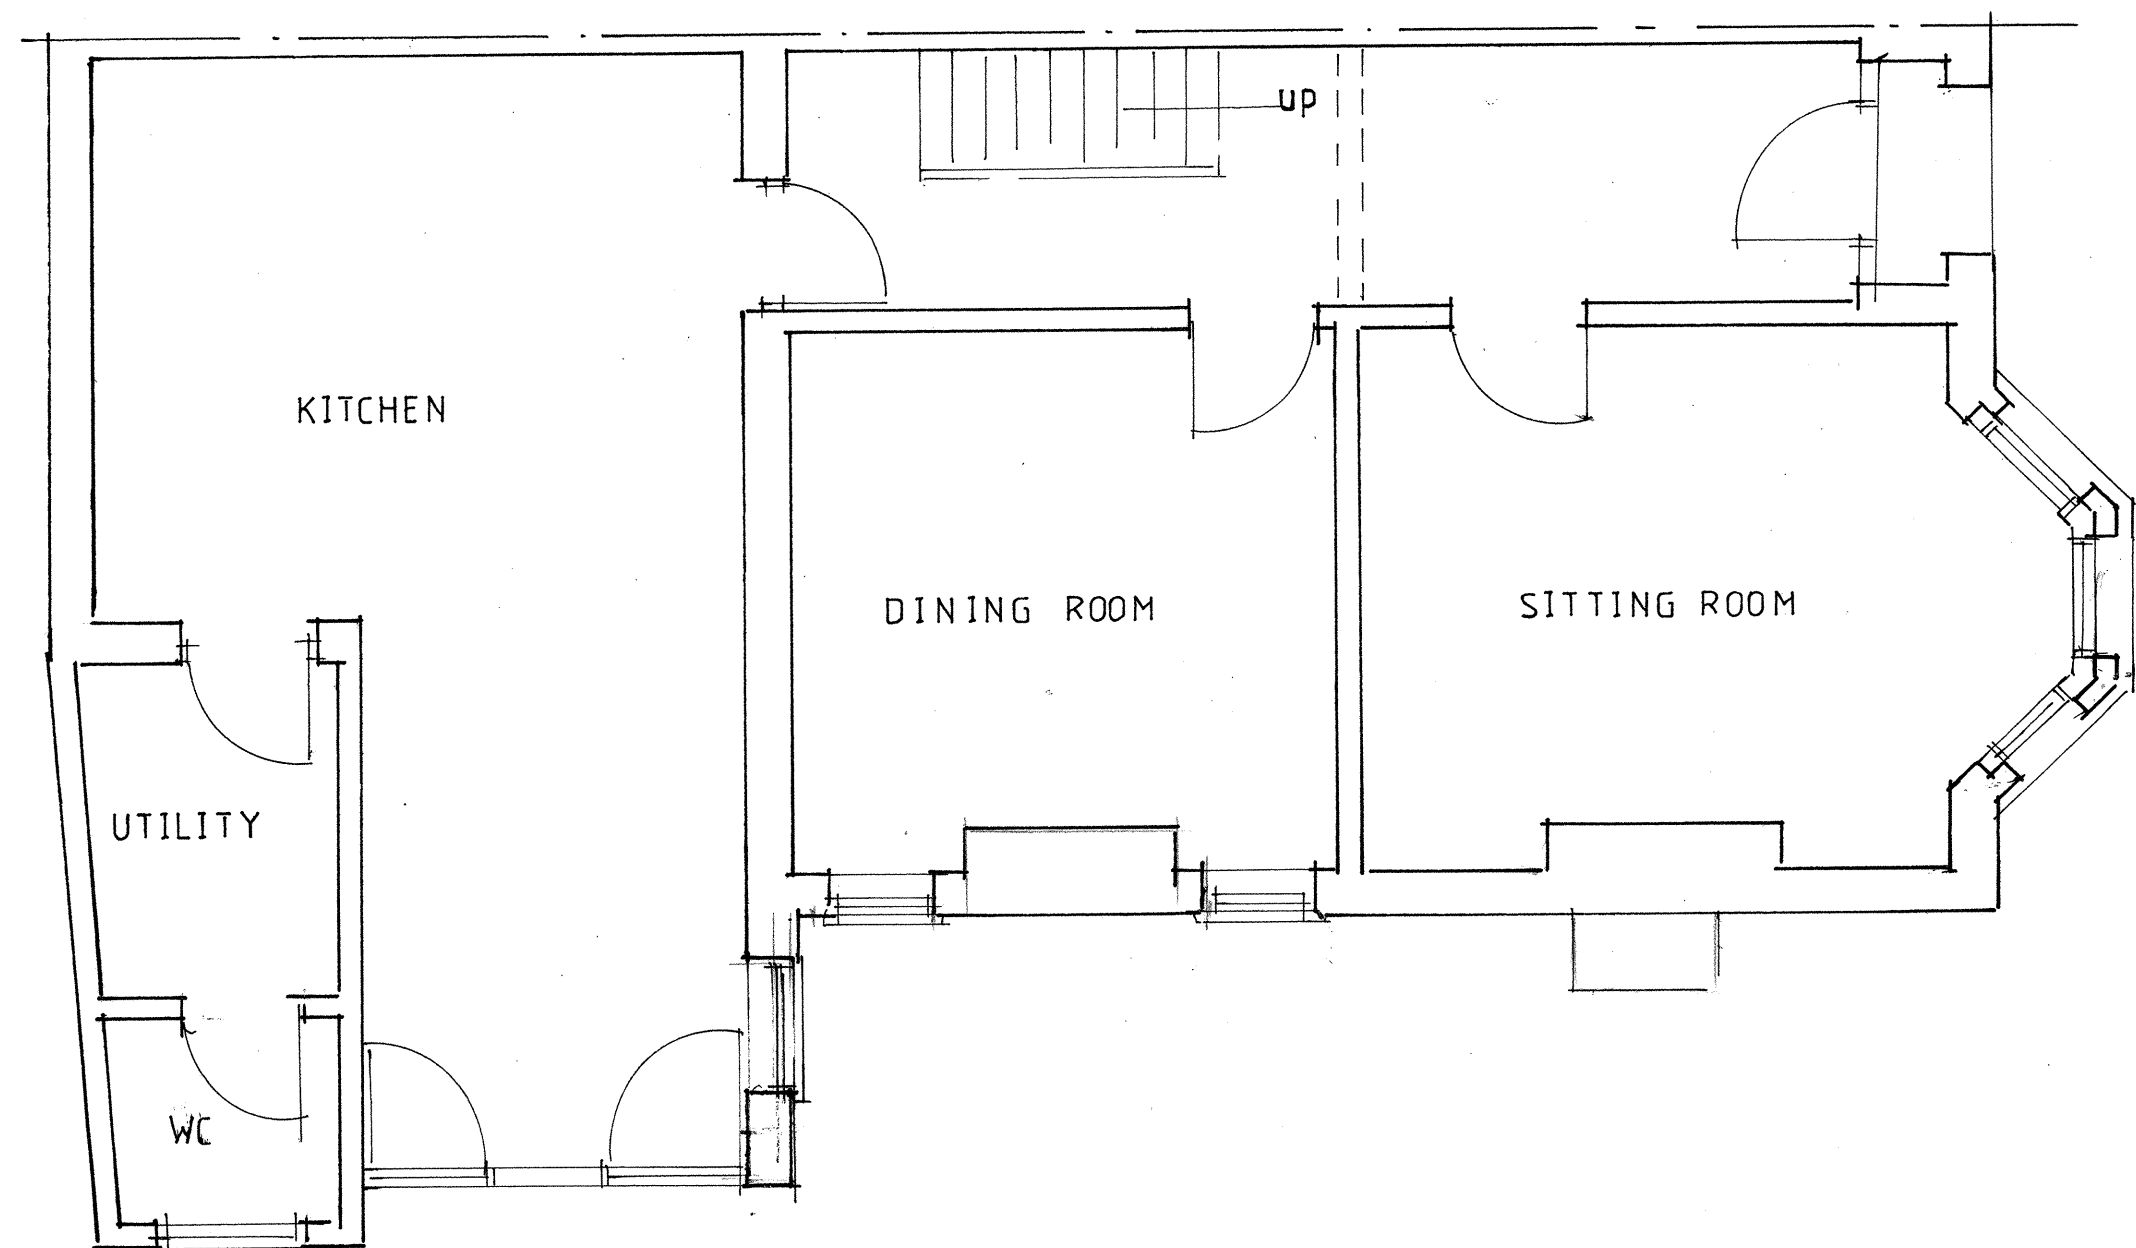

EXISTING GROUND FLOOR

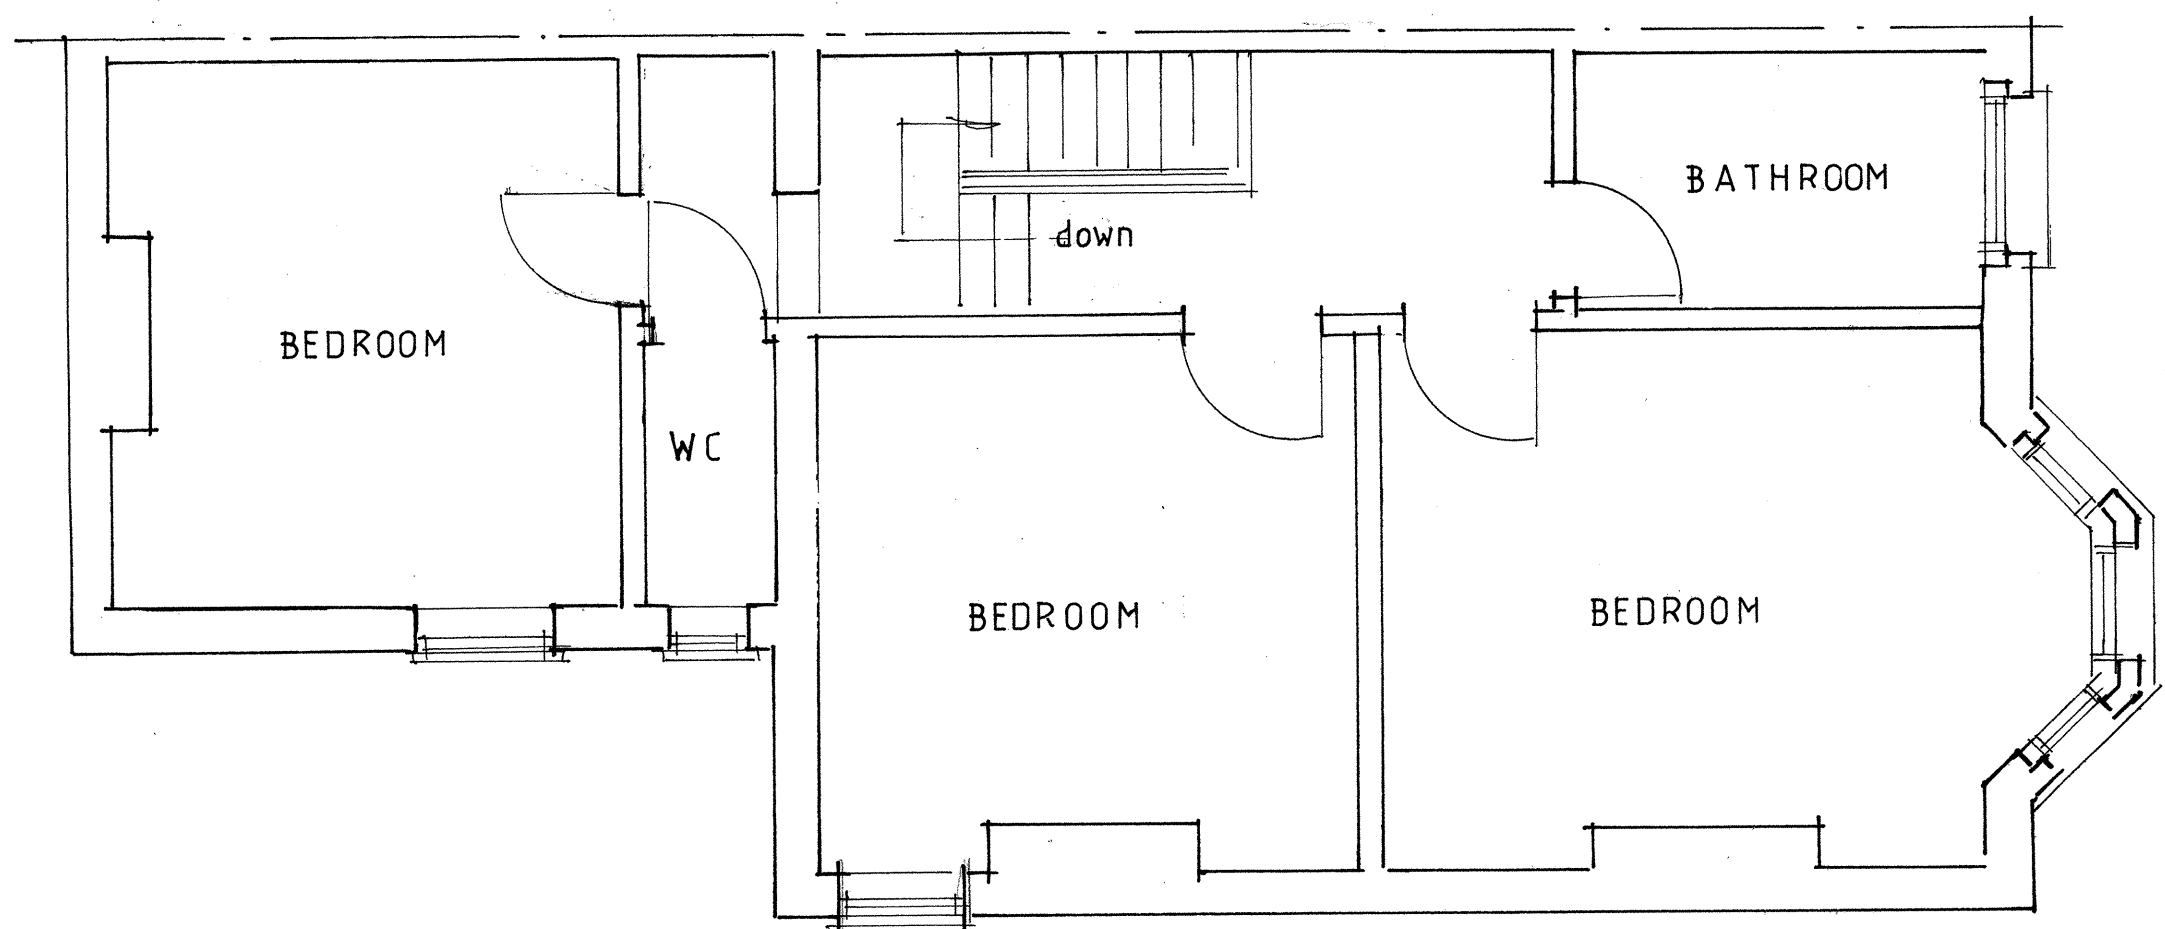


EXISTING FIRST FLOOR

1m 2m 3m 4m 5m scale 1/50




WEST ST

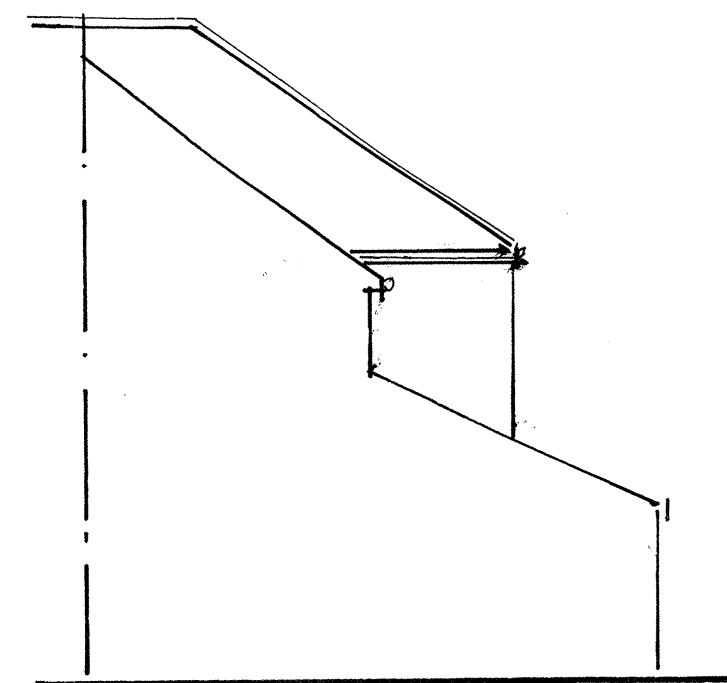

EAST ST

EXISTING ELEVATIONS

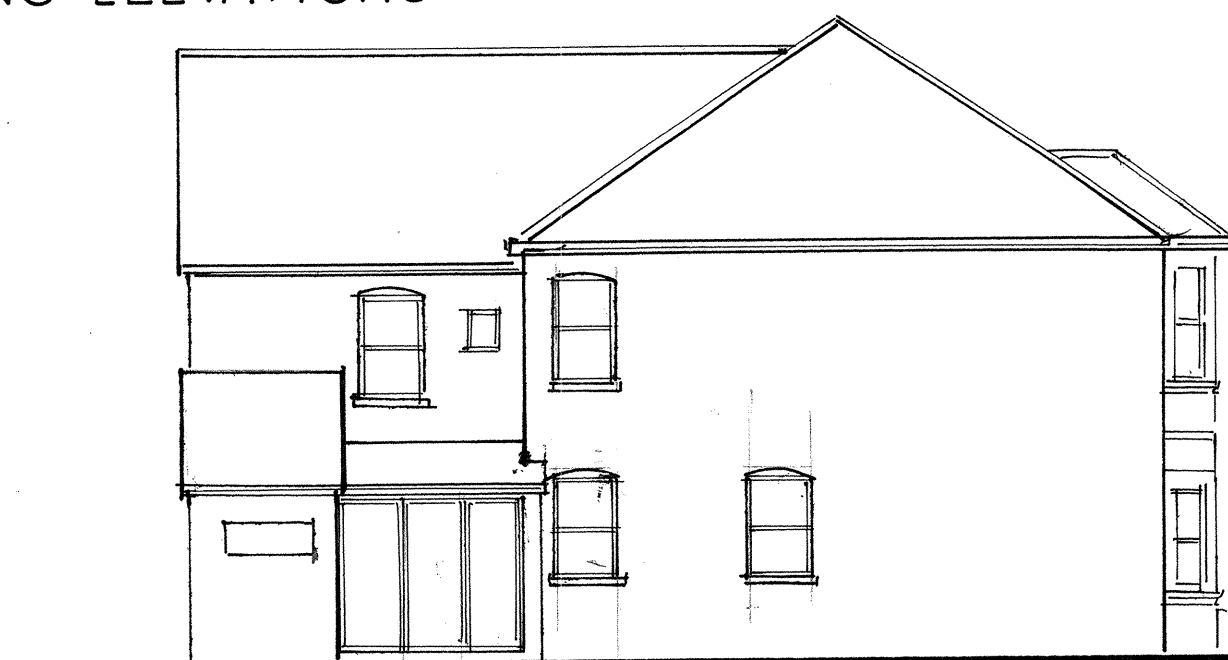

NORTH

1m 2m 3m 4m 5m scale 1/100

5, EASTERN AVENUE READING RG1 5RU

PLANS AND ELEVATIONS AS EXISTING

SCALES - 1/50 & 1/100

JOHN R HALL
Building Design Consultant
TEL. 0118 9882883

for Mr & Mrs J Matheson

July 2016

PBC/2415/1