




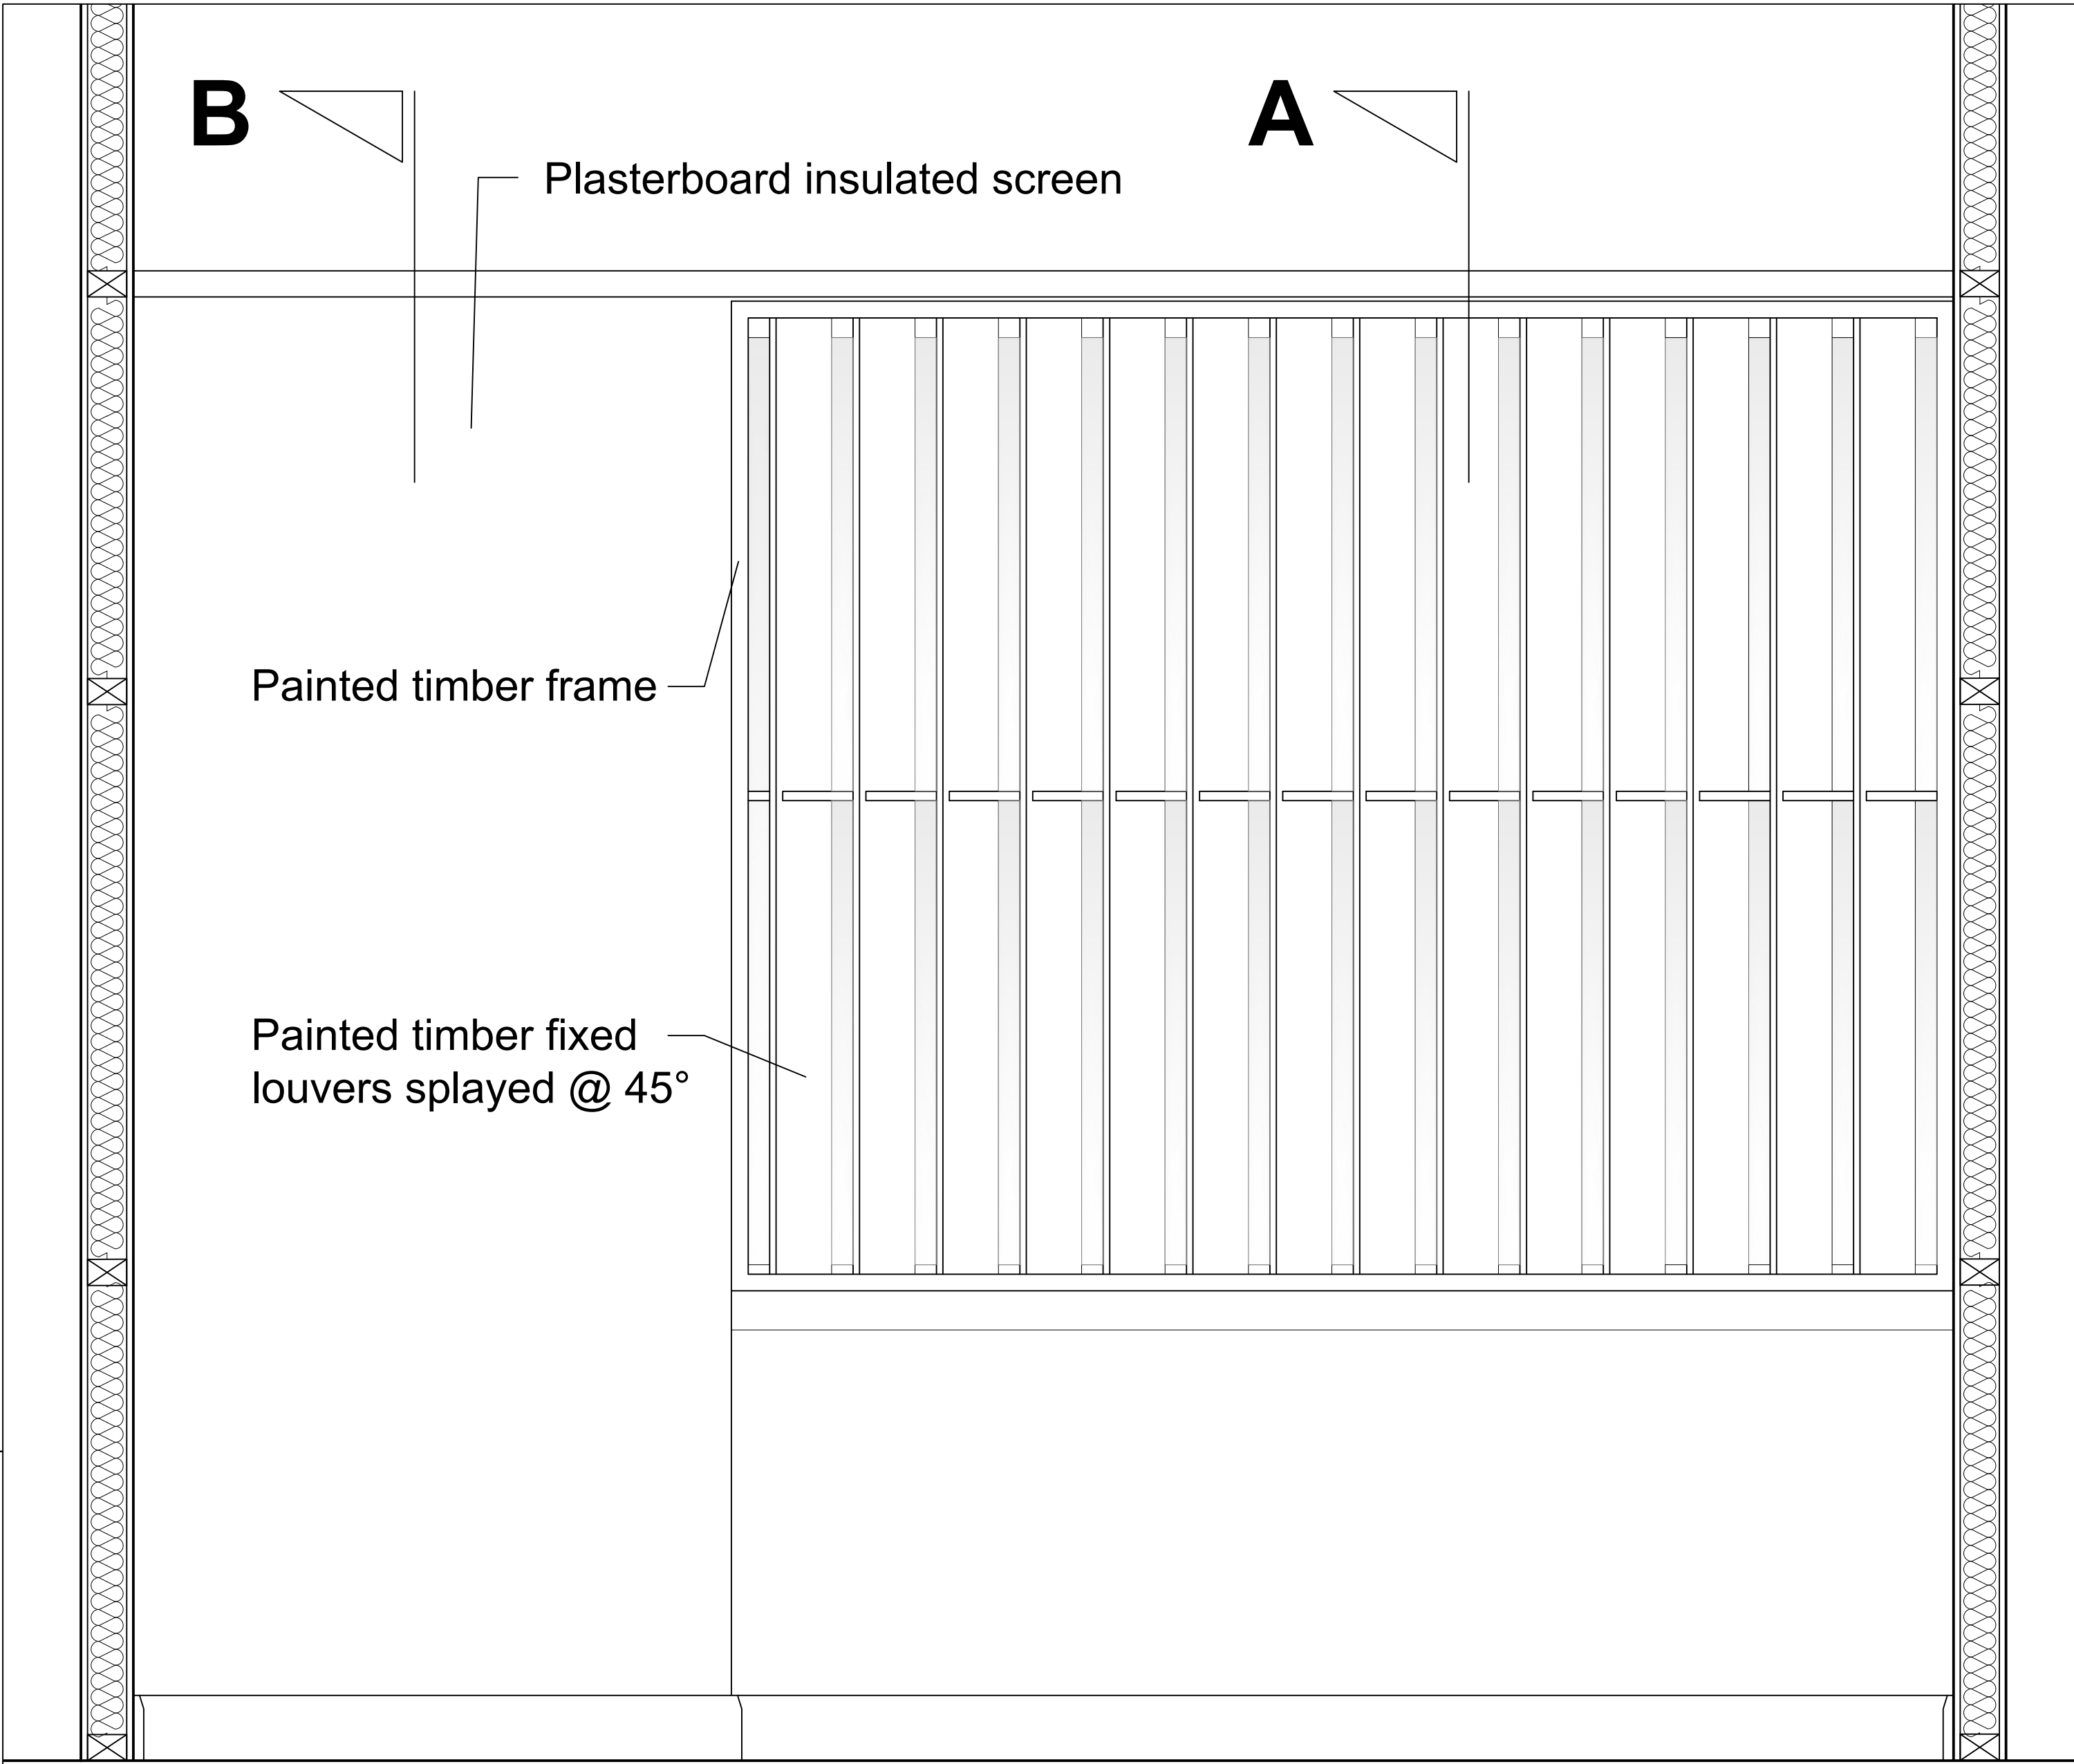


Internal Elevation

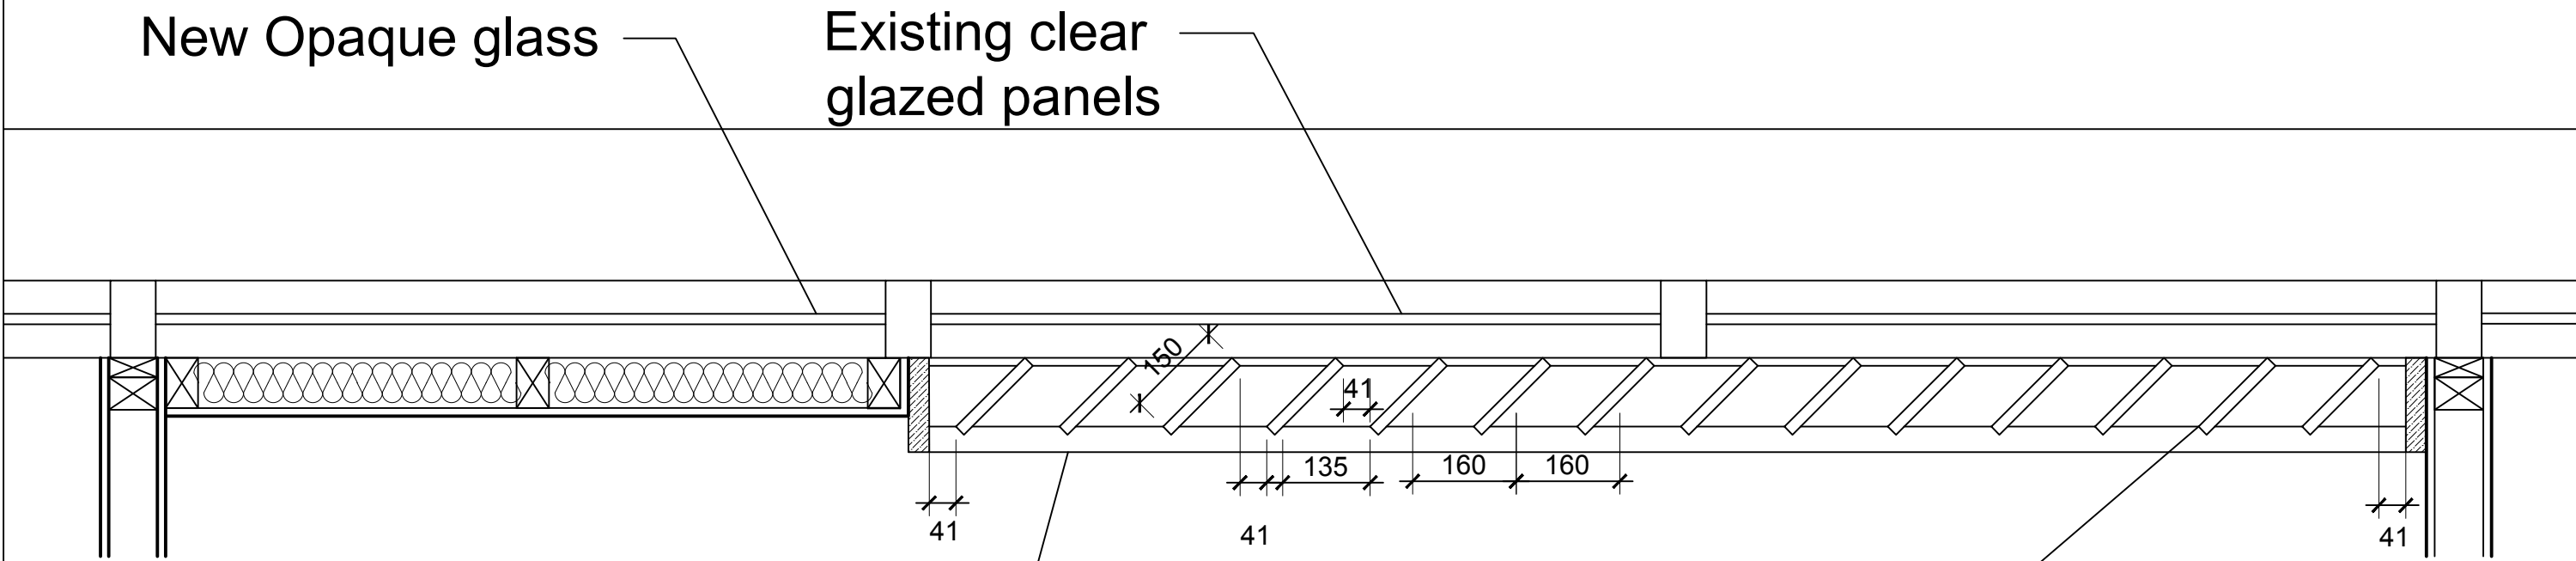


Typical Plan

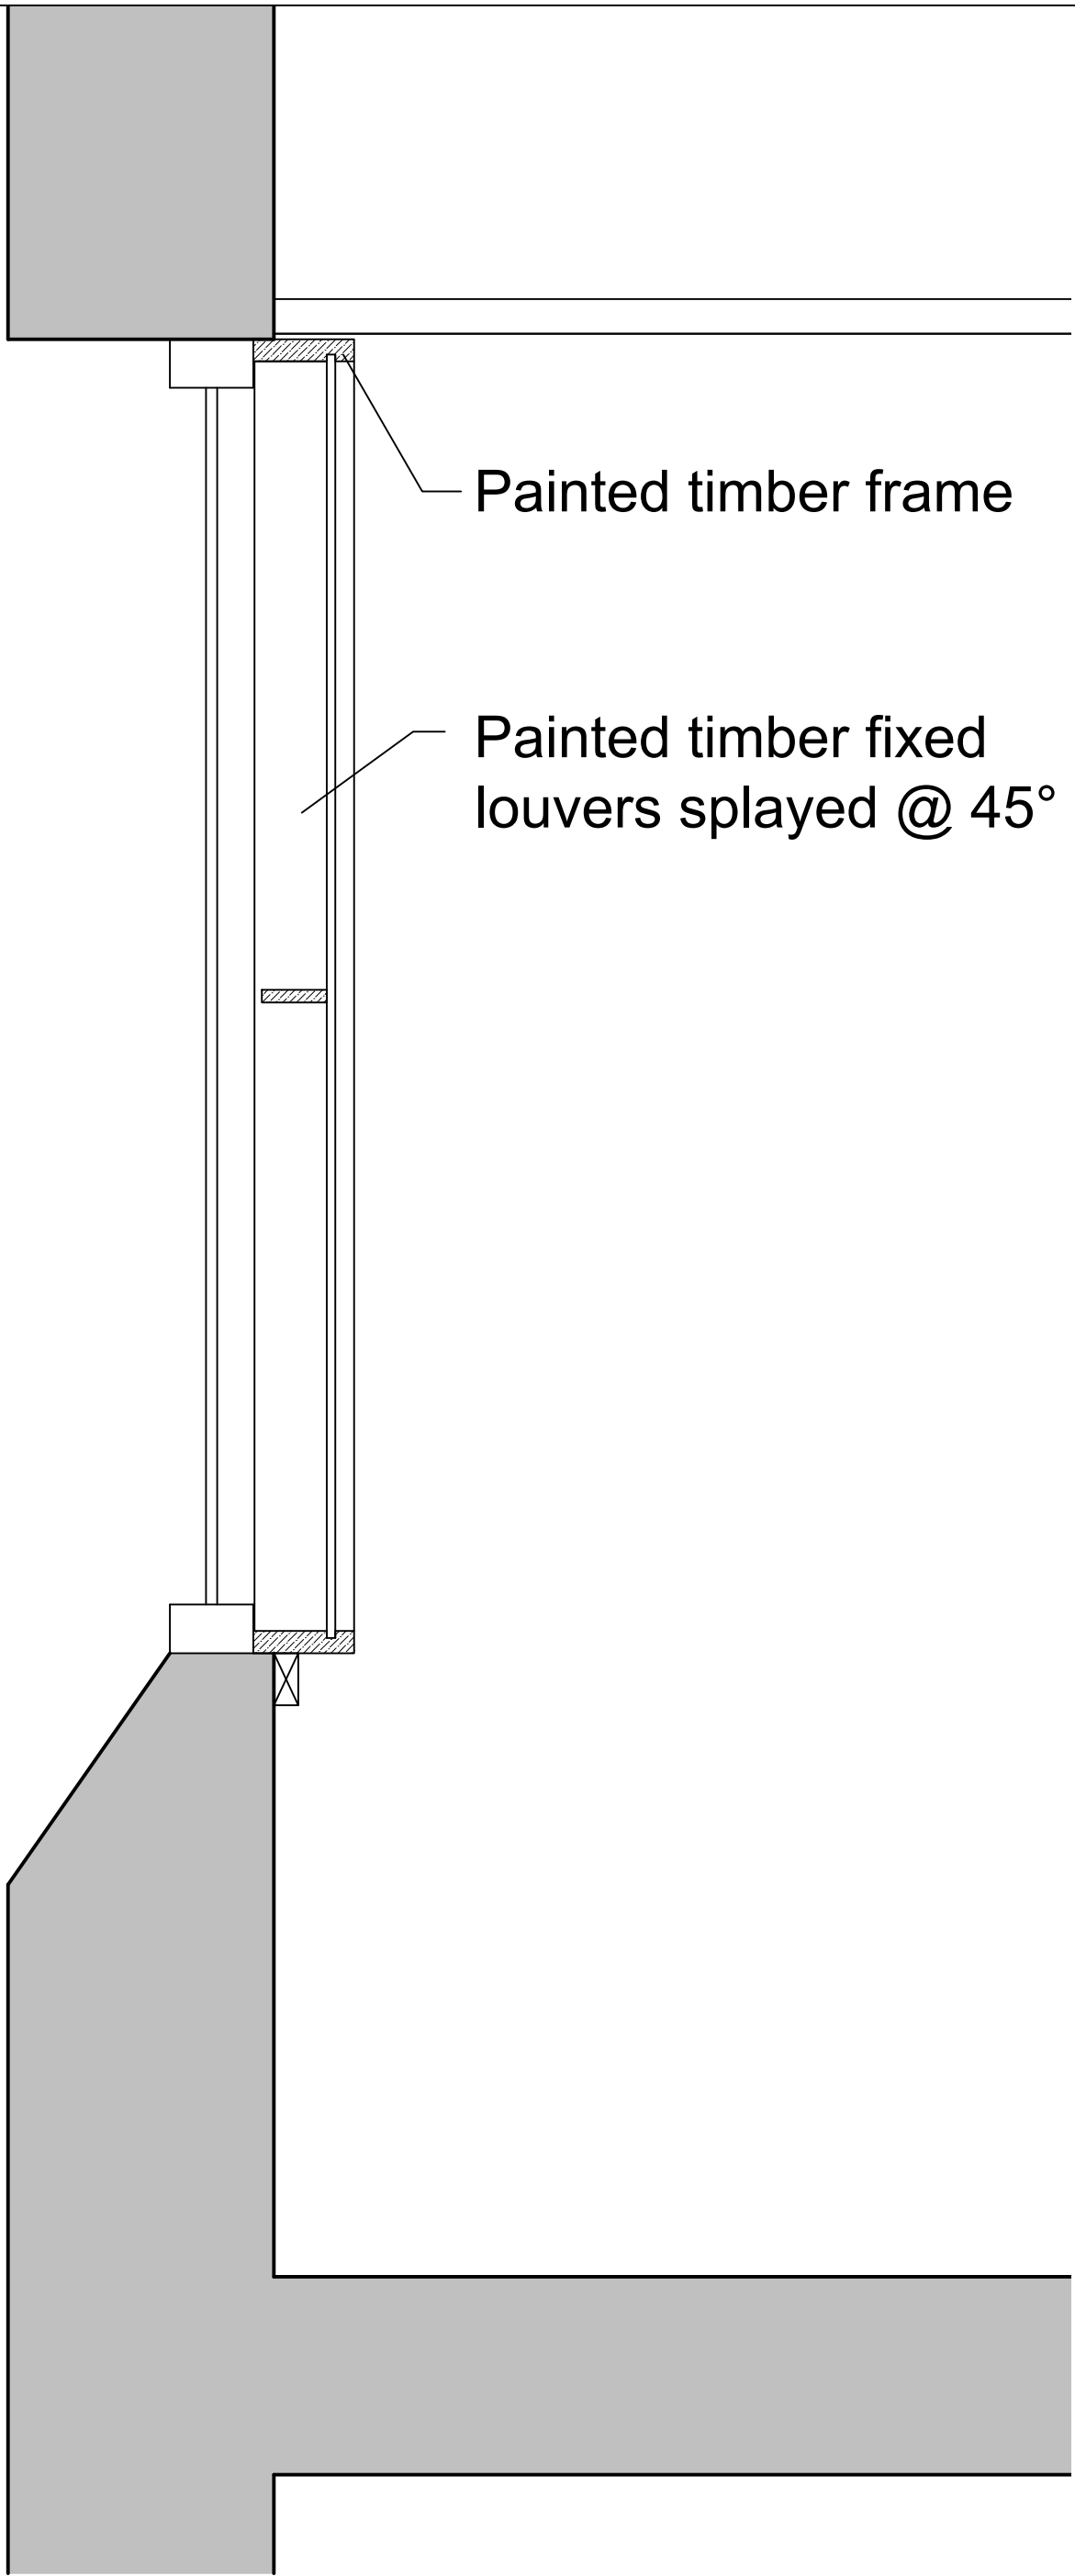

Section A

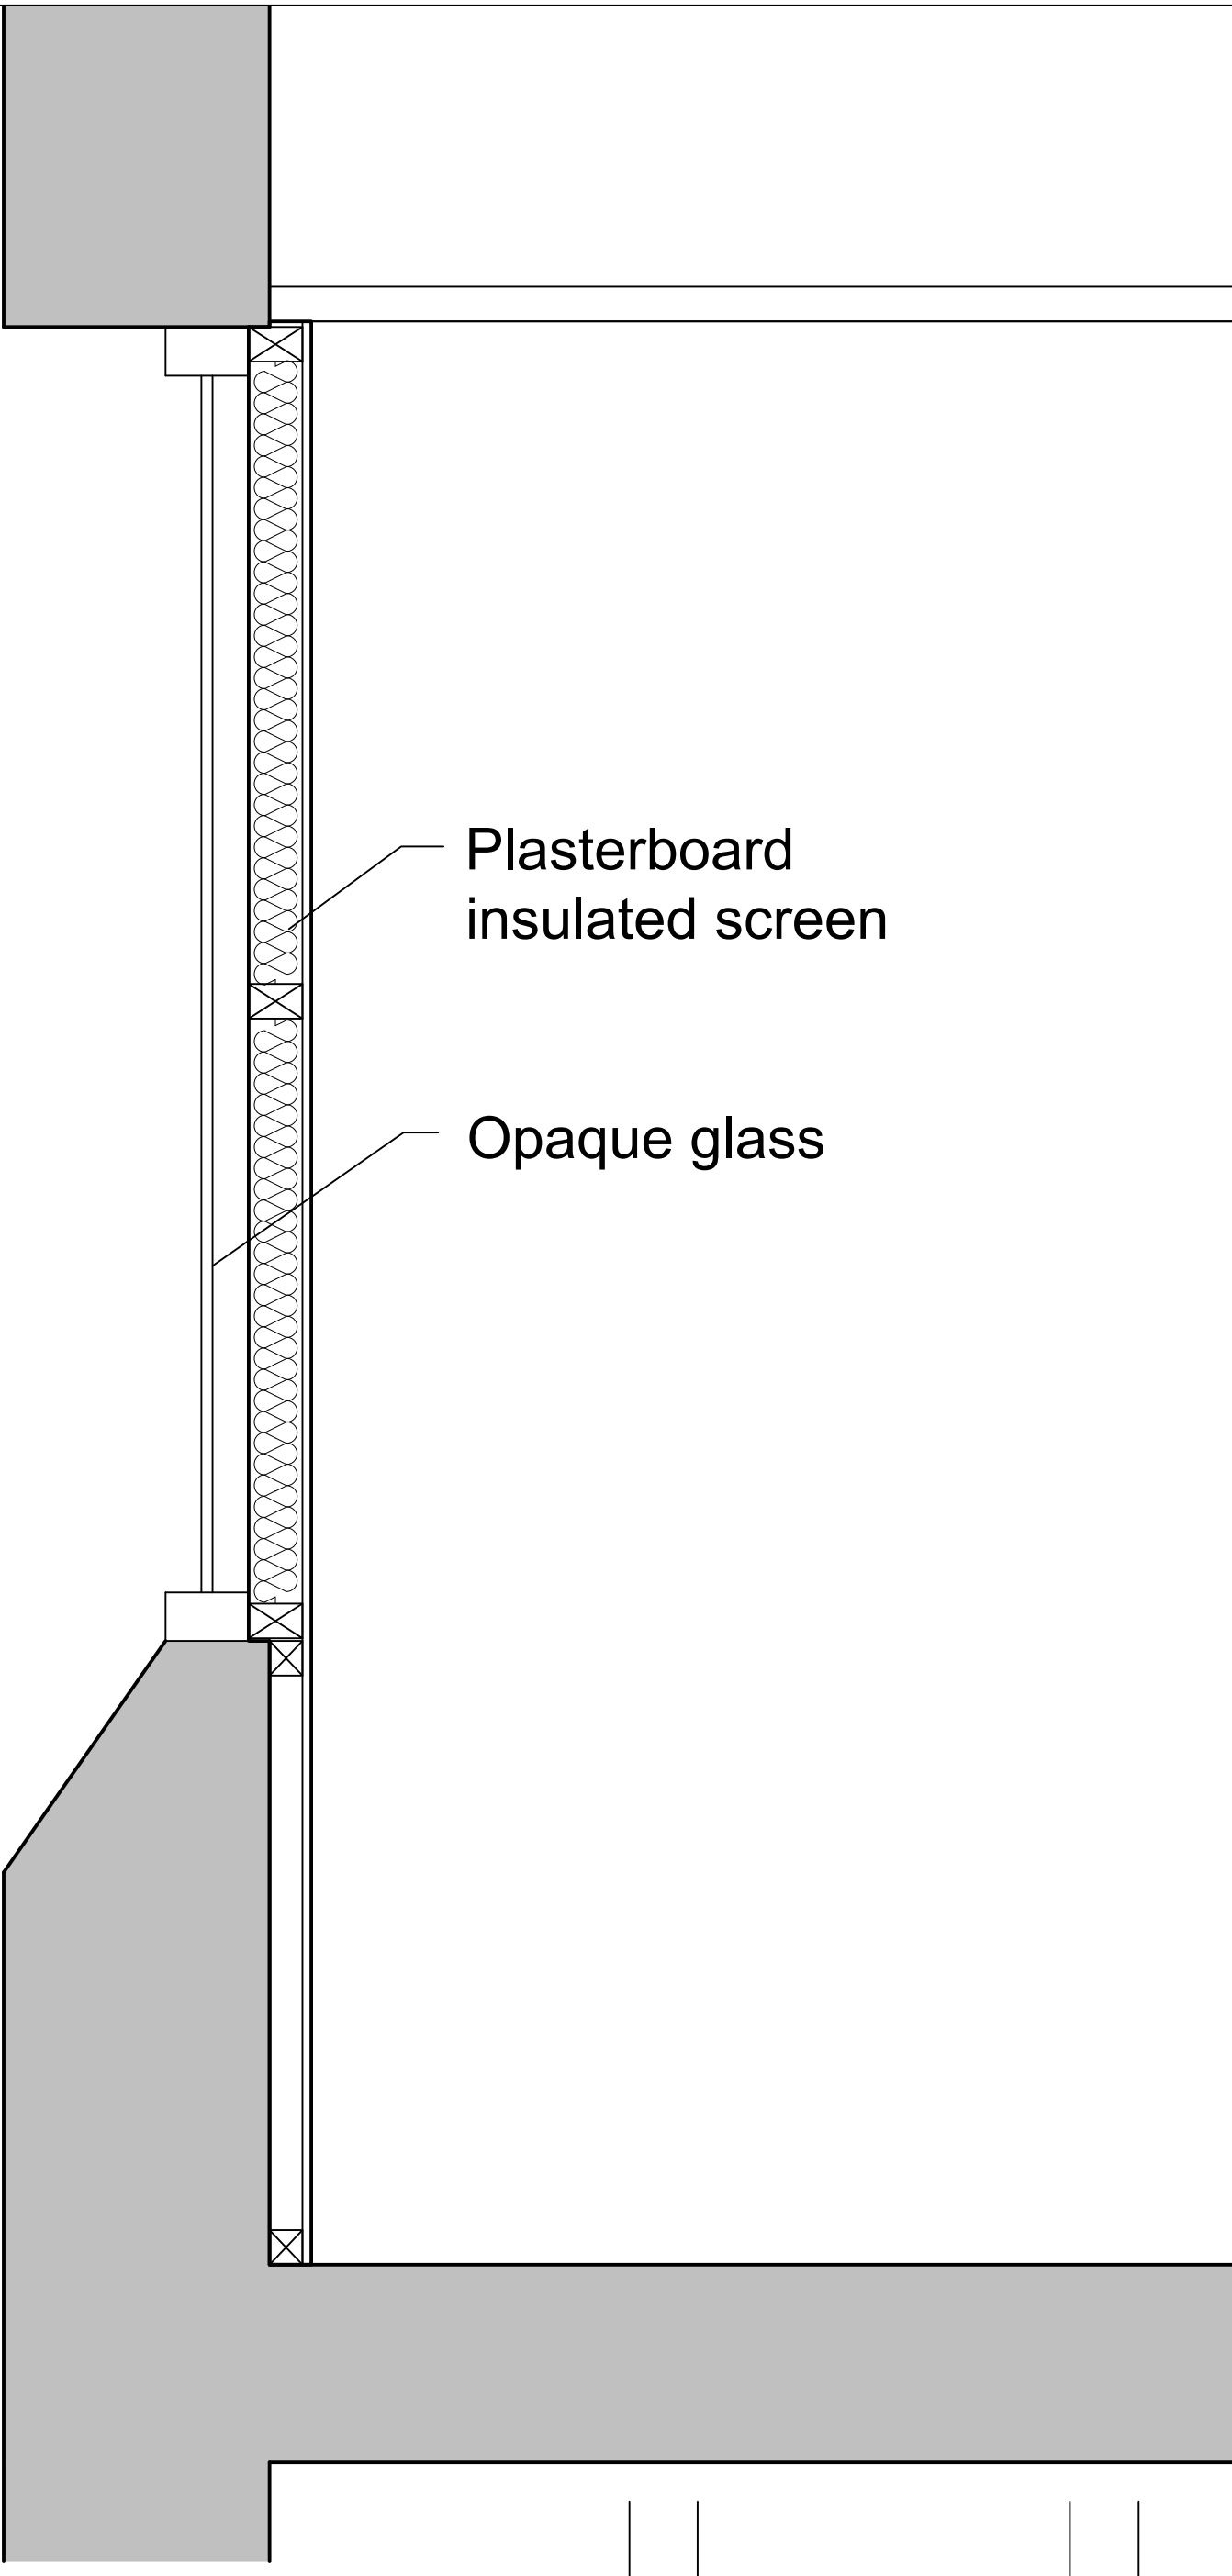

Section B

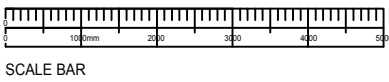

PembrookDesign

Summit House, Horsecroft Road, The Pinnacles, Harlow, Essex, CM19 5BN
Tel: 01279 433889 Fax: 01279 433889
E-Mail: pembrook@pembrook.co.uk
Website: www.pembrook.co.uk

Client: City Pub

Project: 1-2 Market Place
Reading
RG1 2EQ

Drawing Title:
Window Louvre Detail

Drawing No: 3172.200
Scale: 1:100 @A1
Date: 22.05.18
Drawn By:DMcD

Revision:

Drawing not to be scaled. Dimensions indicated must be checked on site before manufacture by contractor, any discrepancy should be reported immediately.