


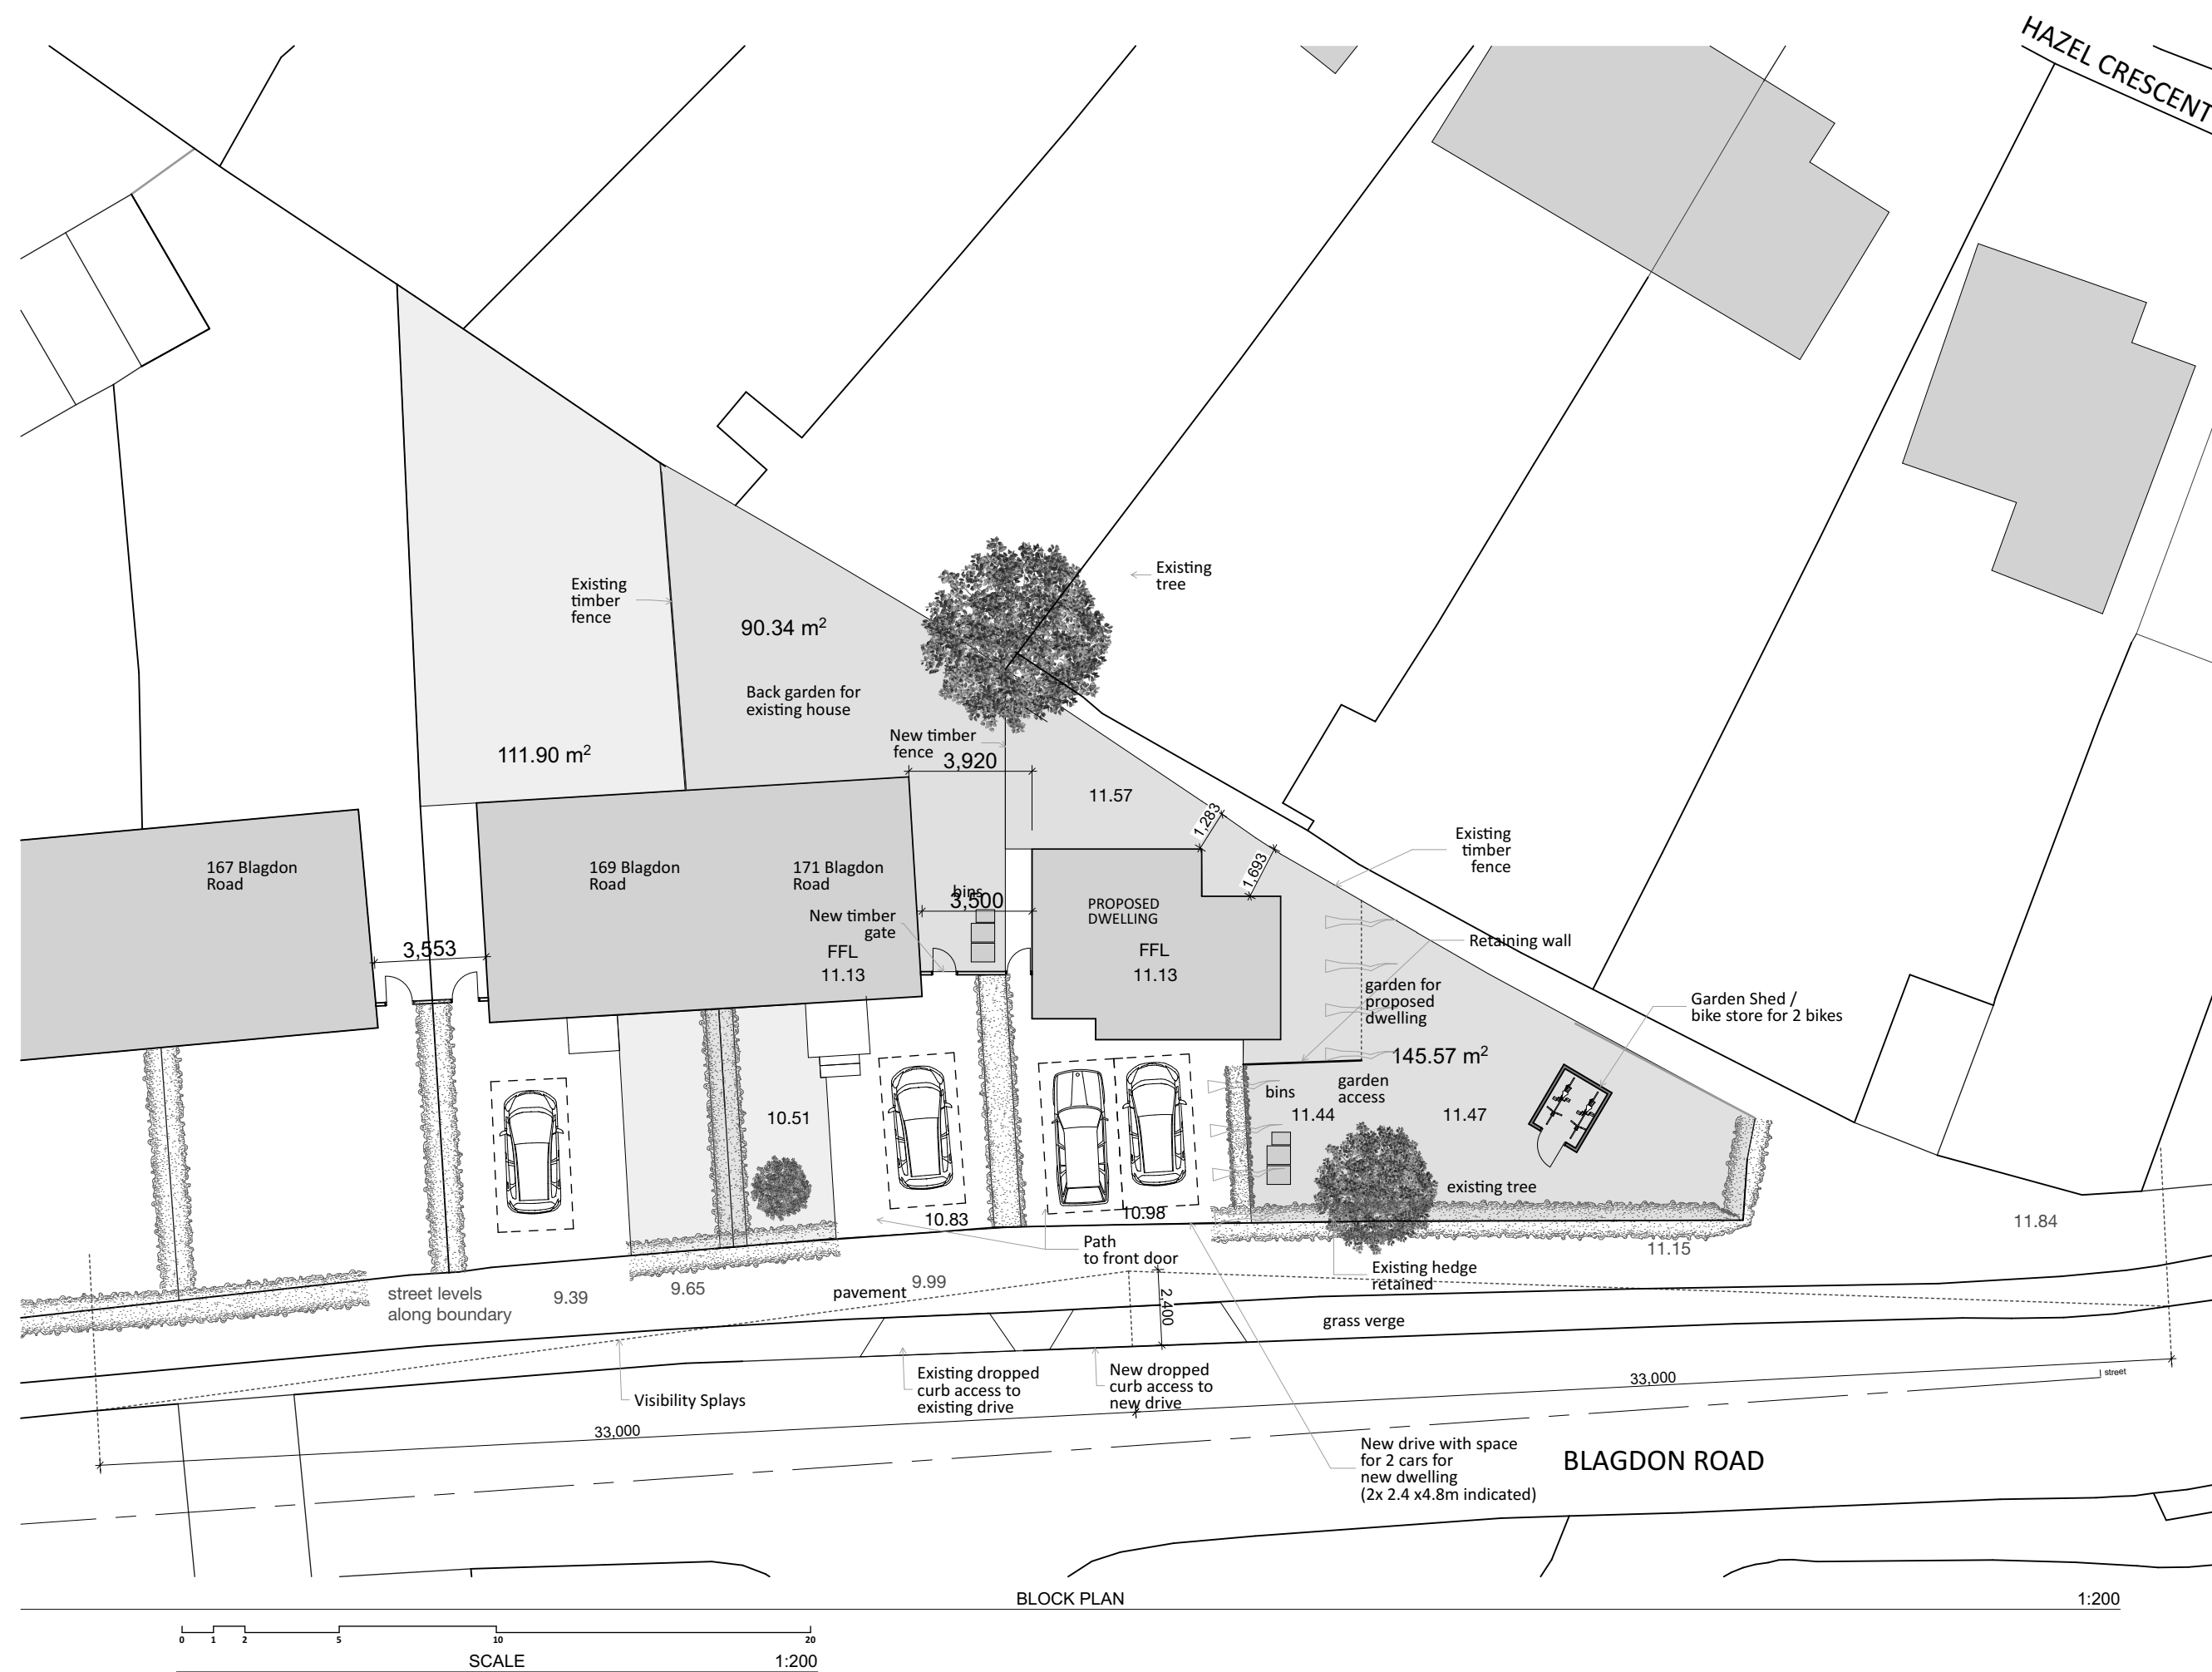

P6 090617: PROPERTY MOVED 800MM FORWARD, NEW DOUBLE DOOR WITHIN
CURRENT SINGLE-LIVING ROOM-WINDOW, VISIBILITY SPLAYS ADDED
P5 270417: 169 DRIVEWAY UPDATED, AREAS CHECKED
P4 250417: LAYOUT REVISED FOLLOWING MEASURED SITE SURVEY, INCLUDING
REVISION TO BOUNDARIES AND SITE AREAS, LEVELS INFORMATION ADDED,
PROPOSED HOUSE FOOTPRINT REDUCED AND MOVED AWAY FROM EXISTING
HOUSE TO CREATE CONSISTENT GAP BETWEEN, INTERNAL LAYOUT ADJUSTED TO
SUIT INCLUDING SINGLE BEDROOM IN LIEU OF ORIGINAL DOUBLE BEDROOM,
WINDOWS marginally MOVED, ROOF HEIGHT AMENDED TO SUIT STEPPING UP OF
ROOF LEVELS ALONG STREET, FURTHER DETAIL ADDED TO STREET ELEVATION AND
WINDOWS/DOORS IN ADJOINING HOUSES ADDED, MINOR GRAPHIC
IMPROVEMENTS.
Revision History P- Preliminary C- Construction R- Record

Client

Alex Rhodes

Job title

171 Blagdon Road
Reading, RG2 7NE

Drawing title

Block Plan

Scale @ Drawing Size	Date	Drawn	Checked
1:100@ A2	03.16	PR	HW

Status

PLANNING

Hives Architects LLP
John Adams House, 29 Castle Street
Reading RG1 7SB
0118 958 7331
admin@hivesarchitects.co.uk

hives architects

Project	Drawing	Revision
2662 006		P6