


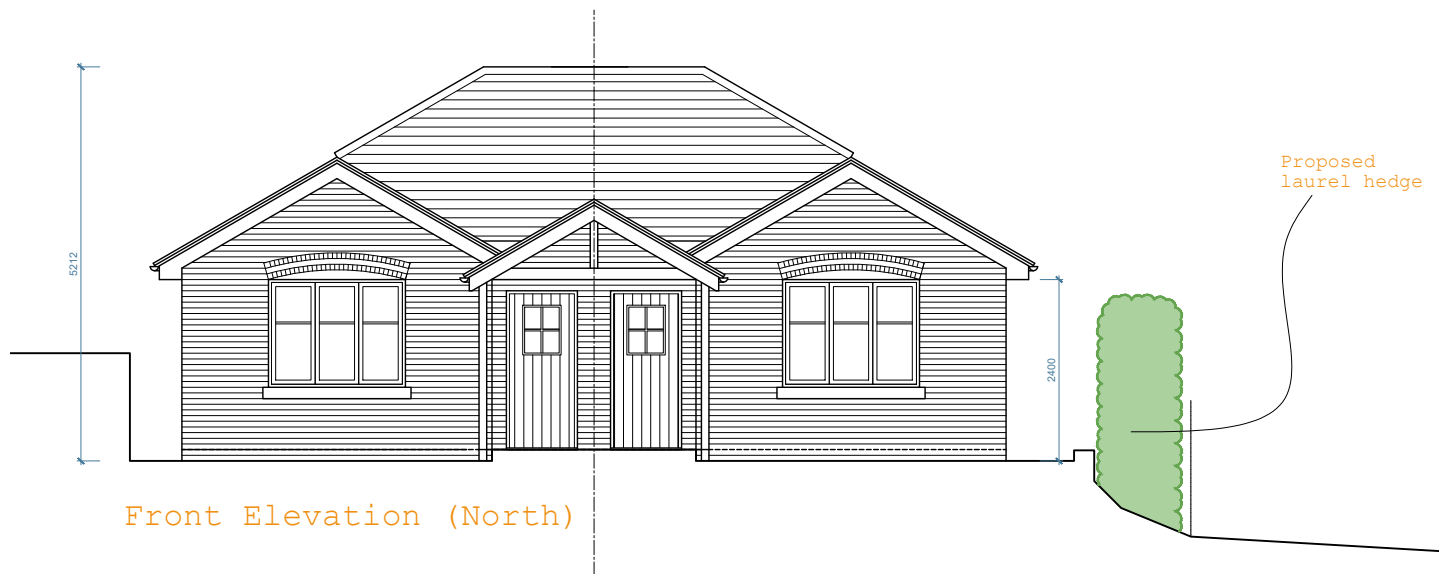


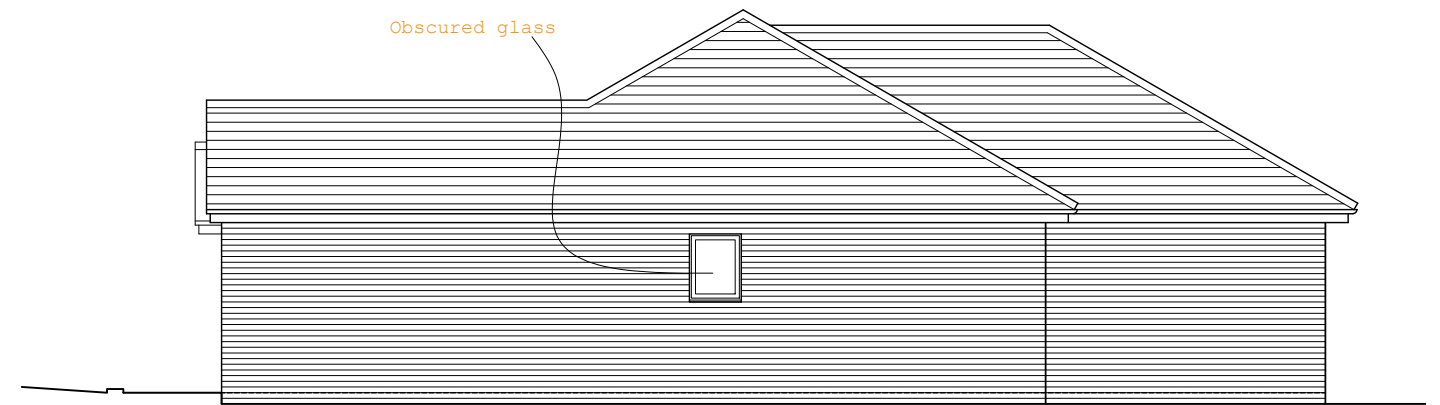


Front Elevation (North)

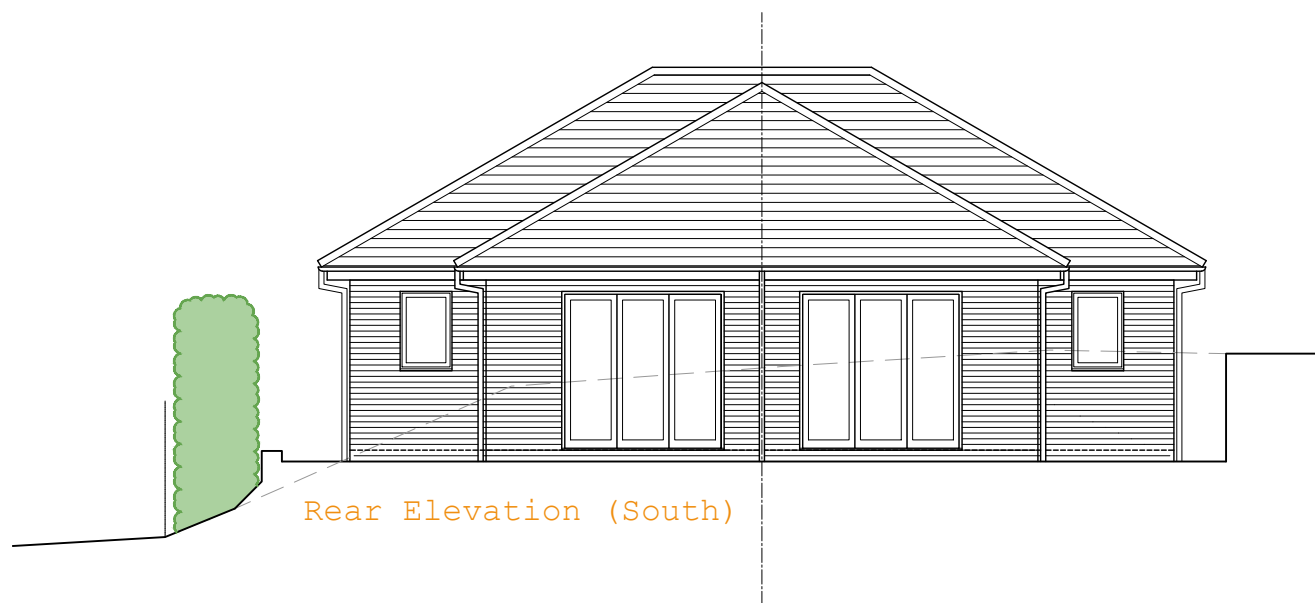


Side Elevation (West)

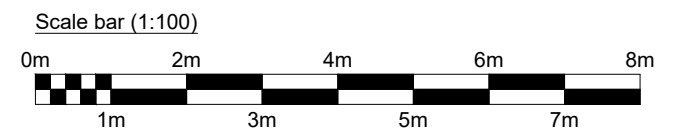

Rear Elevation (South)

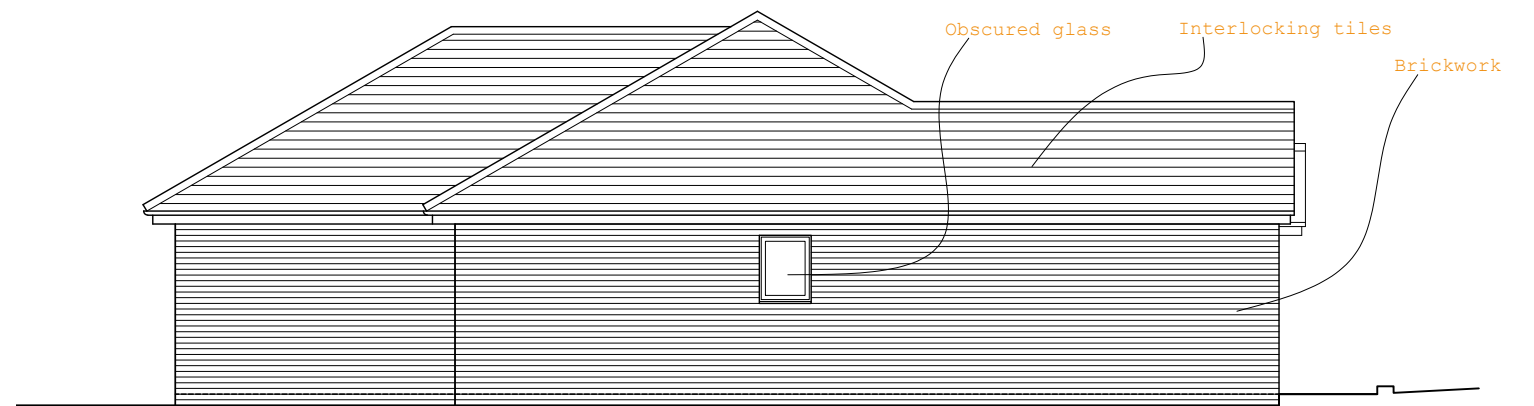

Side Elevation (East)

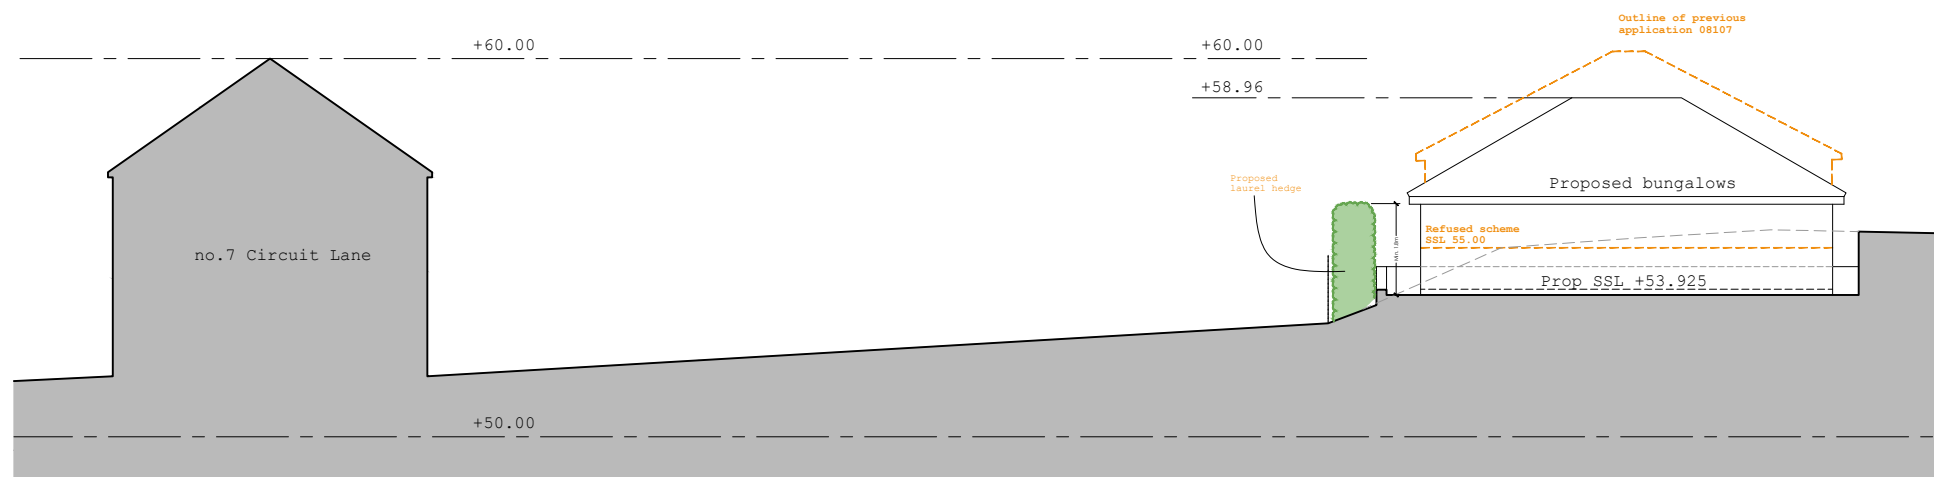

Proposed Site Section

