




Mini Soccer Pitch (U9/10s)

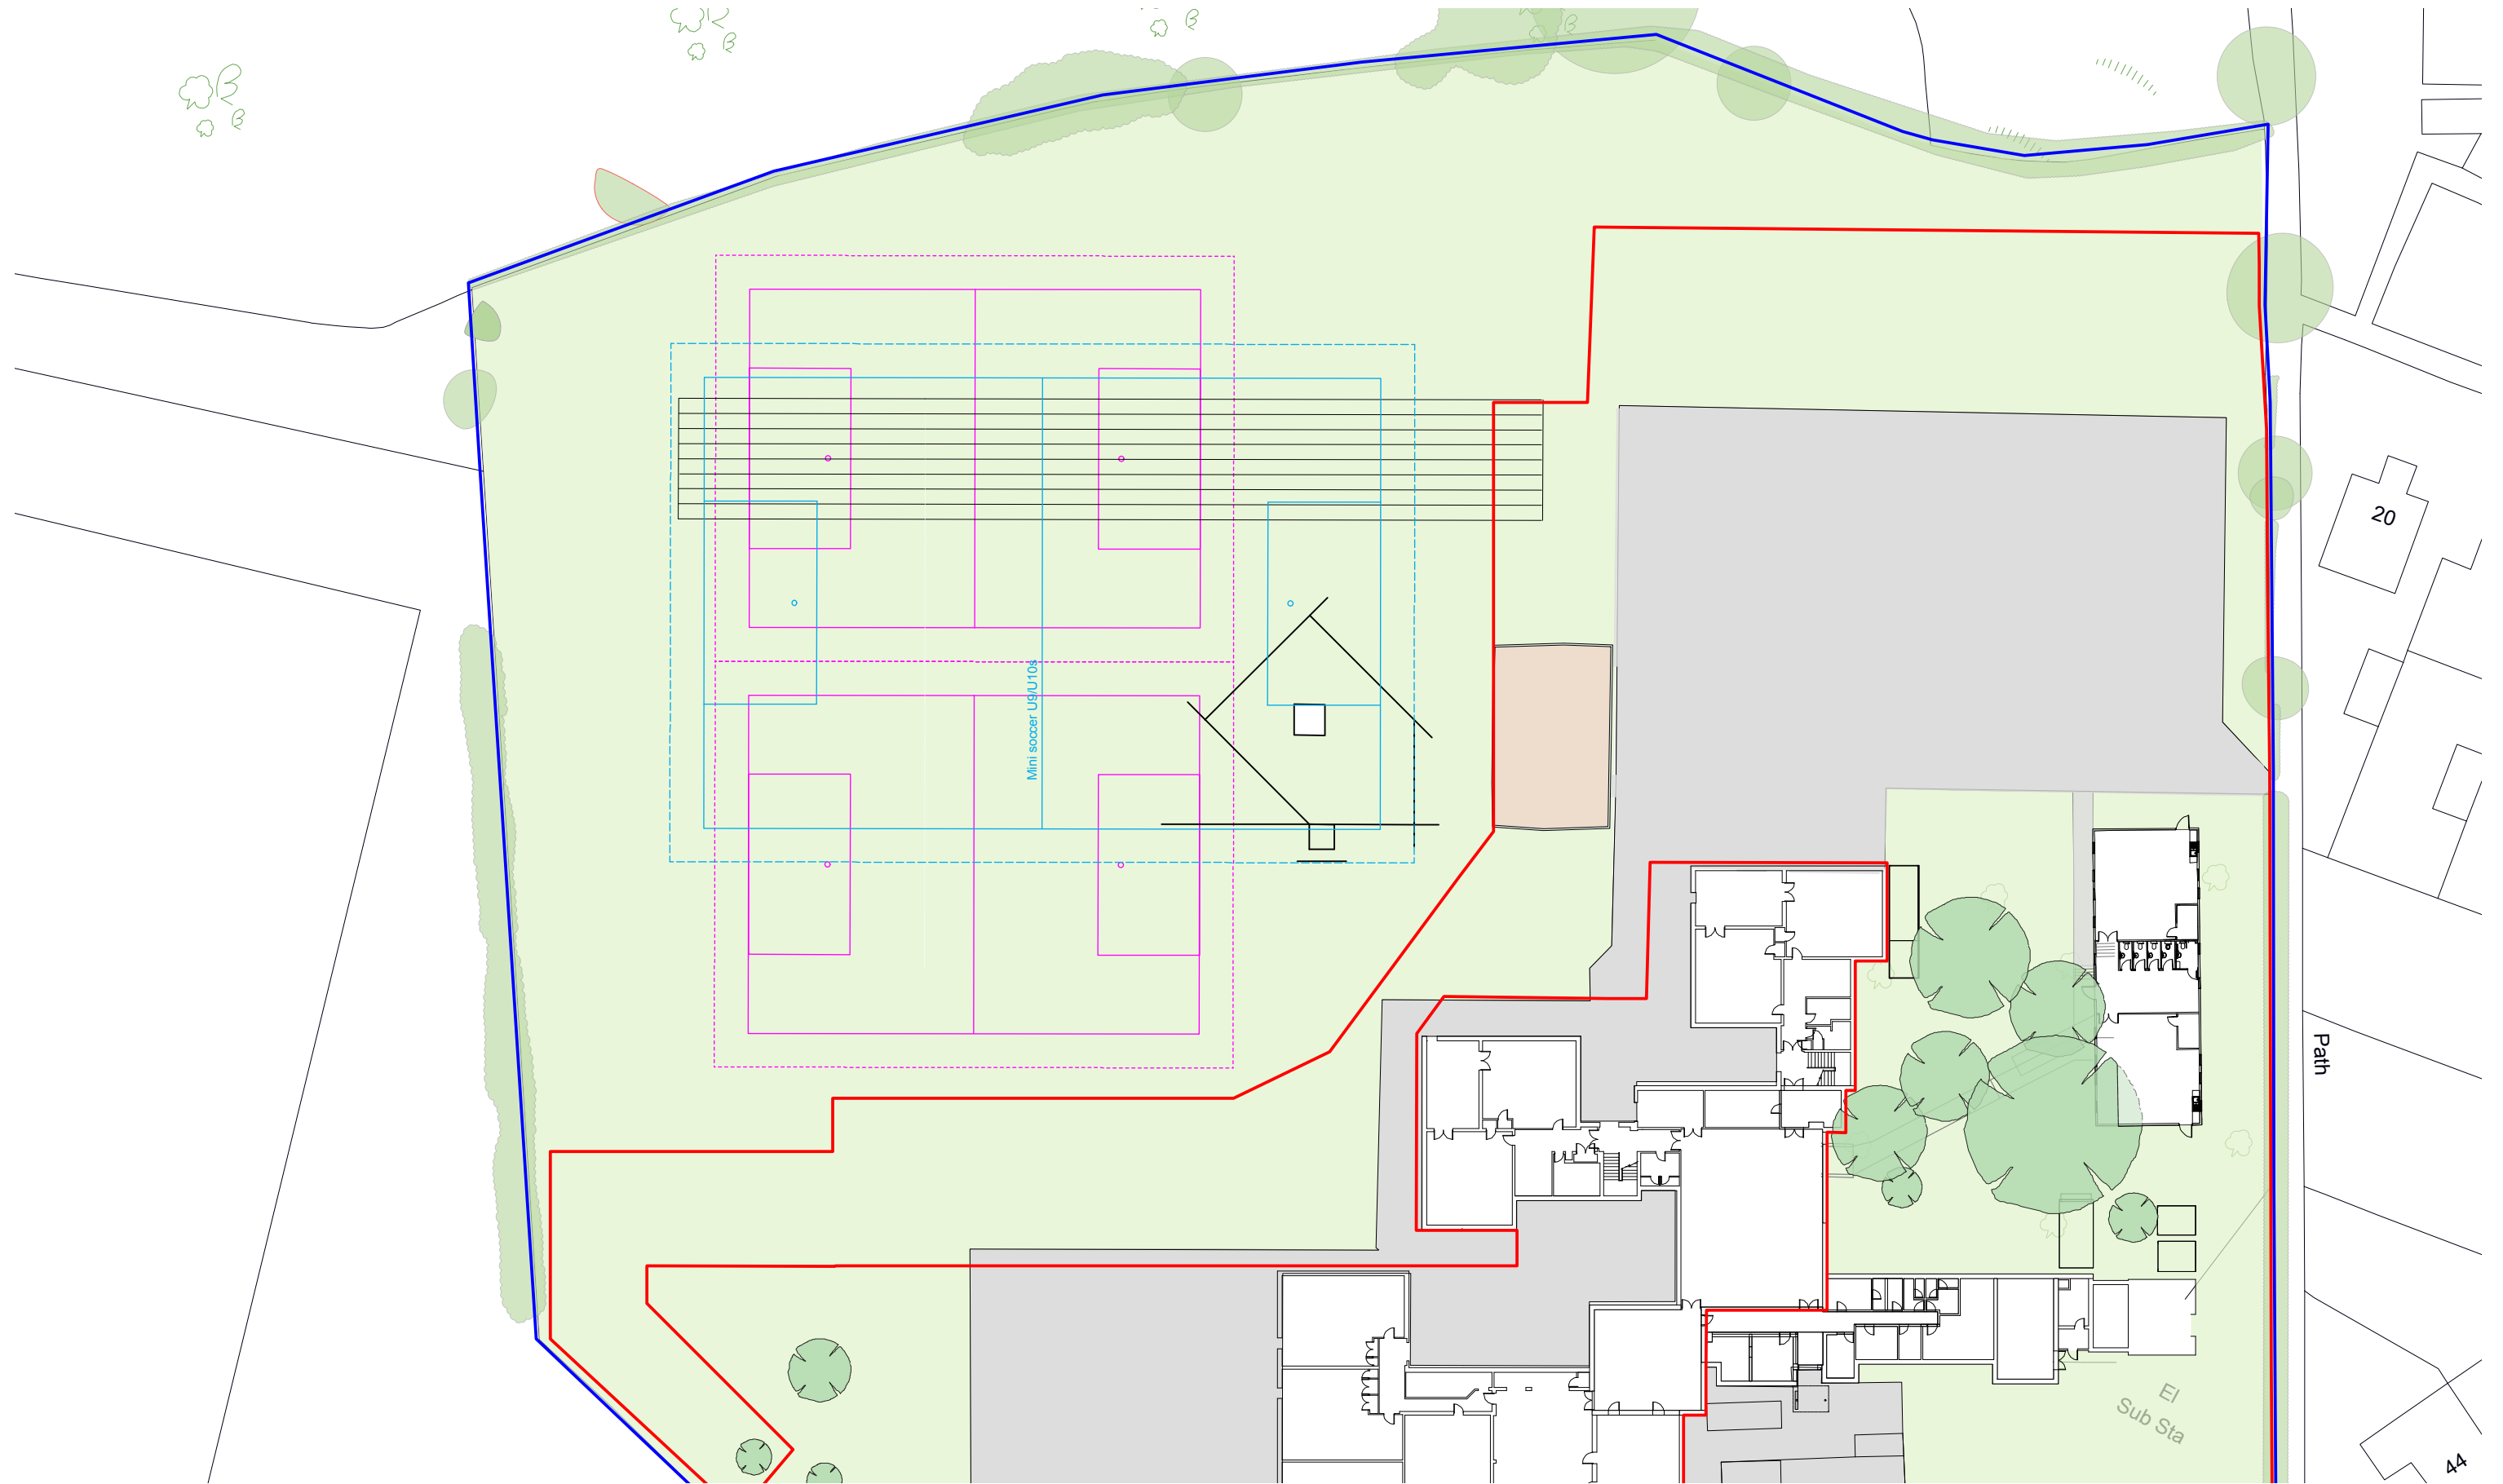

Rounders Pitch

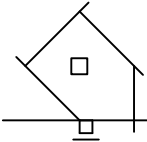

70 metre running track

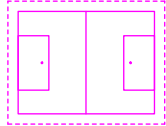

Mini Soccer Pitch (U7/8s)



0m 2m 10m 20m 30m

1:250 @ A1

Notes			
1 This drawing is © copyright Hampshire County Council 2018. No unauthorised reproduction of any kind is permitted.			
2 No Dimensions to be scaled from this drawing			
3 This map is reproduced from Ordnance Survey material with the permission of Ordnance Survey on behalf of the controller of Her Majesty's Stationary Office © Crown copyright. Unauthorised reproduction infringes Crown Copyright and may lead to prosecution or civil proceedings. (100019180), (2017)			

rev	description	date	by
P1		26/01/18	RS

 Hampshire County Council				HCC Property Services, Three Minsters House, 76 High Street, Winchester SO23 8UL. tel: (01962) 847801			
PROJECT Moorlands Primary School Expansion to 2FE Church End Lane				SHEET CONTENTS Existing Playing Field Layout			
SCALE 1:250 @ A1 1:500 @ A3	DATE 26.01.18	DRAWN RS	CHKD HD	DRAWING No. E03153-A-7400	REVISION P1		