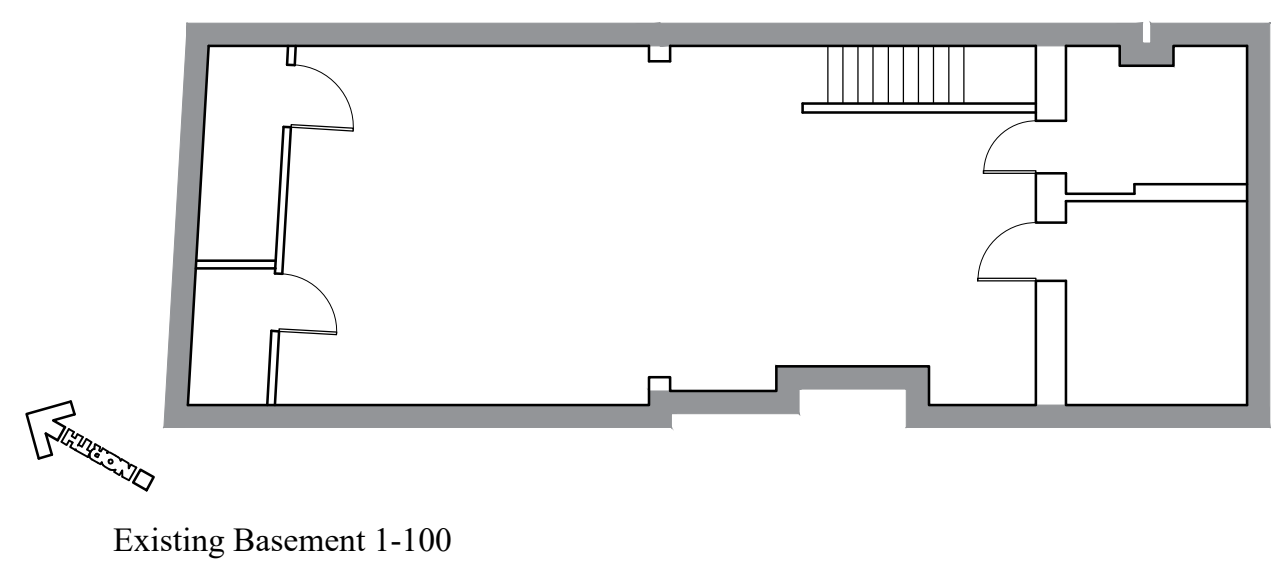
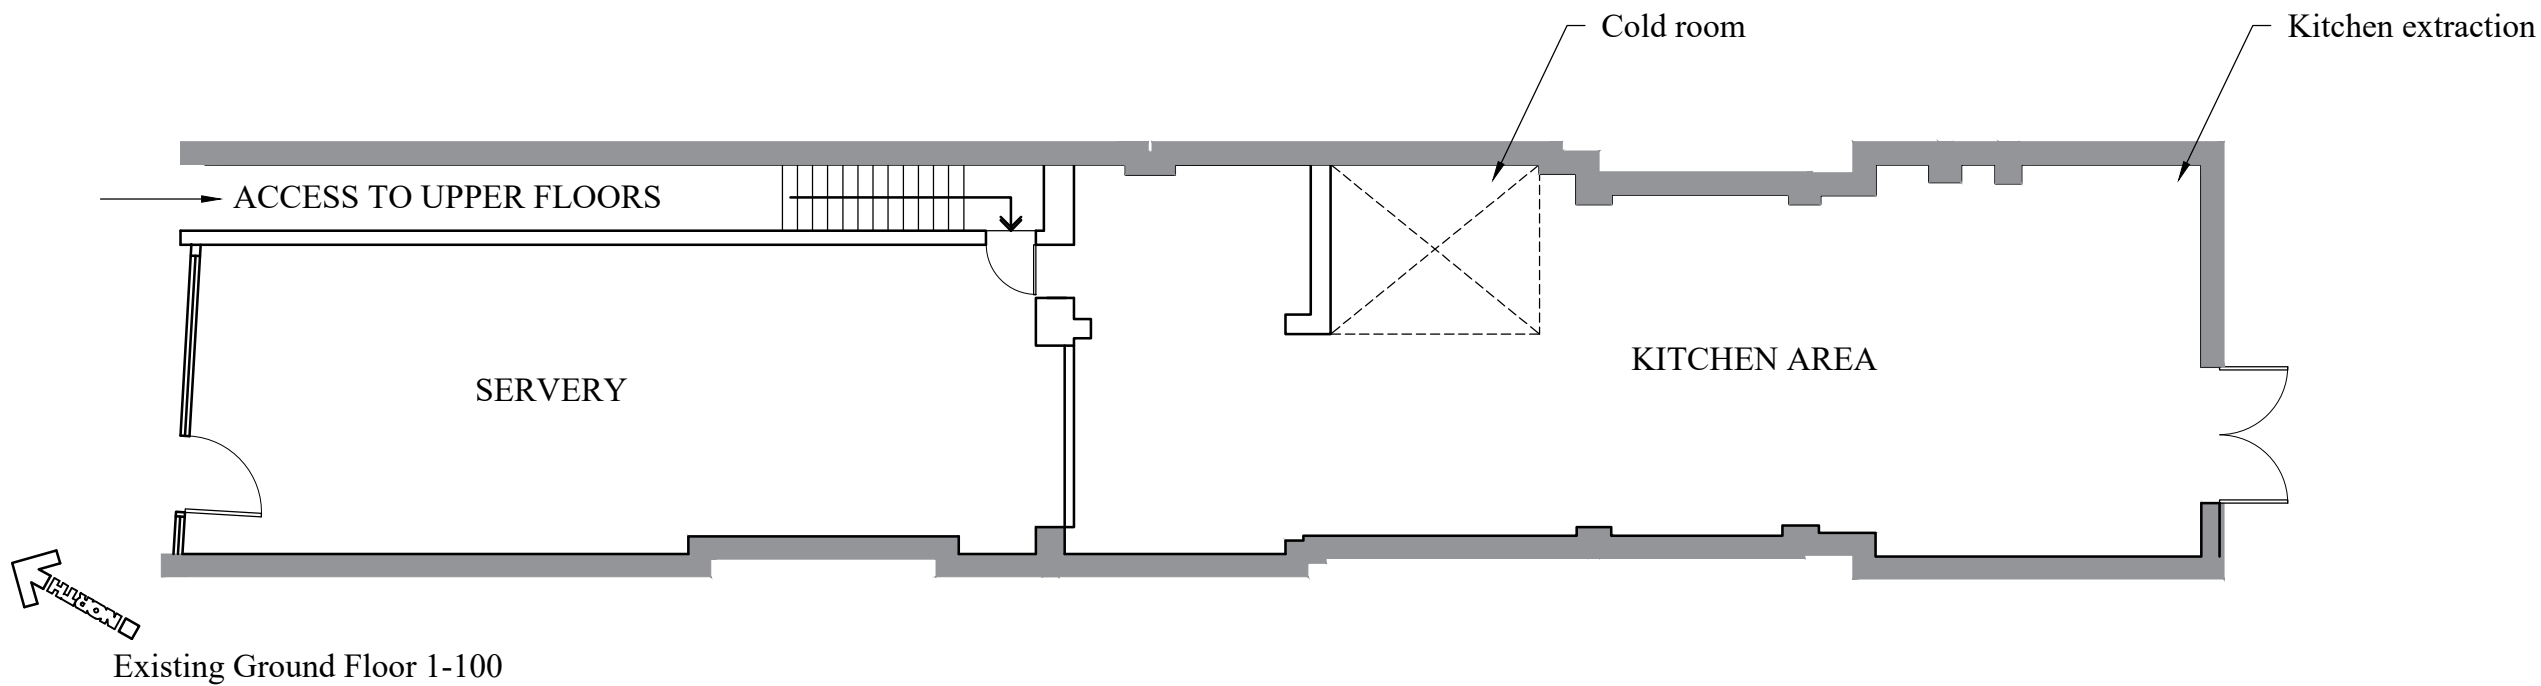


Client Mrs T Rehman		
Project 215 London Road, Reading, RG1 3NY		
Drawing Title Existing		
Drawn KRMS	Date 28.06.18	Scale as shown @ A3
Drawing No. PL-01		Rev. -