


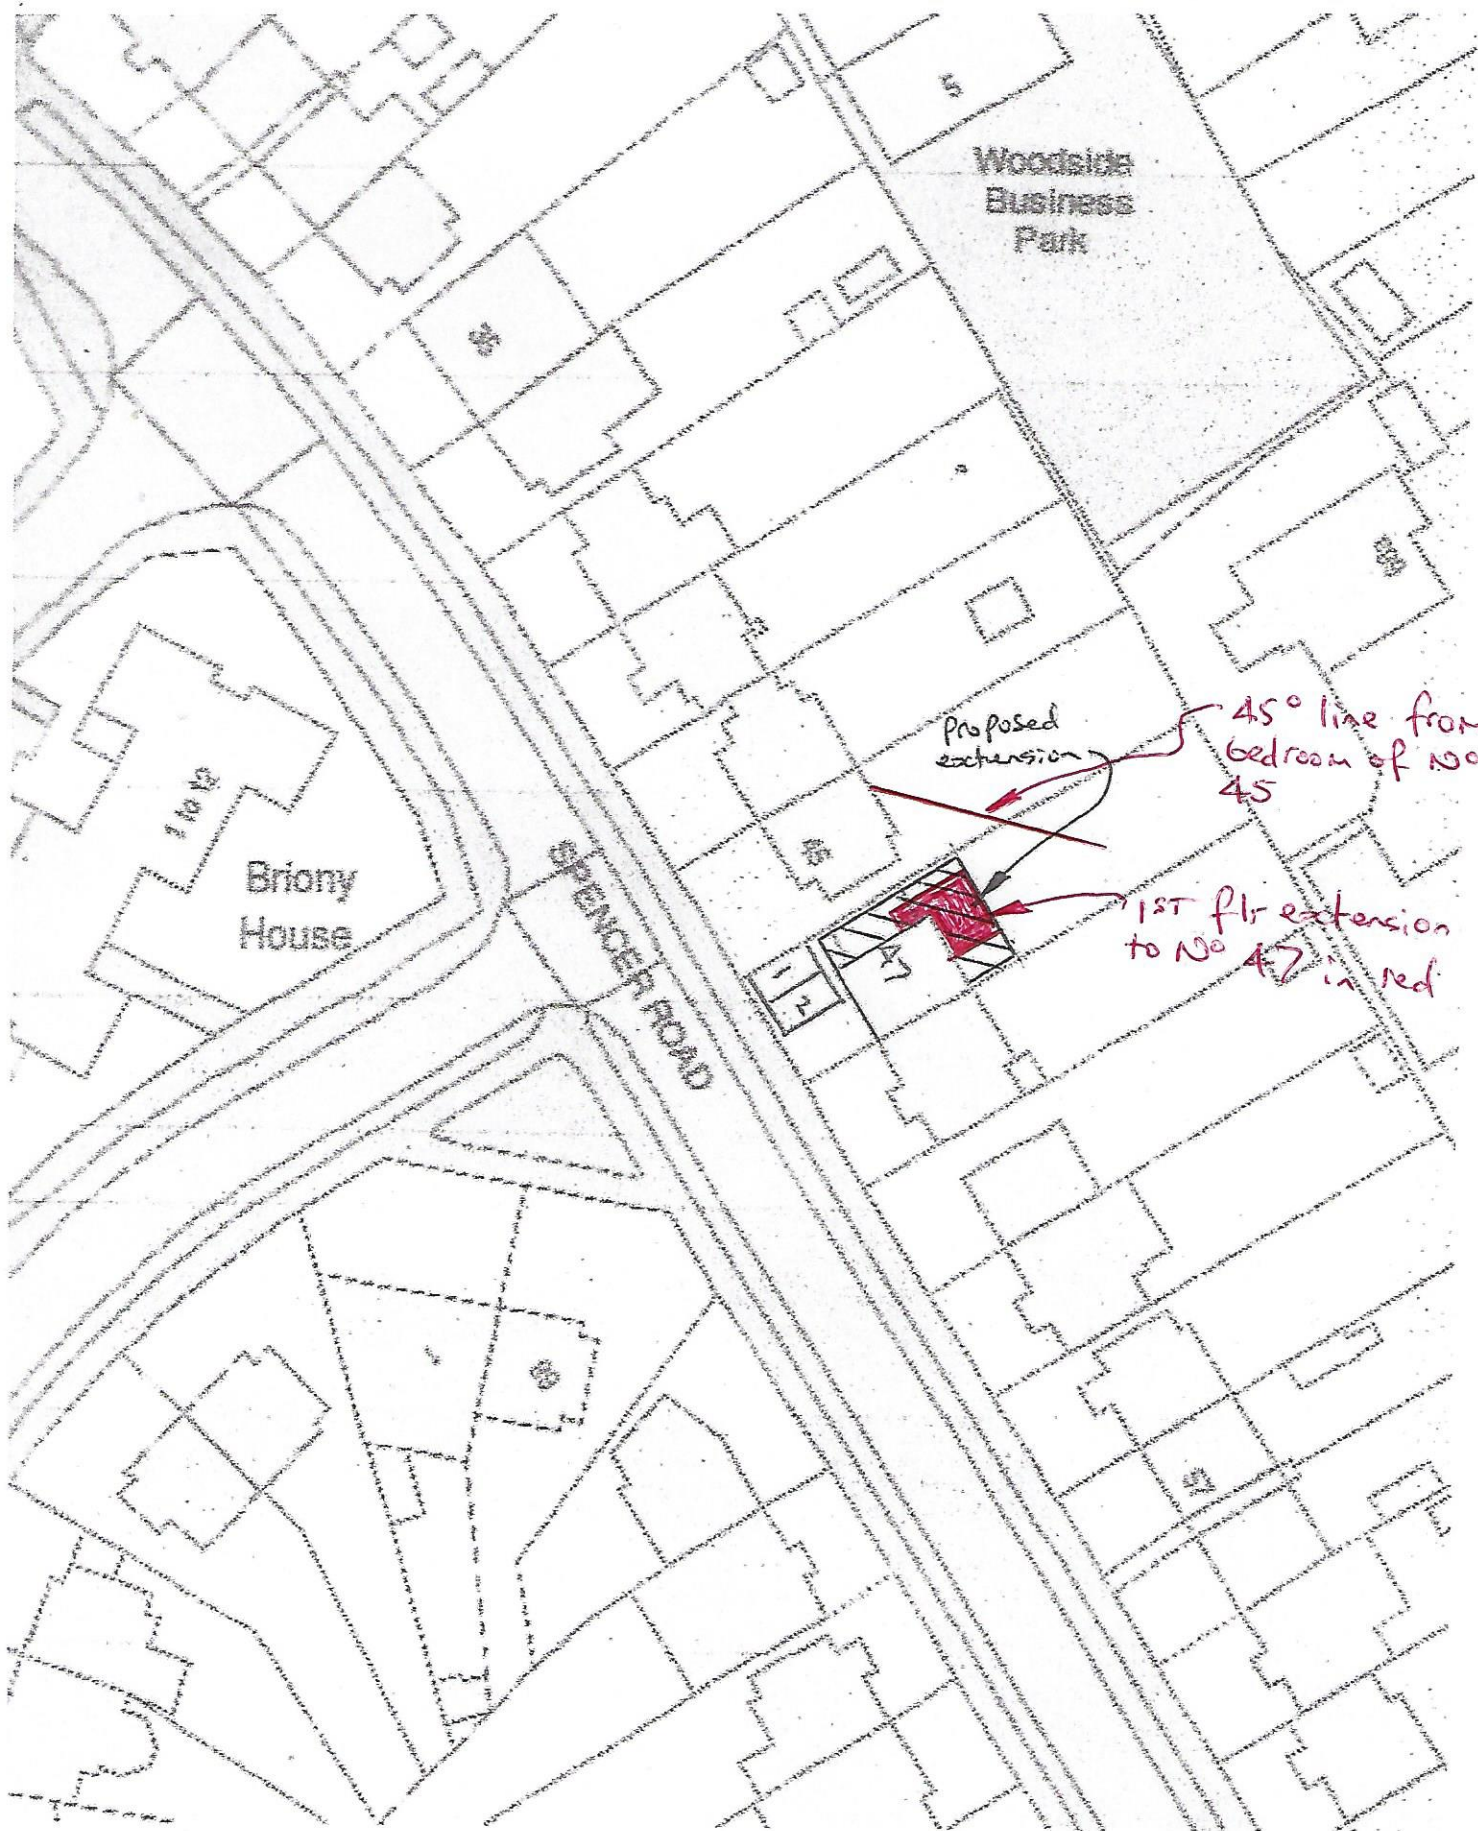

Block Plan 1:500

1-2 = Parking Gays 2.4m x 4.8m.