

SIGNAGE PROPOSAL VOLVO TRUCKS READING



November 2017




Revision 4

15/11/17

Approved by:

Date:

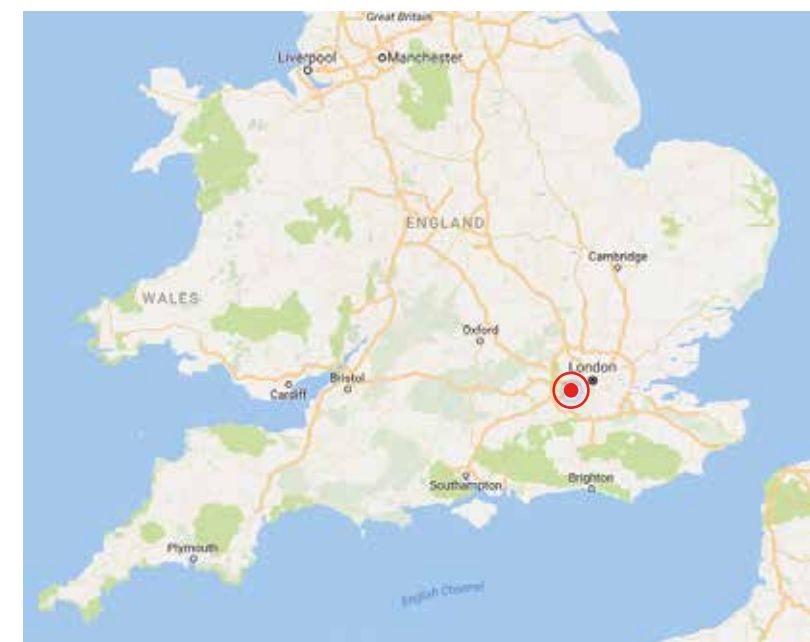

BUILDING LOCATION

Worton Grange Industrial Estate, Reading RG2 0TG


1



1

Volvo Trucks & Buses

- Training Centre
- Tacho Bay
- ATF
- Goods In
- Main Reception
- 6

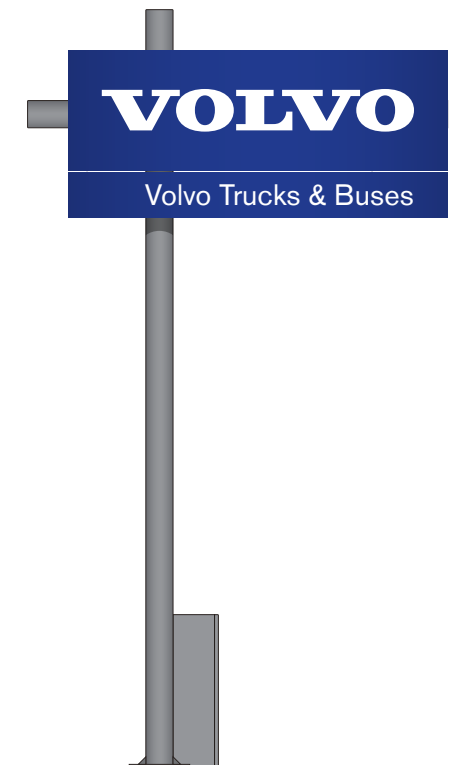


8

Volvo Truck & Bus Centre Reading

2




3

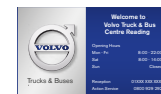

4

1 2 3 4 5

5

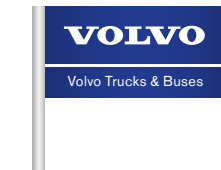



7

PROPOSED SIGNAGE



All current signage to be removed

2

- 1 Volvo Trucks & Buses
- 2 Volvo Truck & Bus Centre Reading

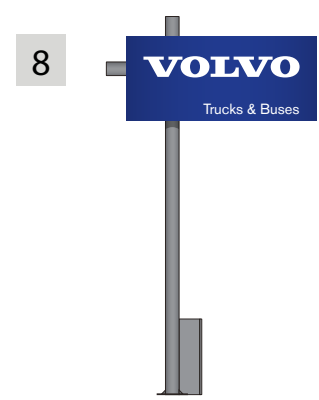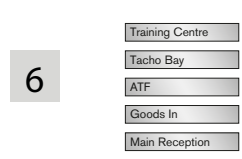


10 Worton Drive

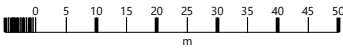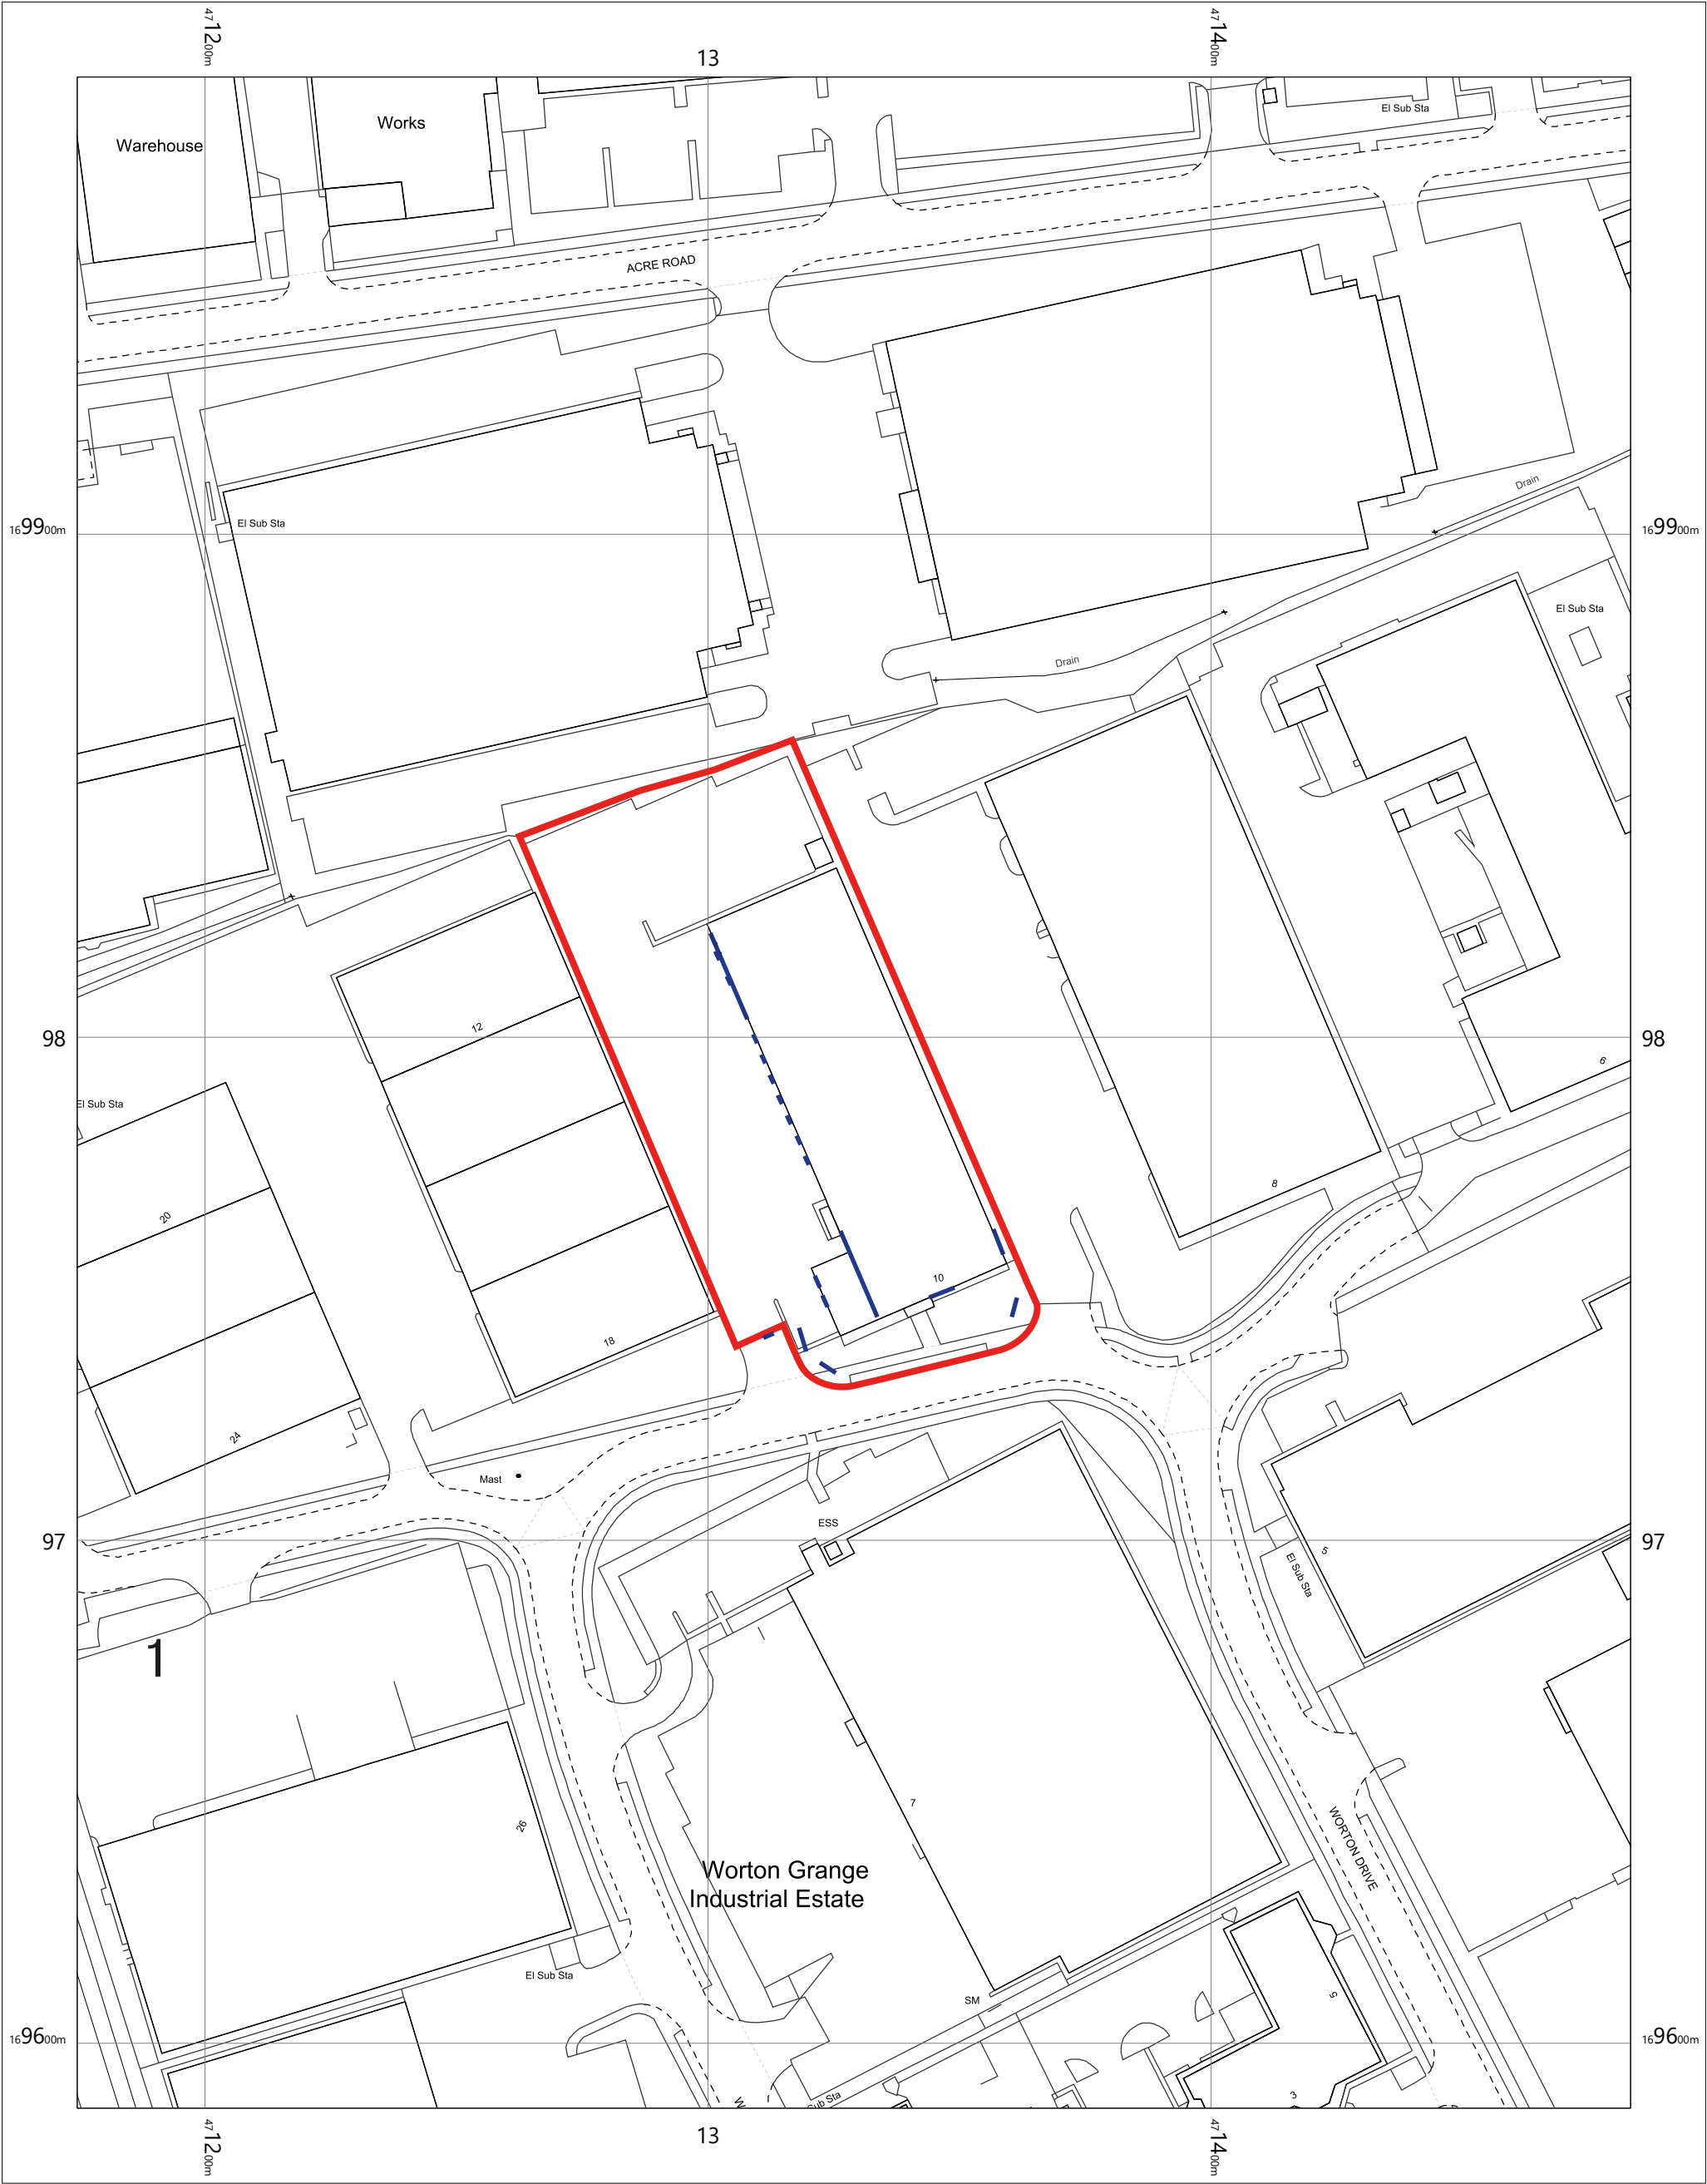


OS MasterMap 1250/2500/10000 scale
Thursday, November 9, 2017, ID: BLJT-00668686
www.planningapplicationmaps.co.uk

1:1250 scale print at A3, Centre: 471329 E, 169789 N

©Crown Copyright Ordnance Survey. Licence no. 100051661

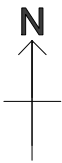

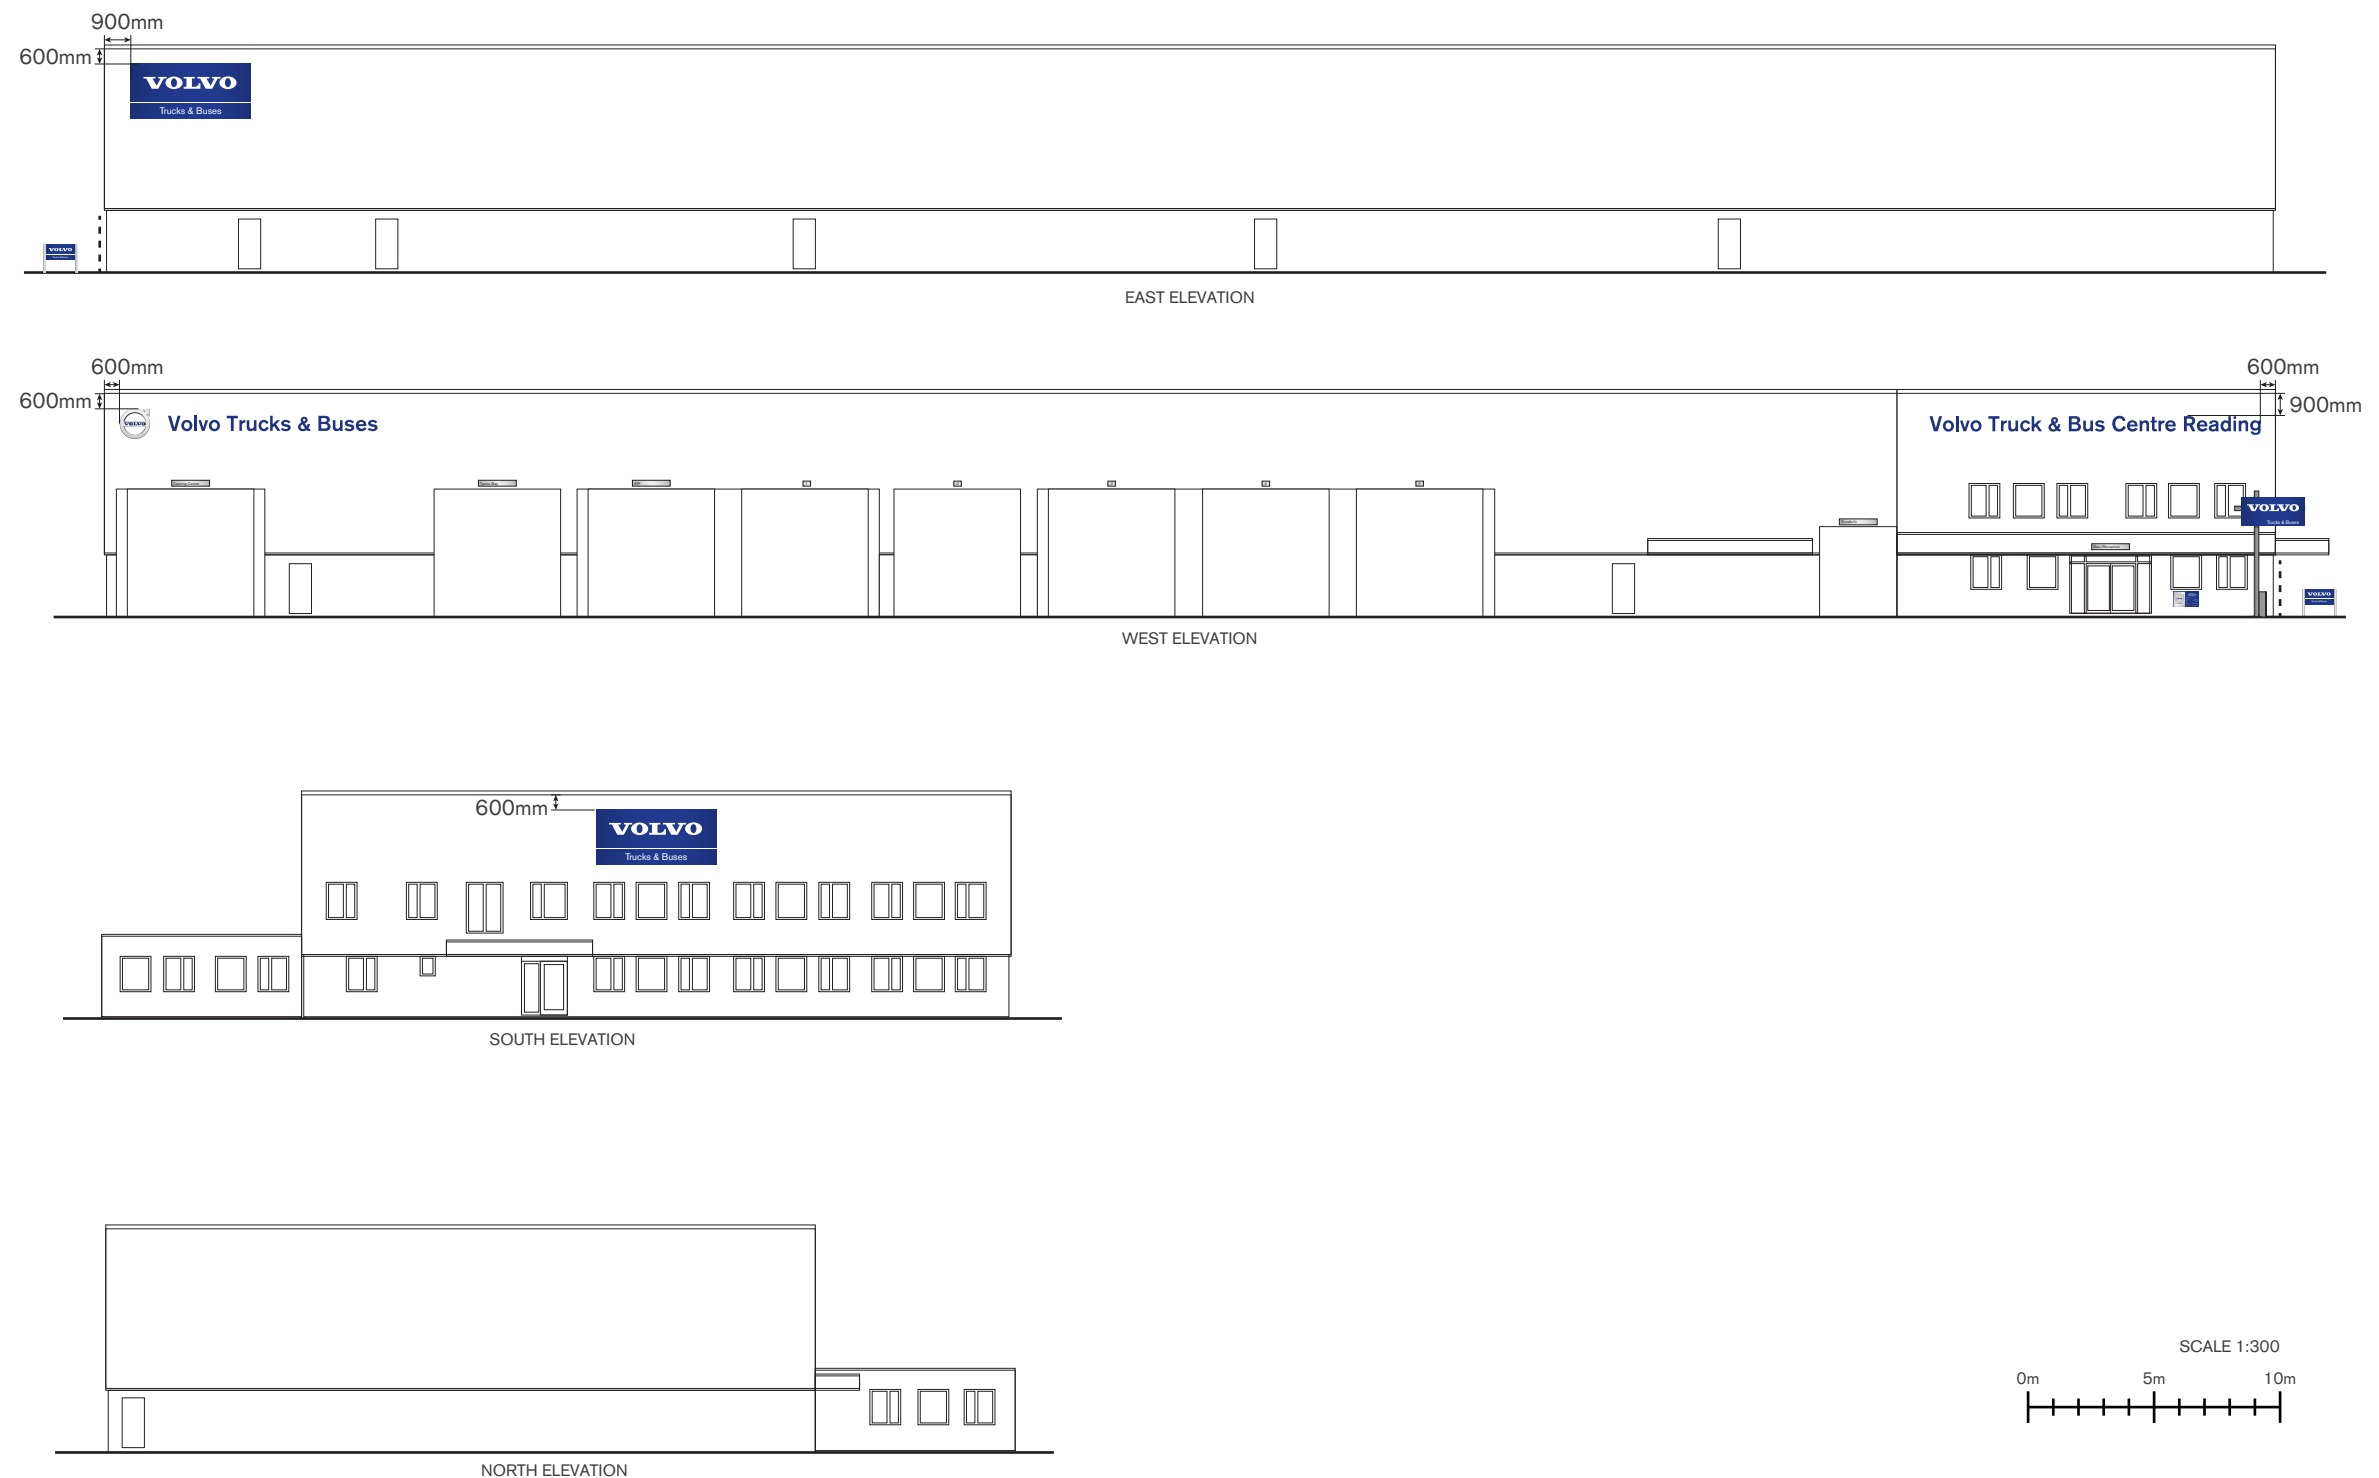

Visuals



Visuals



Visuals



Visuals

o Truck & Bus Centre Reading



DIMENSIONS

3



Signage Element	Dimensions (mm)	Quantity
1 Iron Mark	1200 x 1200	1
1 Lettering	8320 x 600	1
2 Lettering	13140 x 757	1
3 Wall Sign	4755 x 2155	2
4 Opening Hours Sign	1000 x 600	2
5 Bay Numbers	300 x 200	5
6 Tray Sign	1500 x 234	5
7 Post and Panel Sign	1200 x 600	2
8 Pole Sign	2510 x 5000	1

