




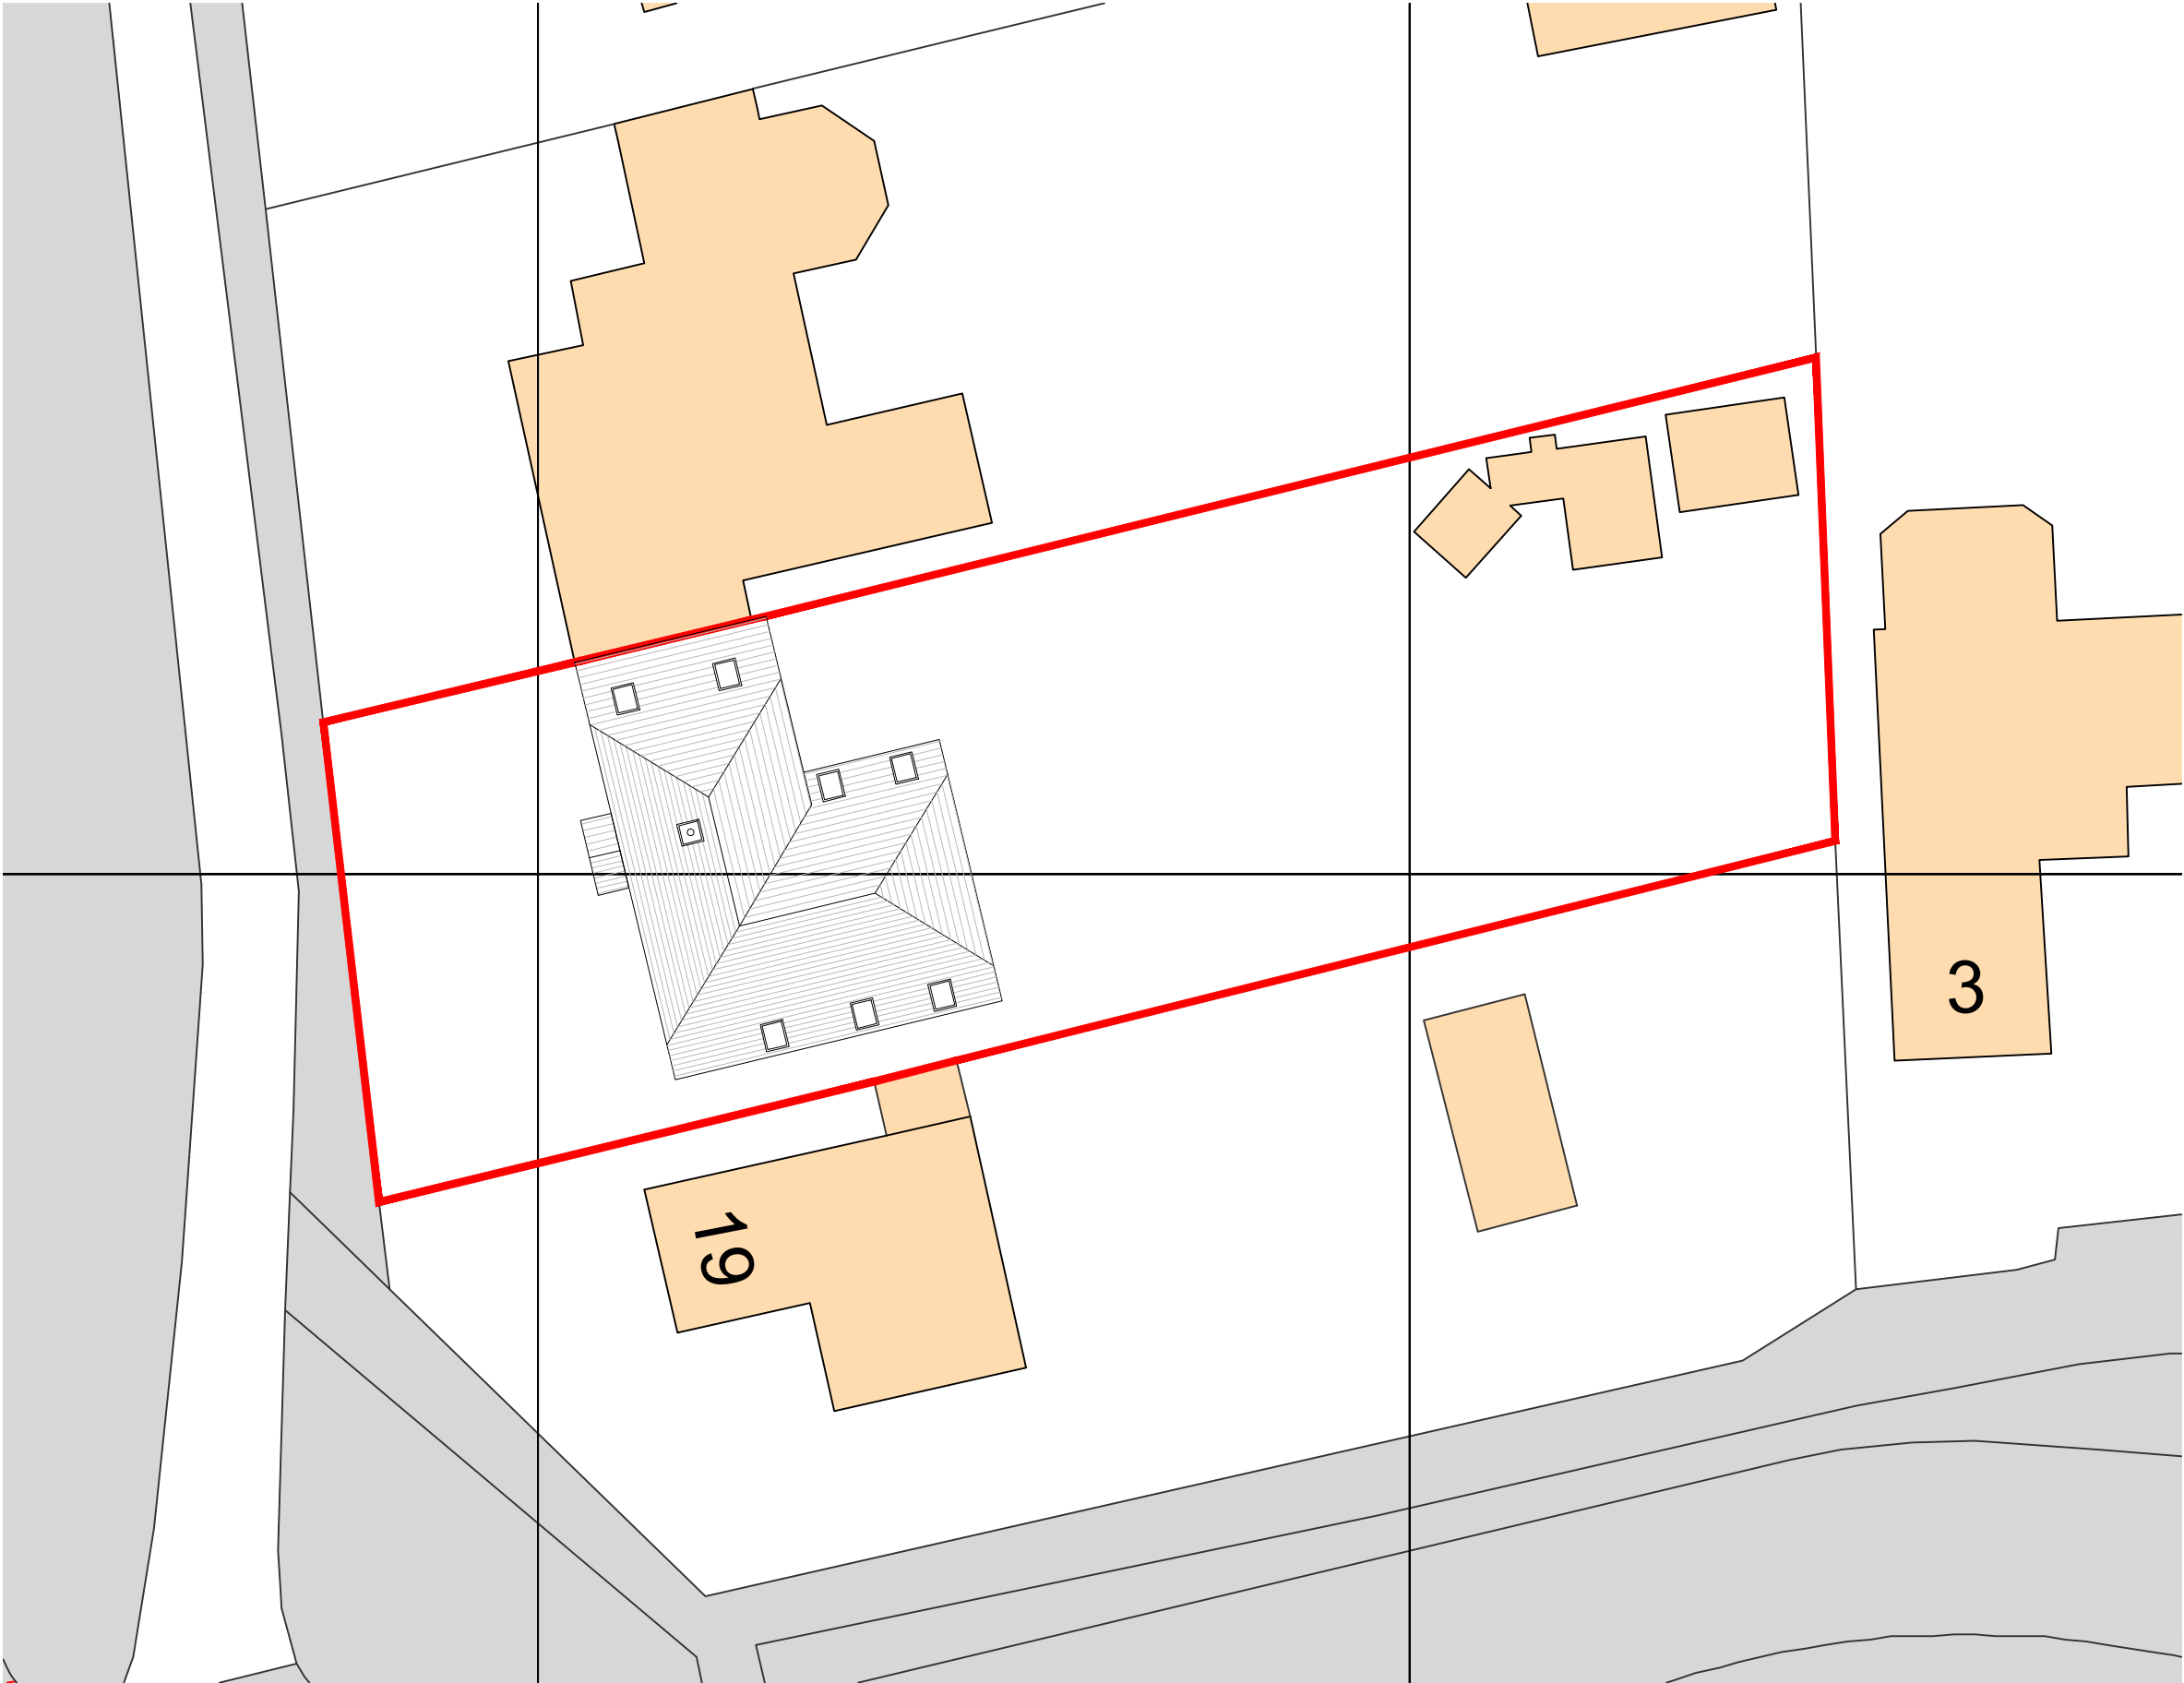

Block Plan 1:200 @ A3


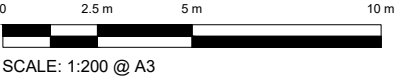


All dimensions are to be checked on site before work commences.
Figured dimensions to be taken in preference to scaled dimensions.
If in doubt please ask.
© Copyright reserved.

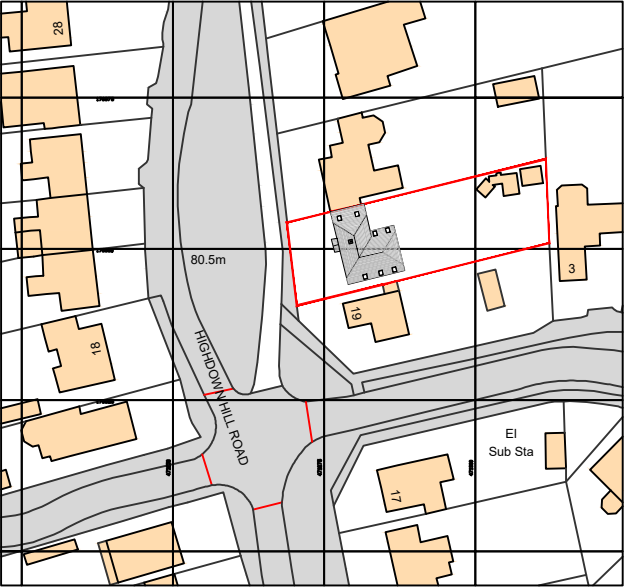

Ordnance Survey, (c) Crown Copyright 2017. All rights reserved. Licence number 100022432

Location Plan 1:1250 @ A3

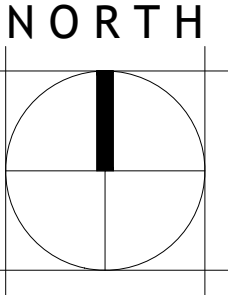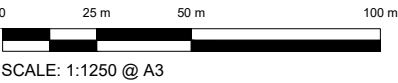

P1	Planning Issue	14/11/17	CM
Rev	Notes	Date	Initial
Status		PLANNING	
robert rigby architects  42 Portman Road, Reading, Berks RG30 1EA Telephone: 0118 95770 10 Fax: 0118 95770 19 E-Mail: enquiries@rigbyarchitects.com			
Project: Alterations to 21 Highdown Hill Road 21 Highdown Hill Road Reading Berks RG4 8QR			
Client MR A HEAD			
Drawing Title: EXISTING BLOCK PLAN & LOCATION PLAN			
Scale: AS NOTED		Dwg. No.: 1712-110	Rev.: P1
Drawn by: CM			
Date: AUG 2017			