


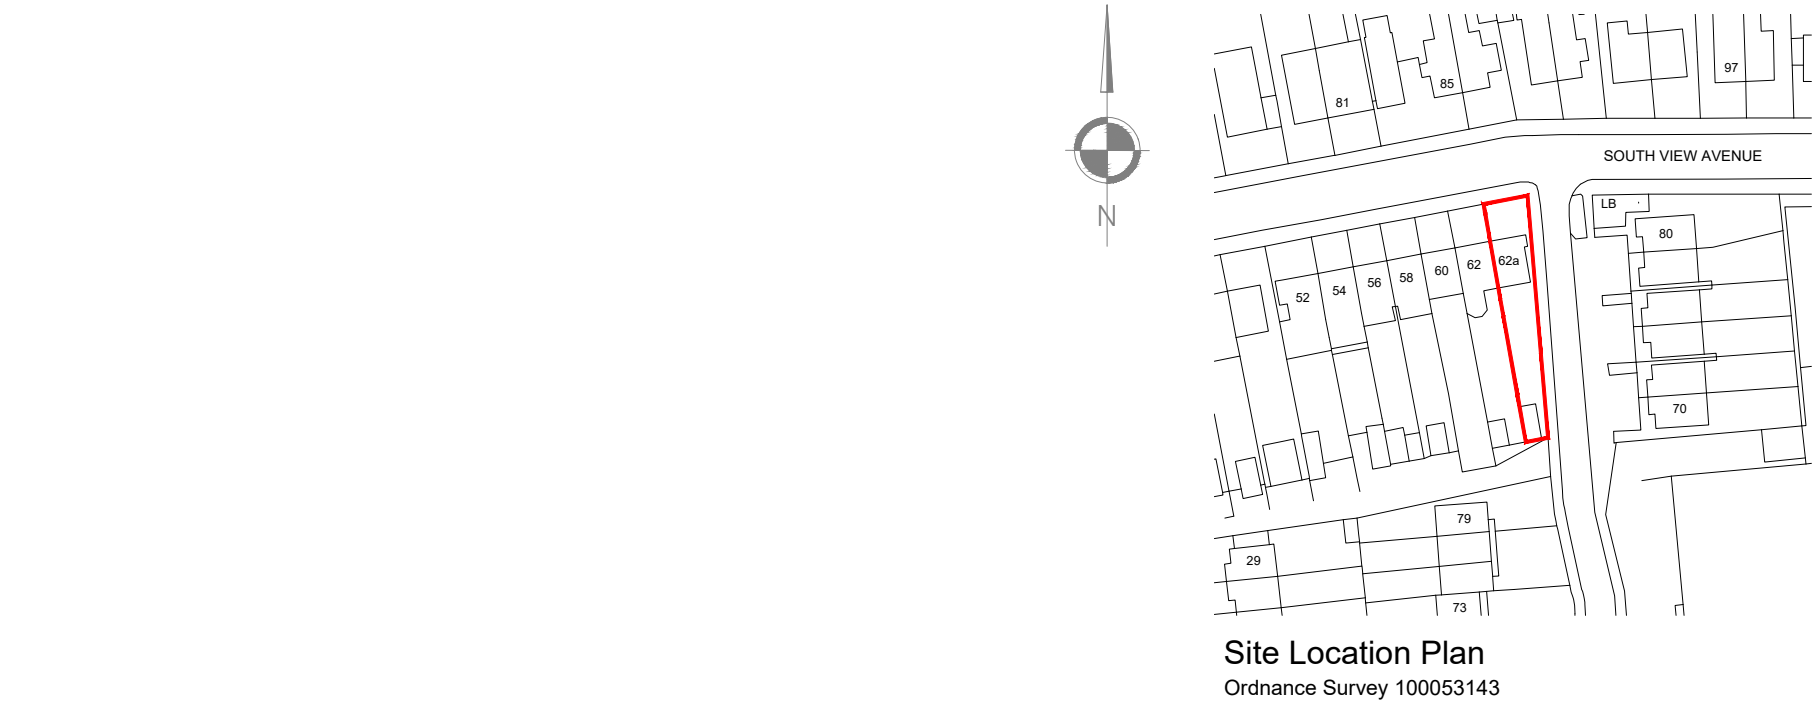

Site Location Plan
Ordnance Survey 100053143

NOTES		ORIGINAL A3
NOTE: Site boundary information taken from OS Data and does not necessarily indicate legal title deed information.		
CLIENT NAME		
Mr Sean Sutton		
COUNTRY		
United Kingdom		
DISCIPLINE CODE	DISCIPLINE DESCRIPTION	
A	Design	

0m102030405060708090100m

1:1250

CONSULTANT

fryerplanning

W:

T:

E:

A:

www.fryerplanning.co.uk

01256 229648 M: 07935 947897

lee@fryerplanning.co.uk

112 Rockbourne Road, Sherfield On Loddon, Hook, RG27 0SR

FRYER PLANNING ACCEPT NO RESPONSIBILITY FOR ANY COSTS, LOSSES, CLAIMS HOWSOEVER ARISING FROM THESE DRAWINGS, SPECIFICATIONS AND RELATED DOCUMENTS UNLESS THERE IS FULL COMPLIANCE WITH THE CLIENT AND ANY AUTHORISED USER (APPOINTED BUILDER) OF THE FOLLOWING:

1. ALL BOUNDARIES, DIMENSIONS AND LEVELS ARE FOR GUIDANCE ONLY AND MUST BE CHECKED ON SITE BEFORE CONSTRUCTION AND ANY DISCREPANCIES ARE TO BE REPORTED TO THE PLANNER / DESIGNER.
2. FOR CONSTRUCTION PURPOSES, USE GIVEN DIMENSIONS ONLY AND DO NOT SCALE.
3. FOR THE PURPOSE OF COORDINATION, ALL RELEVANT PARTIES MUST CHECK THIS INFORMATION PRIOR TO IMPLEMENTATION AND REPORT ANY DISCREPANCIES TO THE DESIGNER.
4. SURVEY INFORMATION HAS BEEN TAKEN USING LASER MEASURER AND MAY BE OPEN TO MINOR TOLERANCES.
5. UNDERGROUND DRAINAGE SCHEME IS BASED ON LIMITED ON-SITE SURVEY INFORMATION AND FRYER PLANNING WILL NOT BE HELD RESPONSIBLE FOR ANY DESIGN OR CONSTRUCTION COSTS/IMPLICATIONS RESULTING IN INCORRECT INFORMATION.

DO NOT SCALE FROM THESE DRAWINGS UNLESS FOR PLANNING PURPOSES.
ALL DESIGN AND DRAWING INFORMATION BELONGS TO FRYER PLANNING. COPYRIGHT PROTECTED © FRYER PLANNING 2017

--

--

--

--

--

PROJECT				
62a South View Avenue, Reading, RG4 5AJ				
DRAWING				
Site Location Plan				
SCALE	PAPER SIZE	DATE	DRAWN	CHECKED
1:1250 @ A3	A3	28.10.18	LFF	LFF
CONSULTANT PROJECT No	DRAWING No		STATUS	REV
554	099		PL	-