


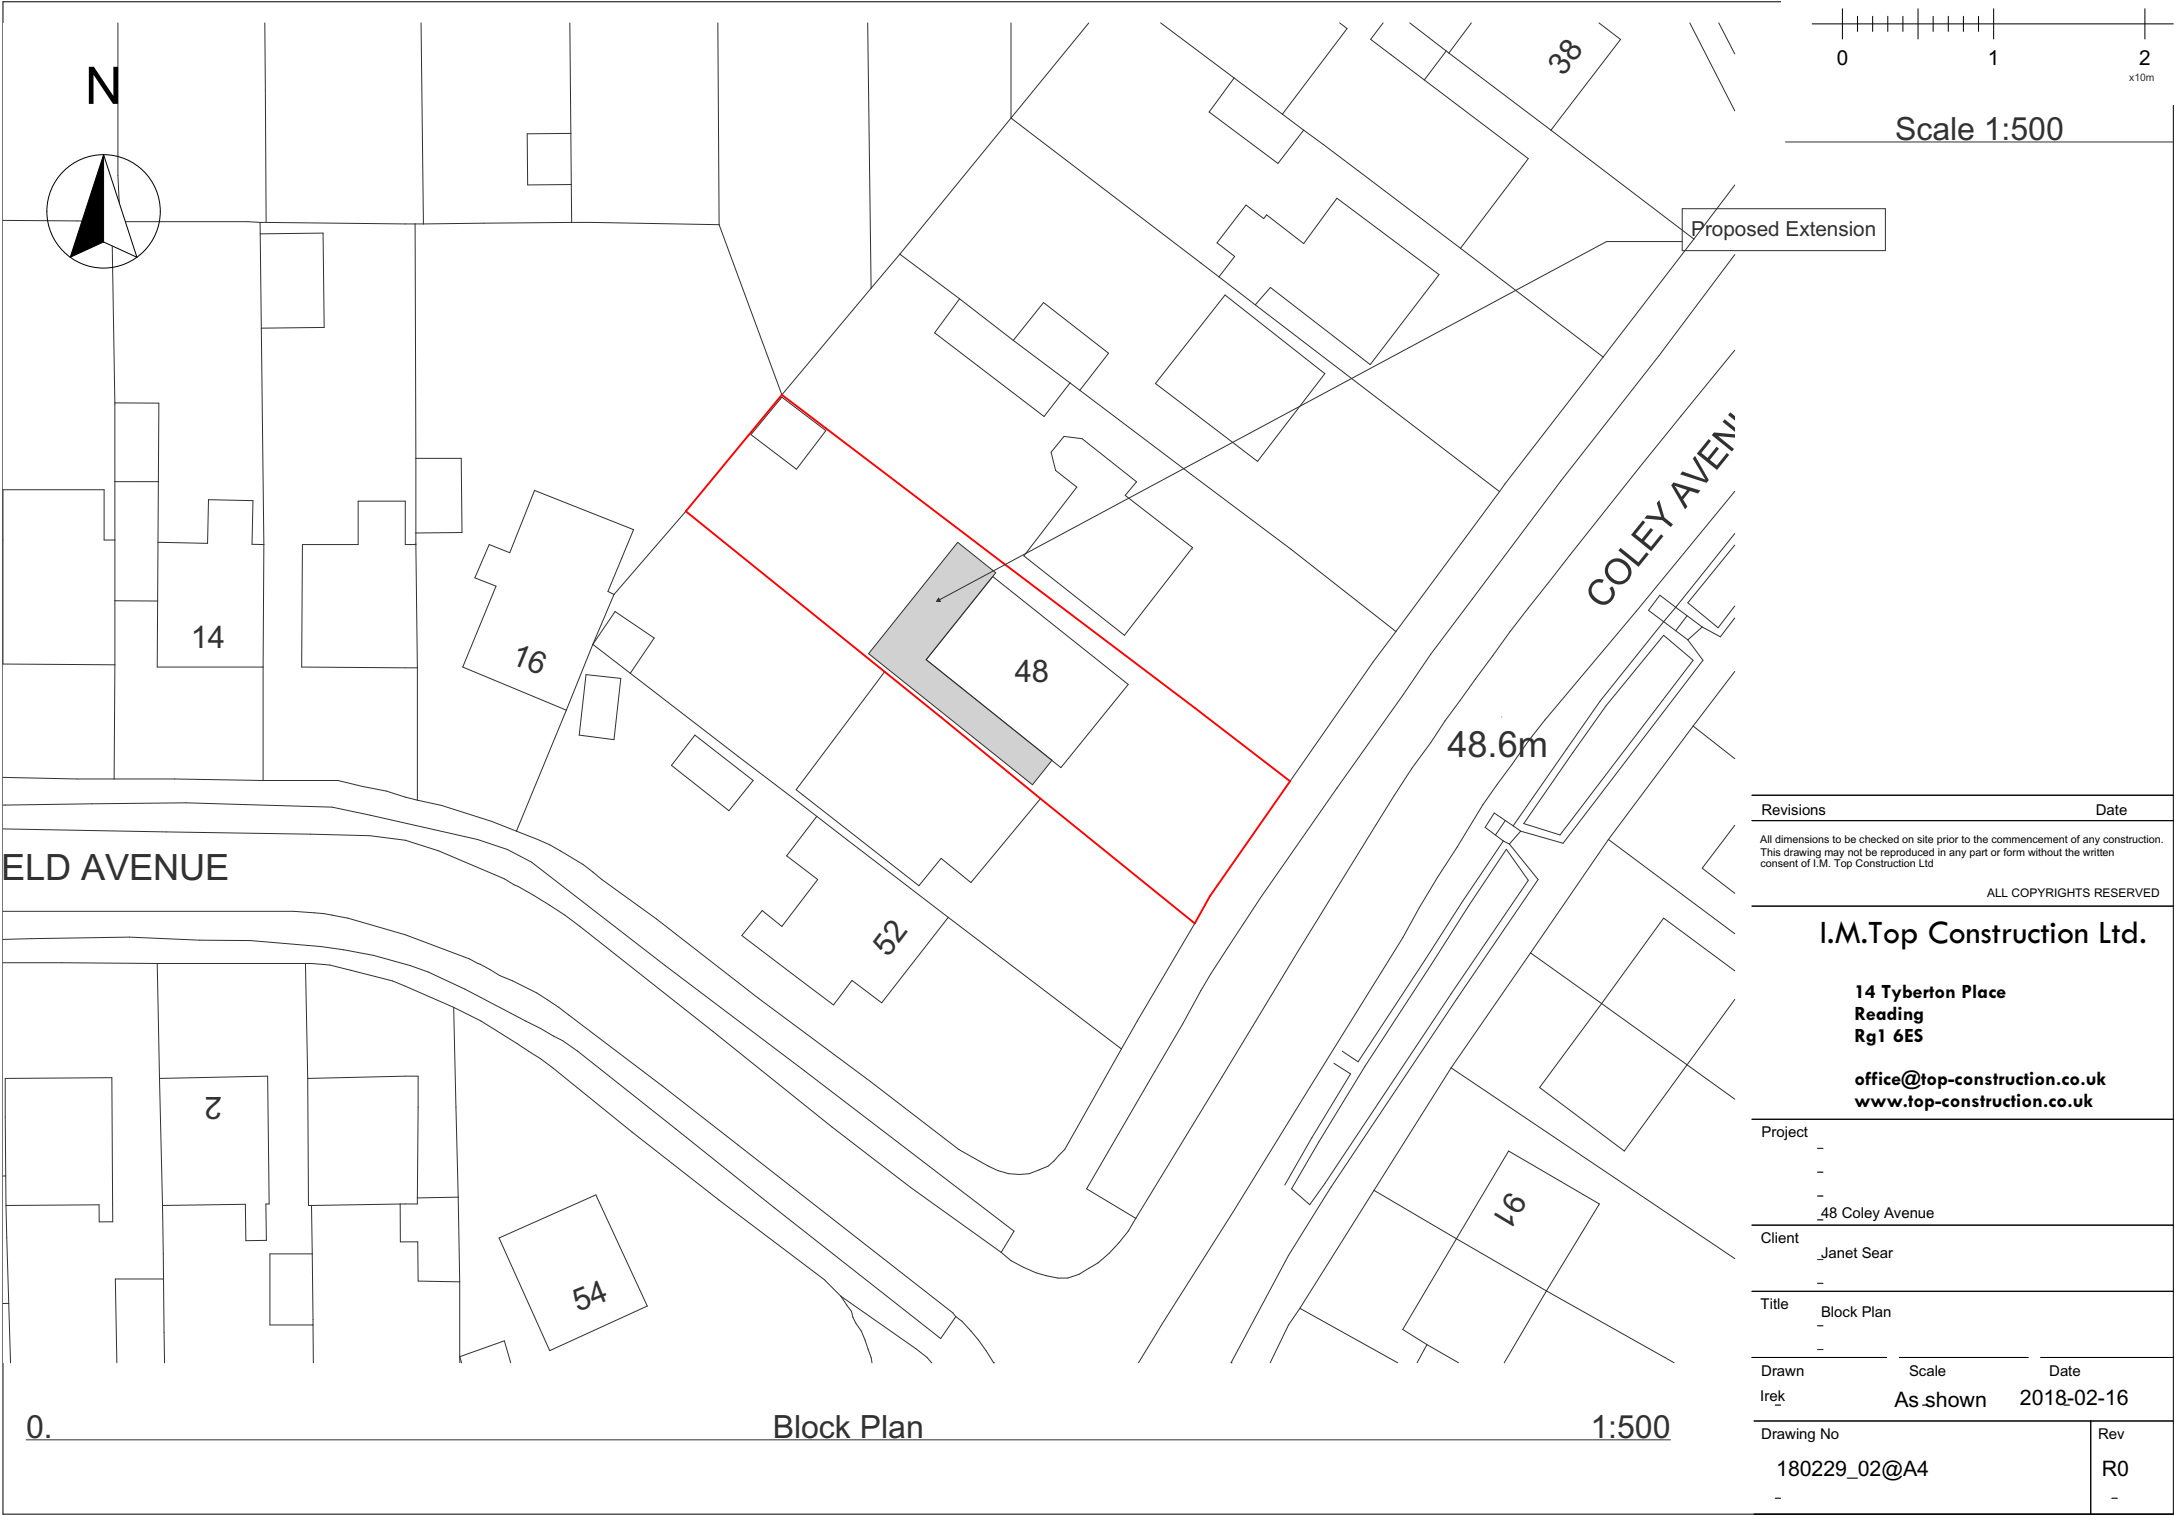

Revisions	Date
-----------	------

All dimensions to be checked on site prior to the commencement of any construction.
This drawing may not be reproduced in any part or form without the written consent of I.M. Top Construction Ltd

ALL COPYRIGHTS RESERVED

I.M.Top Construction Ltd.

14 Tyberton Place
Reading
Rg1 6ES

office@top-construction.co.uk
www.top-construction.co.uk

Project	-
-	-
-	-
-	48 Coley Avenue

Client	Janet Sear
-	-

Title	Block Plan
-	-

Drawn	Scale	Date
Irek	As shown	2018-02-16

Drawing No	Rev
180229_02@A4	R0
-	-