


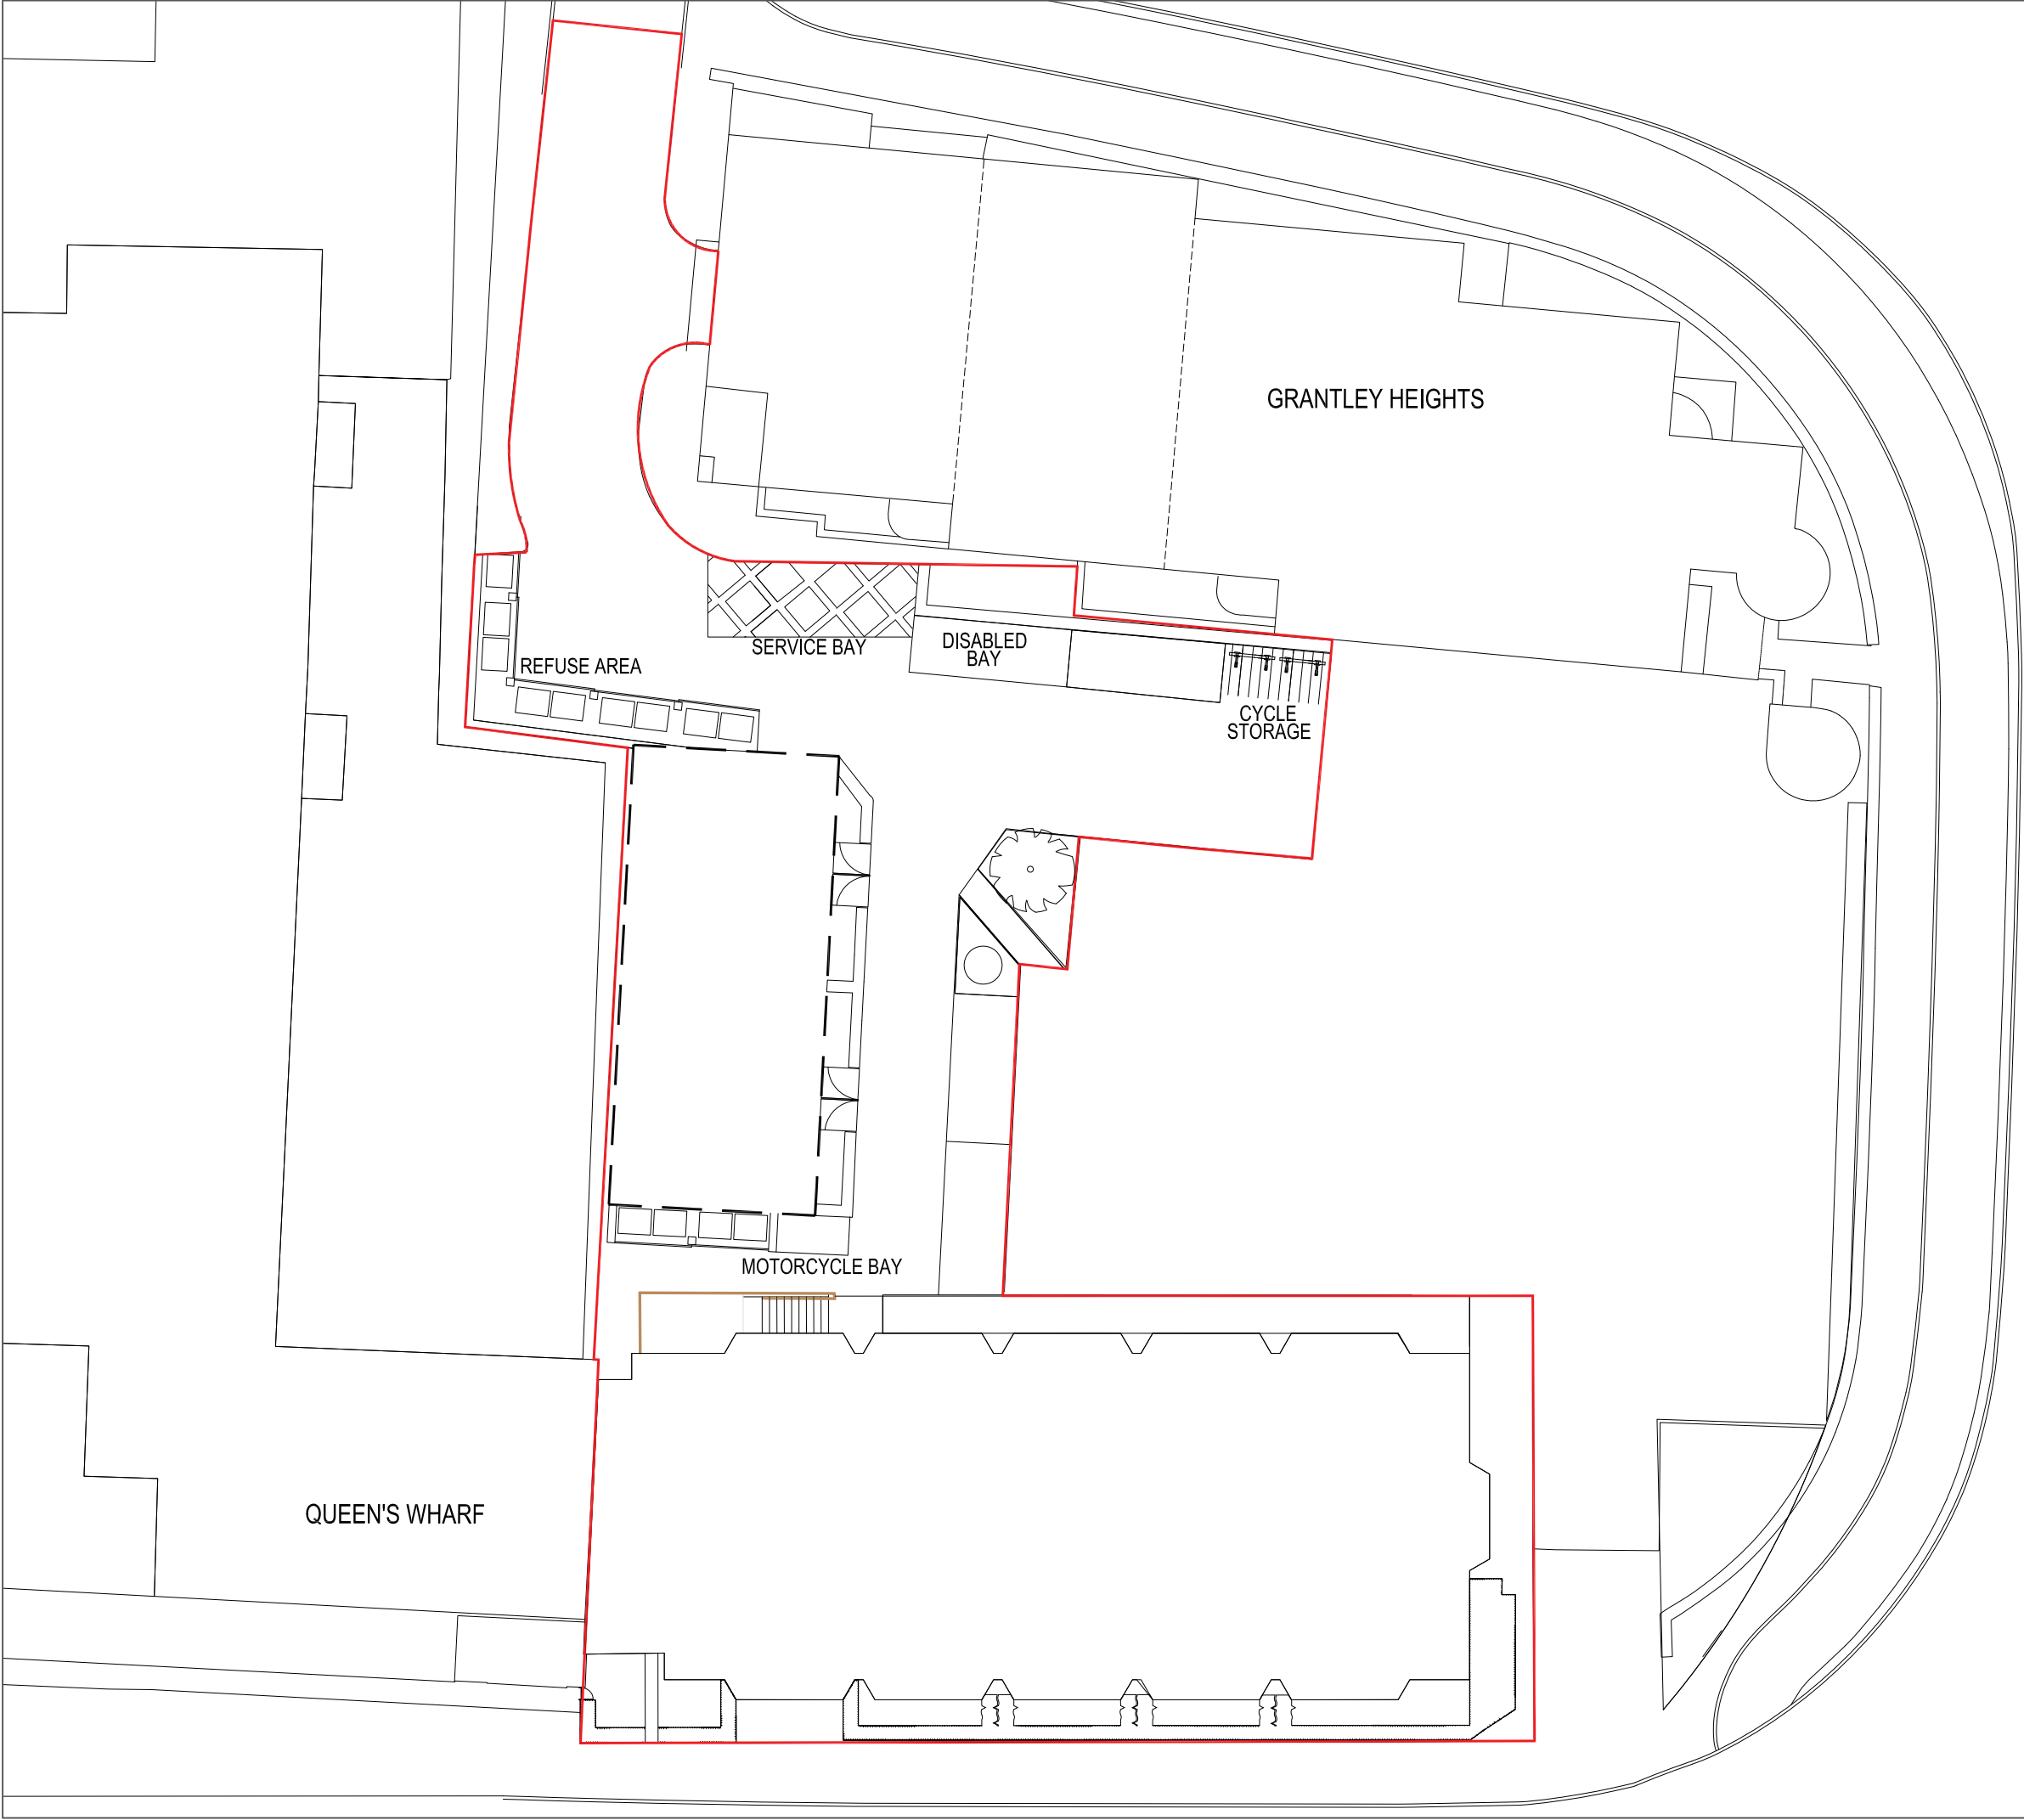

© This drawing is the copyright of Wilder Associates Ltd. All dimensions are to be verified on site. Do not scale from this drawing. Wilder Associates accept no liability for any expense, loss, or damage, regardless of its nature, where variations to the details of this drawing have been made without prior written consent from the signatory office of the company.

NOTES

CLIENT APPROVAL			
A - APPROVED			
B - APPROVED WITH COMMENTS			
C - DO NOT USE			
CLIENT			
Royal Heights Ltd			
PROJECT			
Clarendon House, Reading			
DRAWING TITLE			
Phase 1 Parking Allocation			
STATUS			
PURPOSE OF ISSUE			
DRAWING NUMBER			
REV			
DRAWN BY		CHECKED BY	
LH		PW	
DATE		24/04/18	
SCALES @ A1		PROJECT NUMBER	
1:250		1582	
wilder associates			
URBAN & ENVIRONMENTAL LAND PLANNING			
2nd Floor, Block A, Blenheim House		T: 01235 380333	
50 York Road, London, SE1 7YD		W: www.wilderassociates.com	
E: enquiry@wilderassociates.com			