


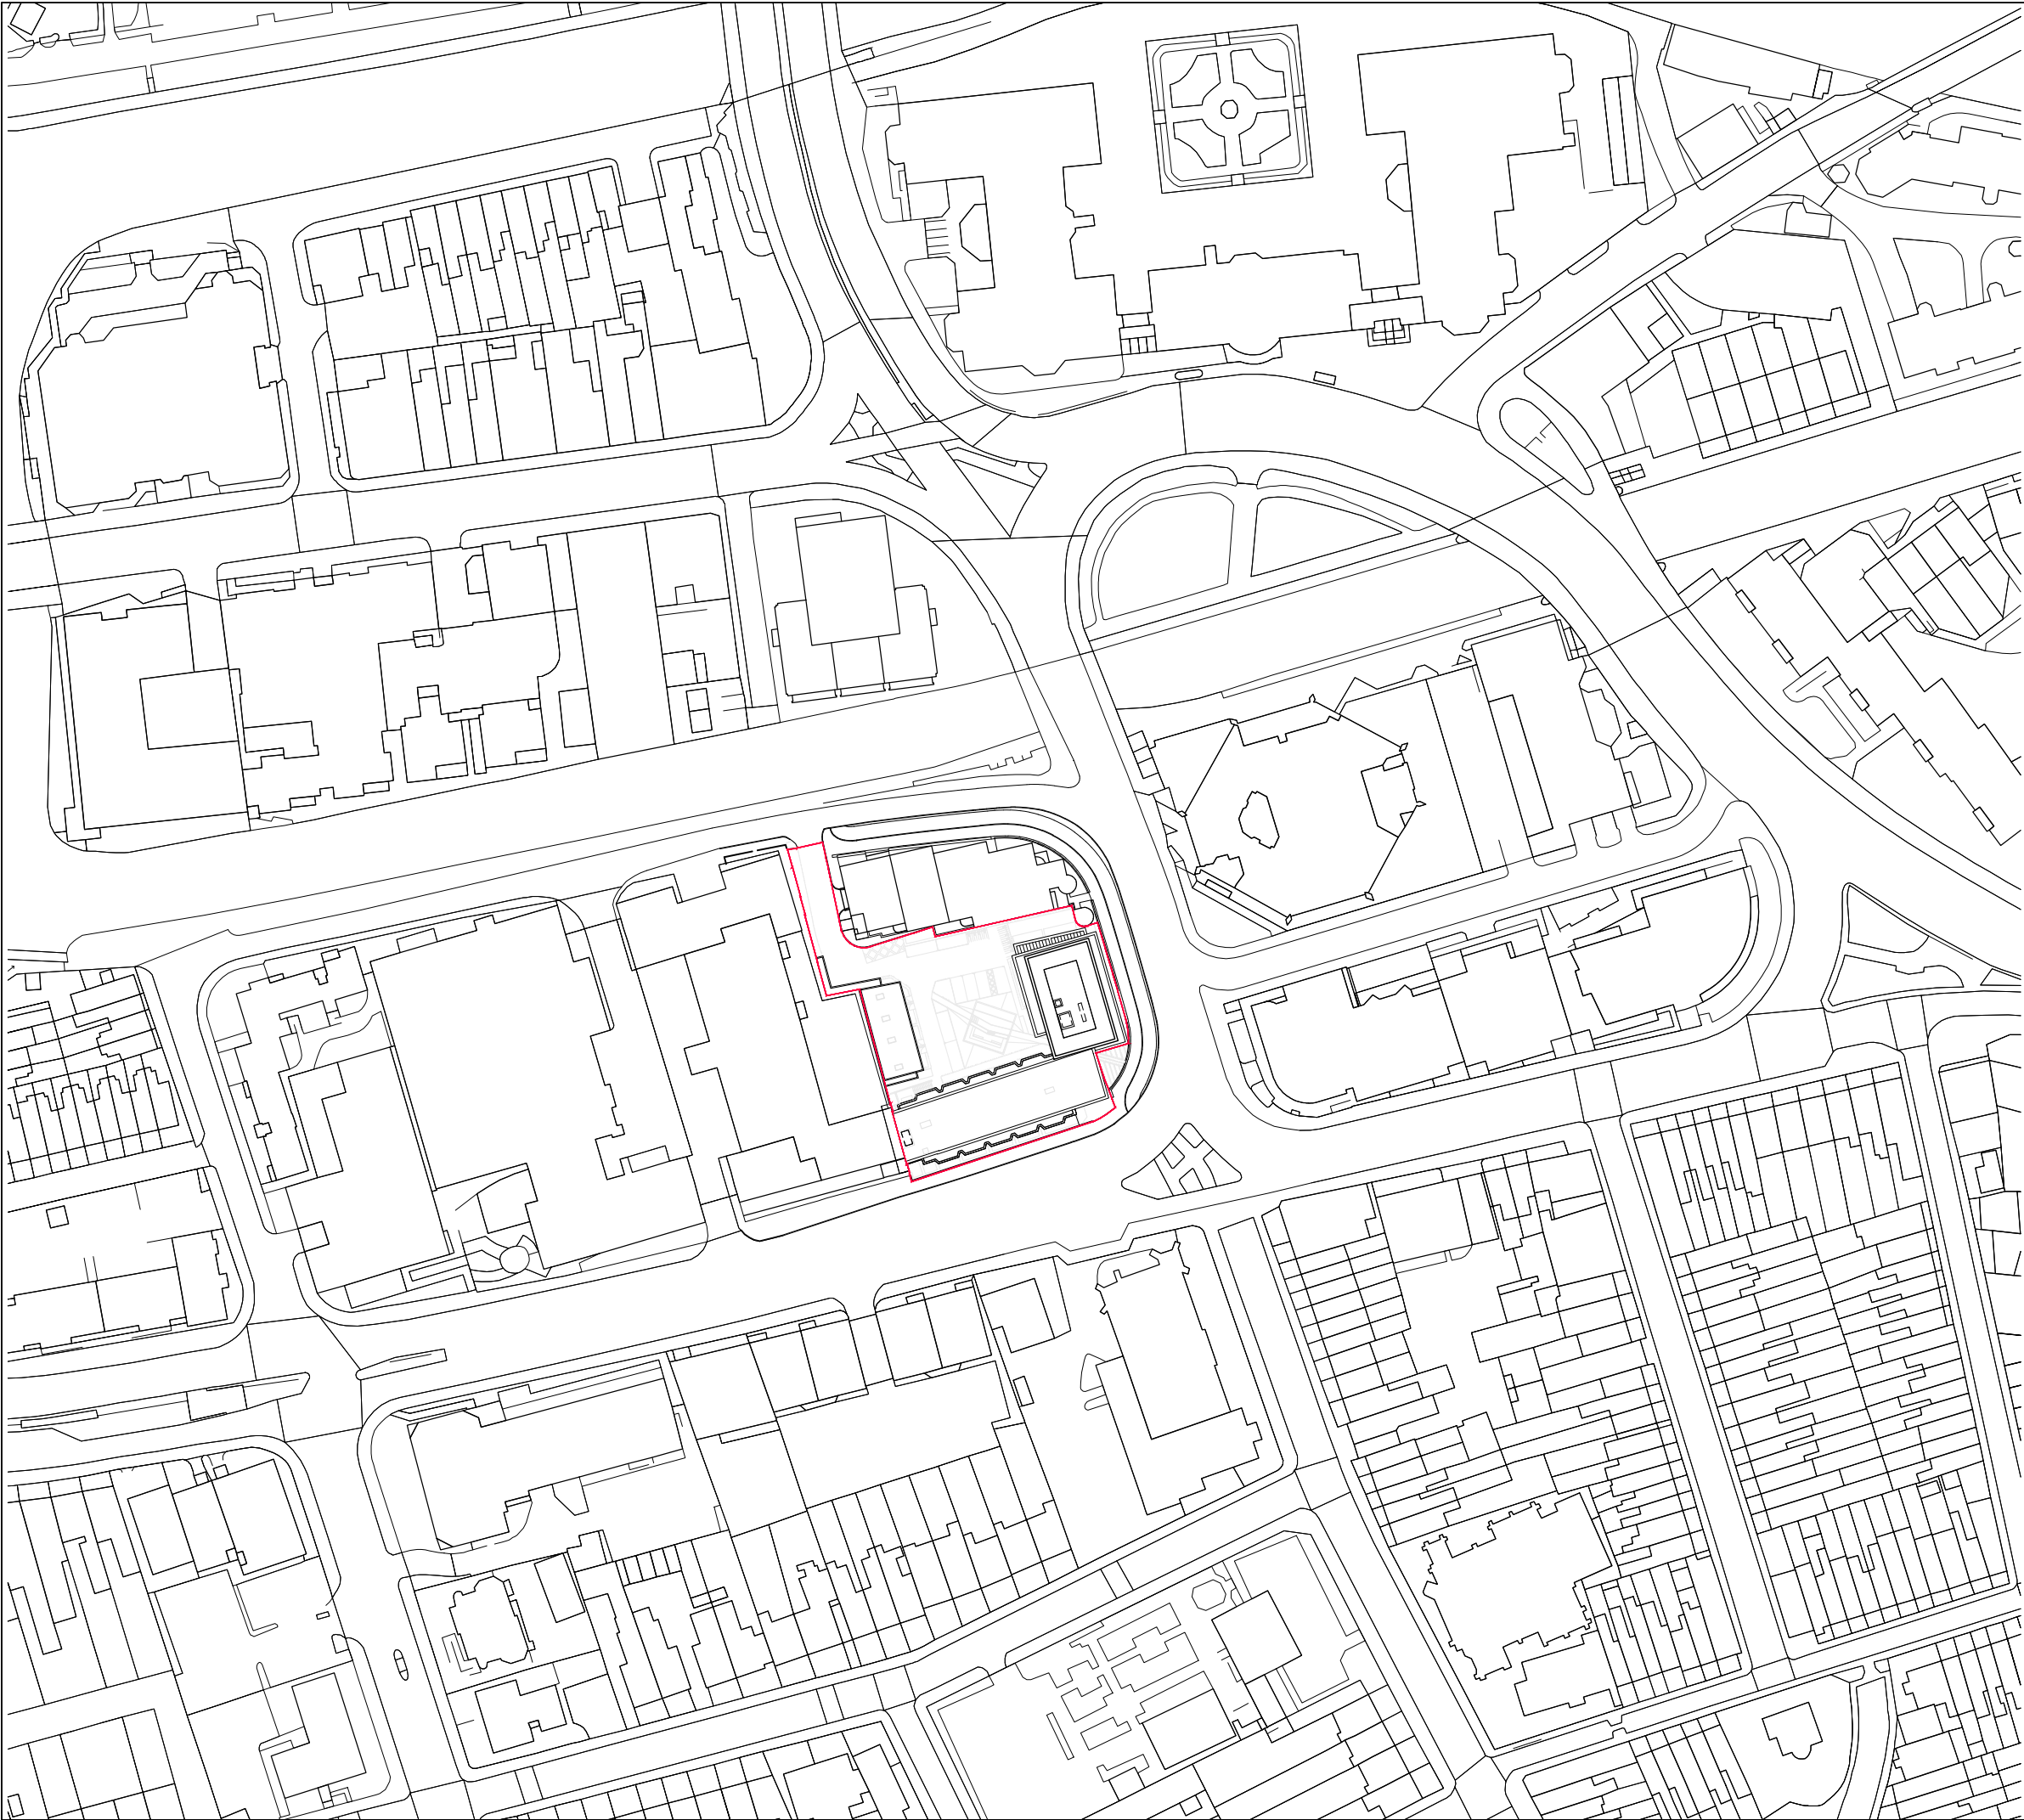

FOR PLANNING
© EAA - EMRE AROLAT ARCHITECTURE

DO NOT SCALE FROM THIS DRAWING. VERIFY ALL DIMENSIONS ON SITE. DRAWING SHOULD BE READ IN CONJUNCTION WITH INFORMATION FROM ALL OTHER DESIGN CONSULTANTS AND CONTRACTORS. ALL DRAWINGS IN DIGITAL FORMAT ARE FOR REFERENCE ONLY. PAPER COPIES ARE AVAILABLE ON REQUEST.



59-75 QUEEN'S ROAD READING
RG1 4BN

NO	DATE	BY	REVISION
DRAWING TITLE			
SITE LOCATION PLAN			
PROJECT NAME			
ROYAL HEIGHTS			
 EMRE AROLAT ARCHITECTURE NEW YORK-LONDON-ISTANBUL		40 BOWLING GREEN LANE, LONDON UK EC1R ONE T.020 7415 7235-36-37 london@emrearolat.com - www.emrearolat.com	
CLIENT			
READING HEIGHTS LIMITED			
PROJECT NO 220	DRAWN PB	ISSUE DATE 11.05.2018	
	CHECKED AZ	SCALE 1/1250@A3	
BLOCK BC	STAGE P	DRAWING NO 21-01	REVISION -