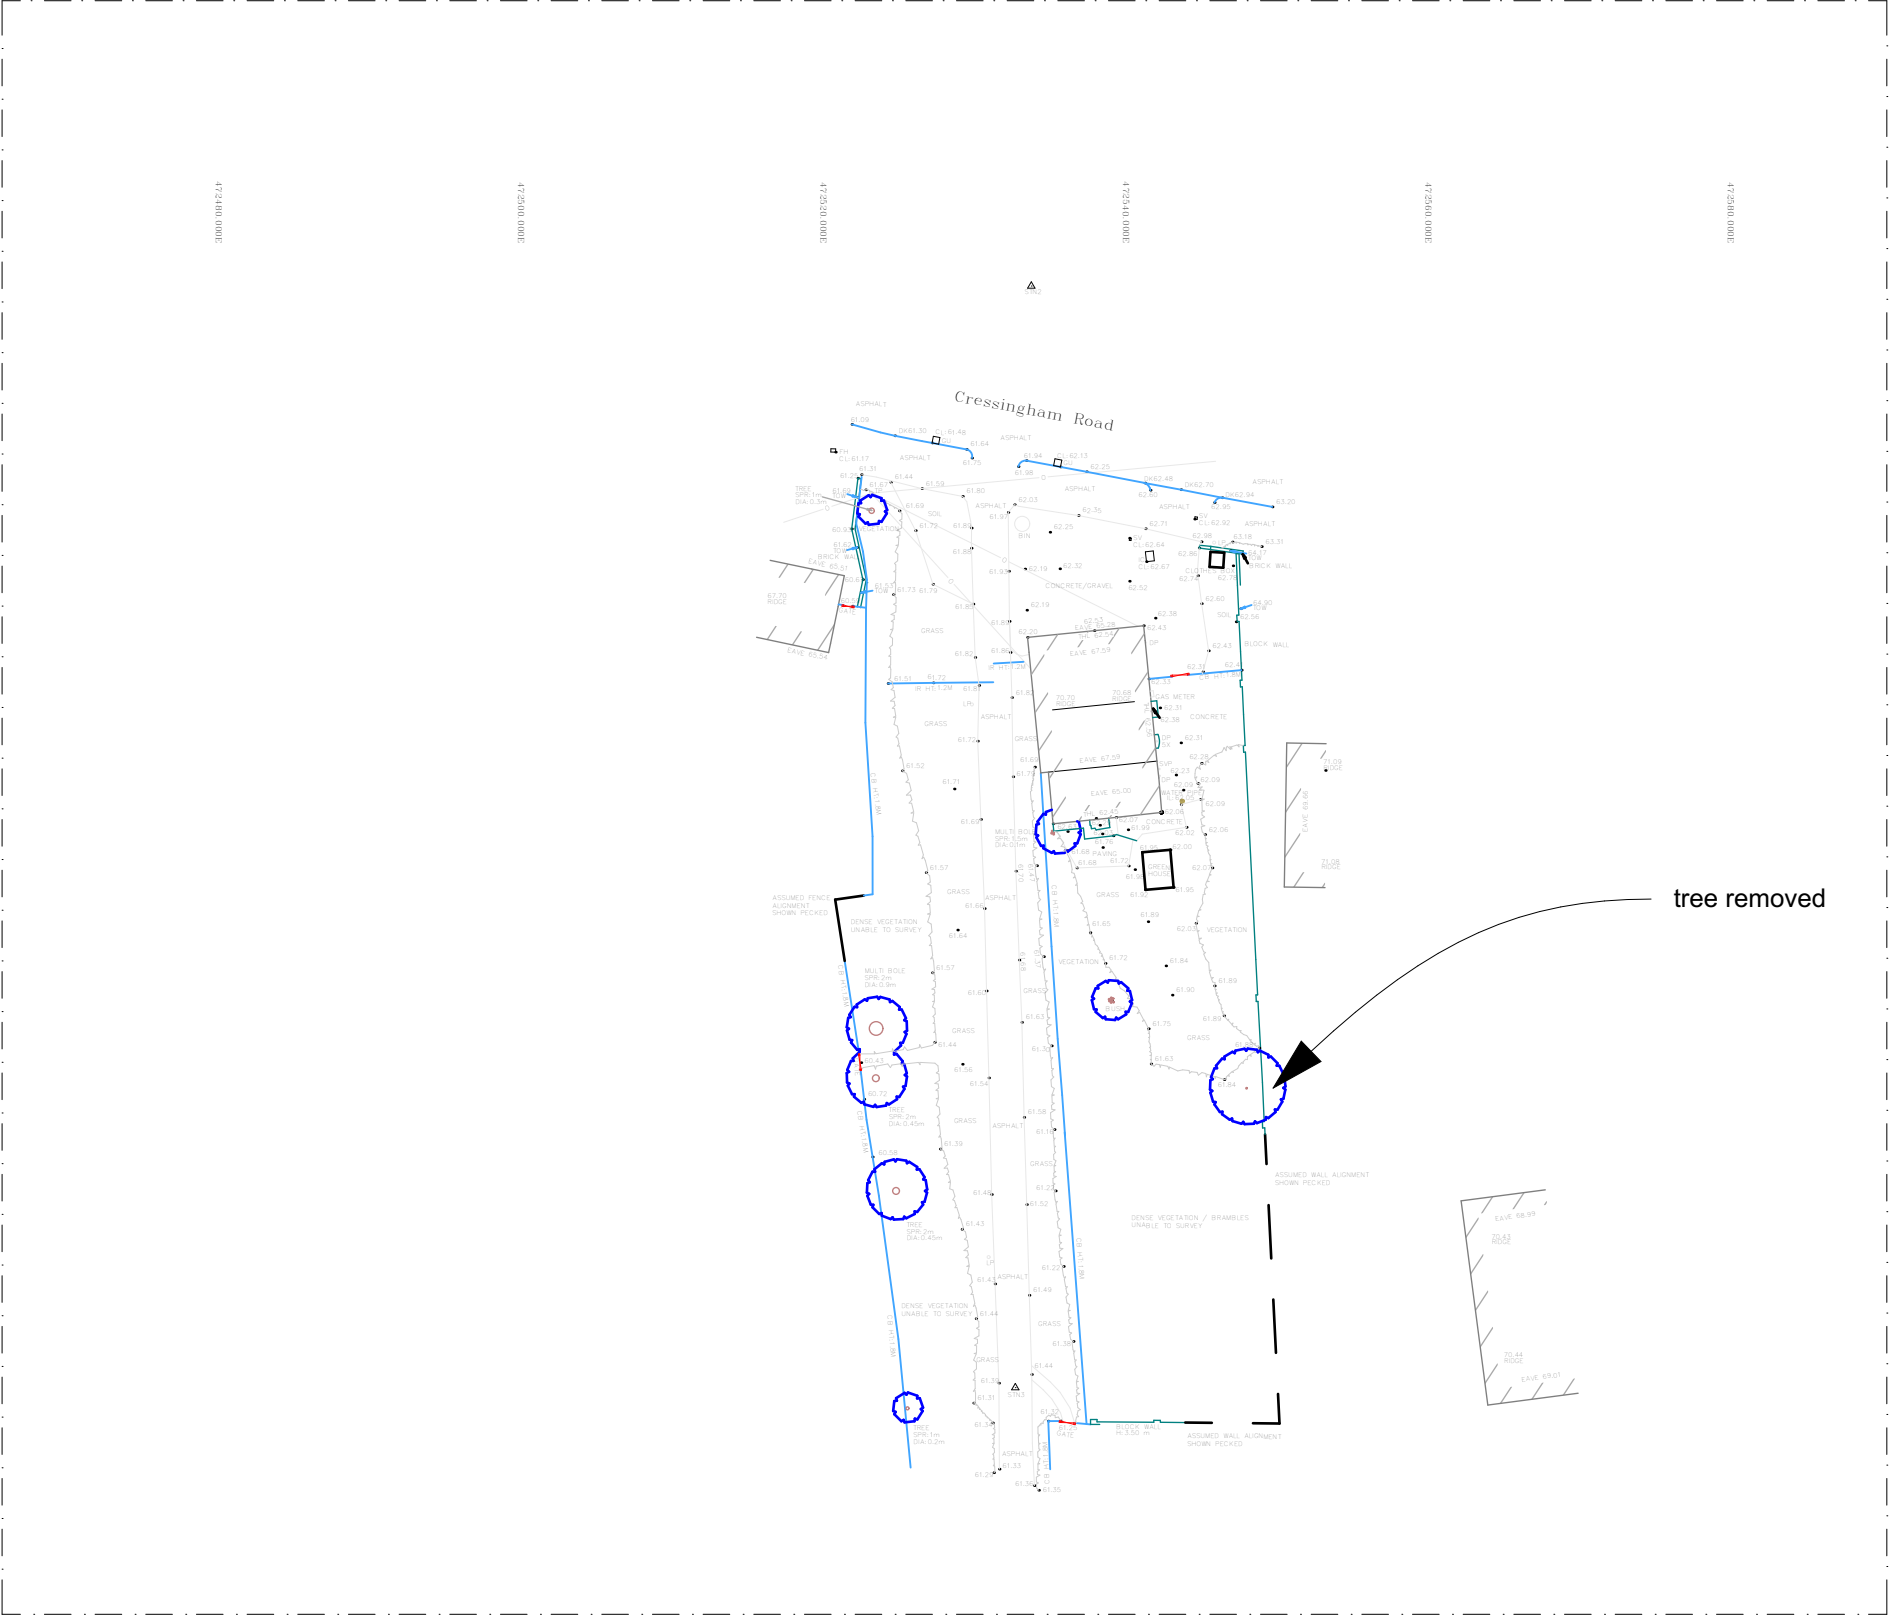


© This drawing remains the property of The Keen Partnership and shall not be copied without prior written consent.

All dimensions to be checked on site and any discrepancies to be reported before work commences.

Notes:

Plot Area: **798.14 m²**

Existing Building: **90.43 m²**

Proposed Foot Prints:

Plot A: **123.8 m²**

Plot B: **94.83 m²**

Total: **218.43 m²**

1:500

0 5 10 25 20 25 m

Rev	Description	By	Date
-----	-------------	----	------

THE KEEN PARTNERSHIP
The Courtyard
Edinburgh Road
Reading RG30 2UA
Tel: 0118 9510 855
Fax: 0118 9510 866
chris@keenpartnership.co.uk
www.keenpartnership.co.uk

cabe
chartered association
of building engineers

RICS

COLEGIO DE INGENIEROS DE VENEZUELA

Colegio de Arquitectos de Venezuela

Client:

Mr. Kularia

Job Title:

**85 Cressingham Road, Reading
, RG2 7RX**

Drawing Title:

Topographic Survey

Drawing Date: 18-04-2018	Status: PLANNING DRAWINGS		
Issue Date: 03/05/2018	Drawn By: KB	Scale: 1:500@A3	
Job No: 8730	Drawing No: PL-02	Rev:	