



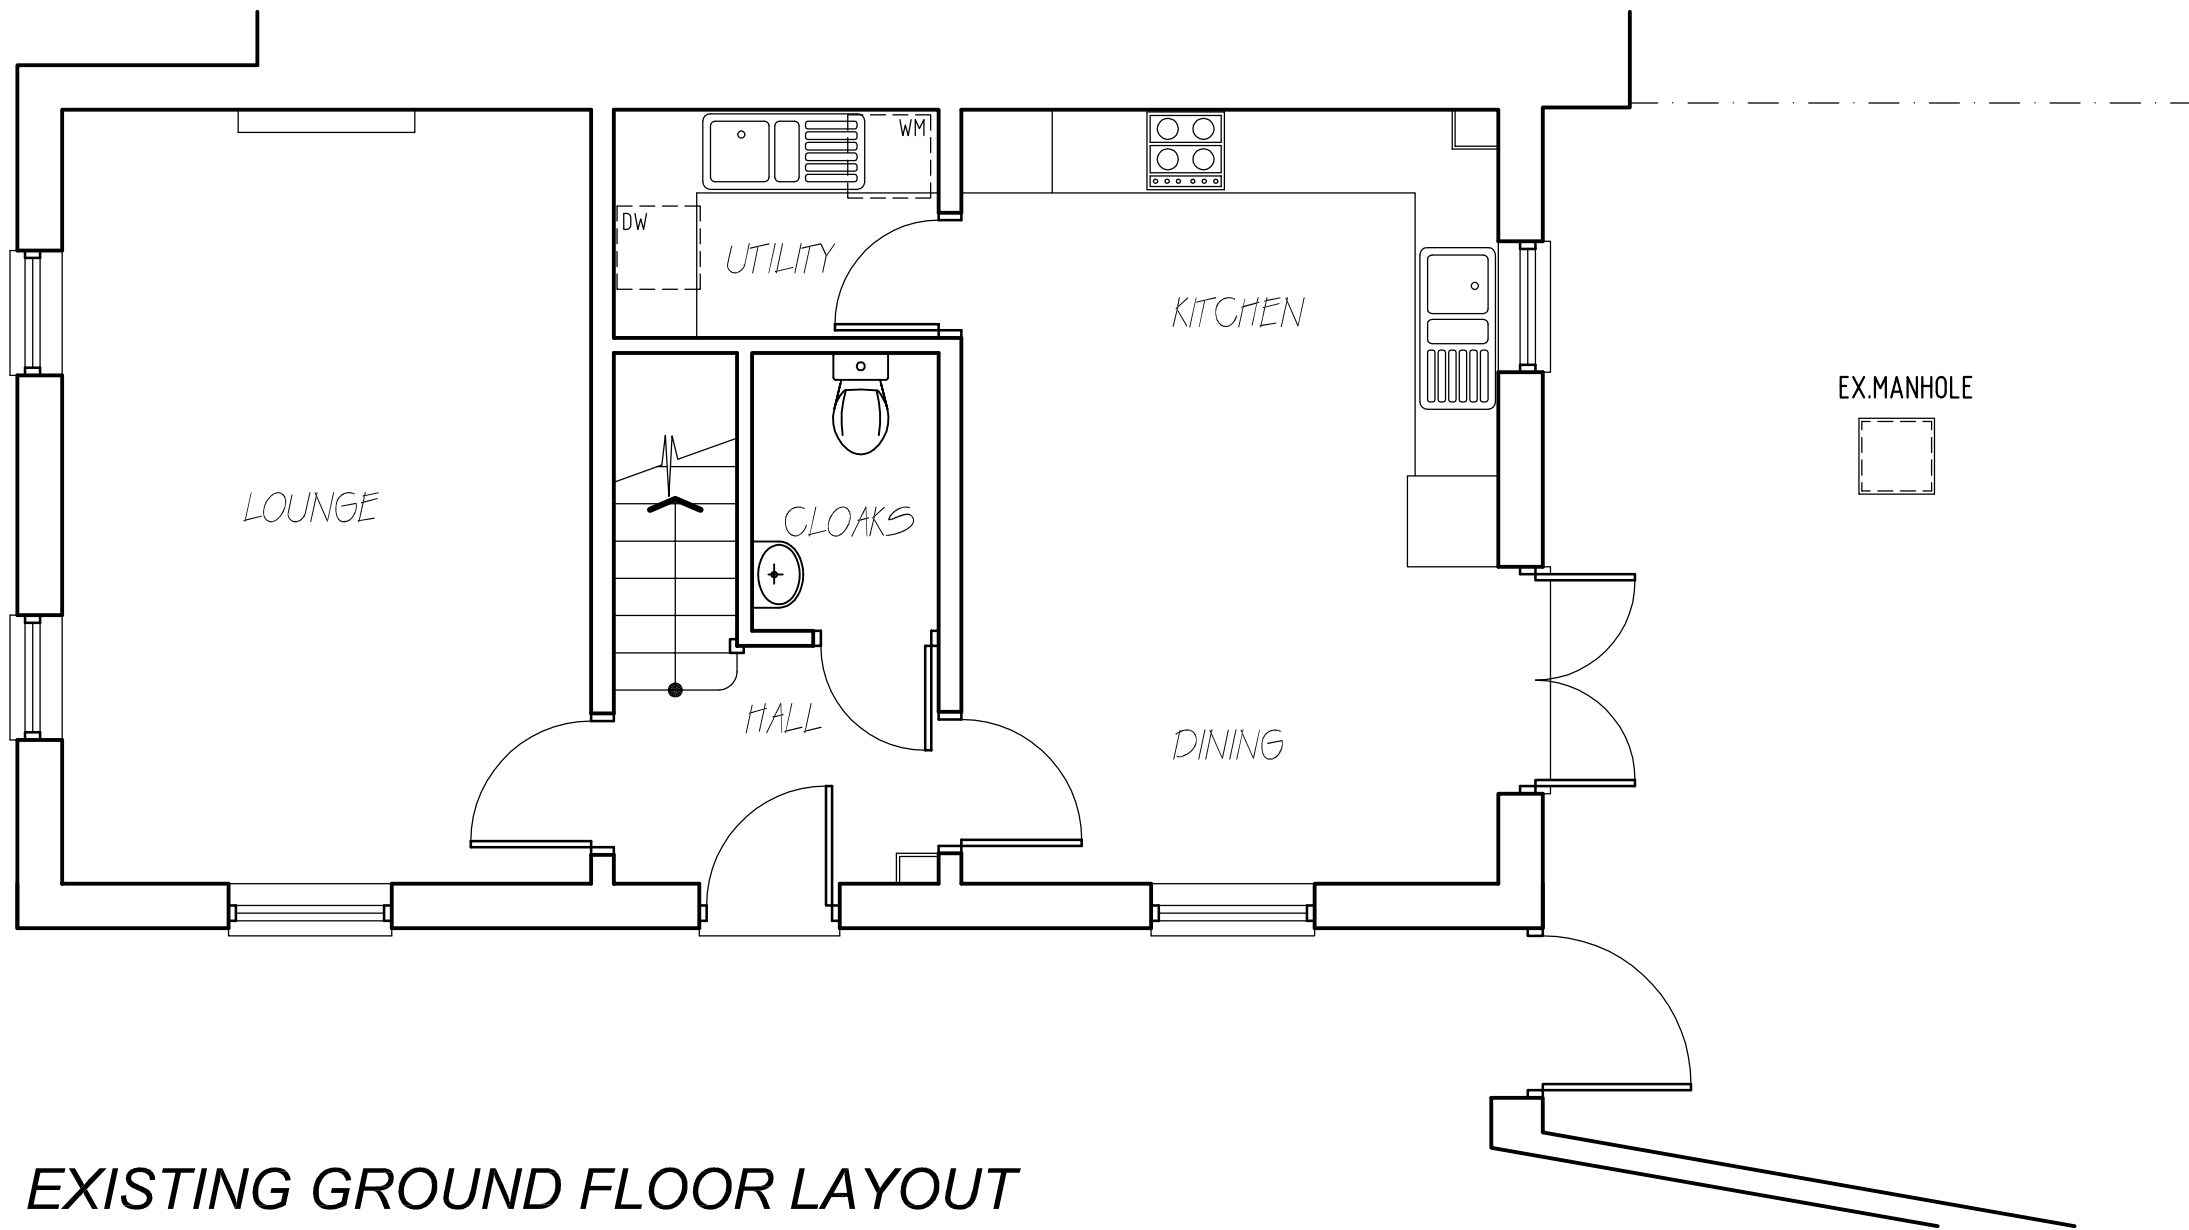

NOTE
ALL MATERIALS INTENDED TO BE USED ON
NEW EXTENSION ARE TO MATCH EXISTING.
THIS DRAWING HAS BEEN PREPARED WITHOUT
THE BENEFIT OF AN ACCURATE SITE SURVEY
ALL KITCHEN/BATHROOM FITTINGS AND LAYOUTS
ARE INDICATIVE ONLY

EXISTING GROUND FLOOR LAYOUT

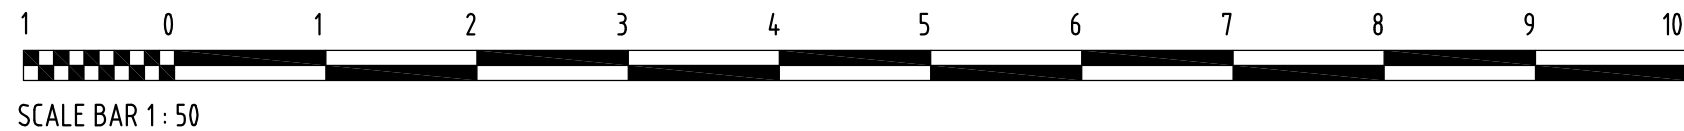

RICHARD FENN DESIGNS LIMITED
11 HARRIER CLOSE, WOODLEY,
READING, BERKSHIRE. RG5 4PE.
Telephone READING (0118) 9691684
E-Mail : architect@ntlworld.com

PROPOSED SINGLE STOREY REAR/SIDE EXTENSION TO
5 ST.BENETS WAY, EMMER GREEN, READING, BERKSHIRE
for MR STEPHEN EVANS and Ms SARAH BRITTEN

EXISTING GROUND FLOOR LAYOUT

DATE	SCALE
MARCH 12th 2018	1 : 50
DRAWING No. SE20	REVISION