


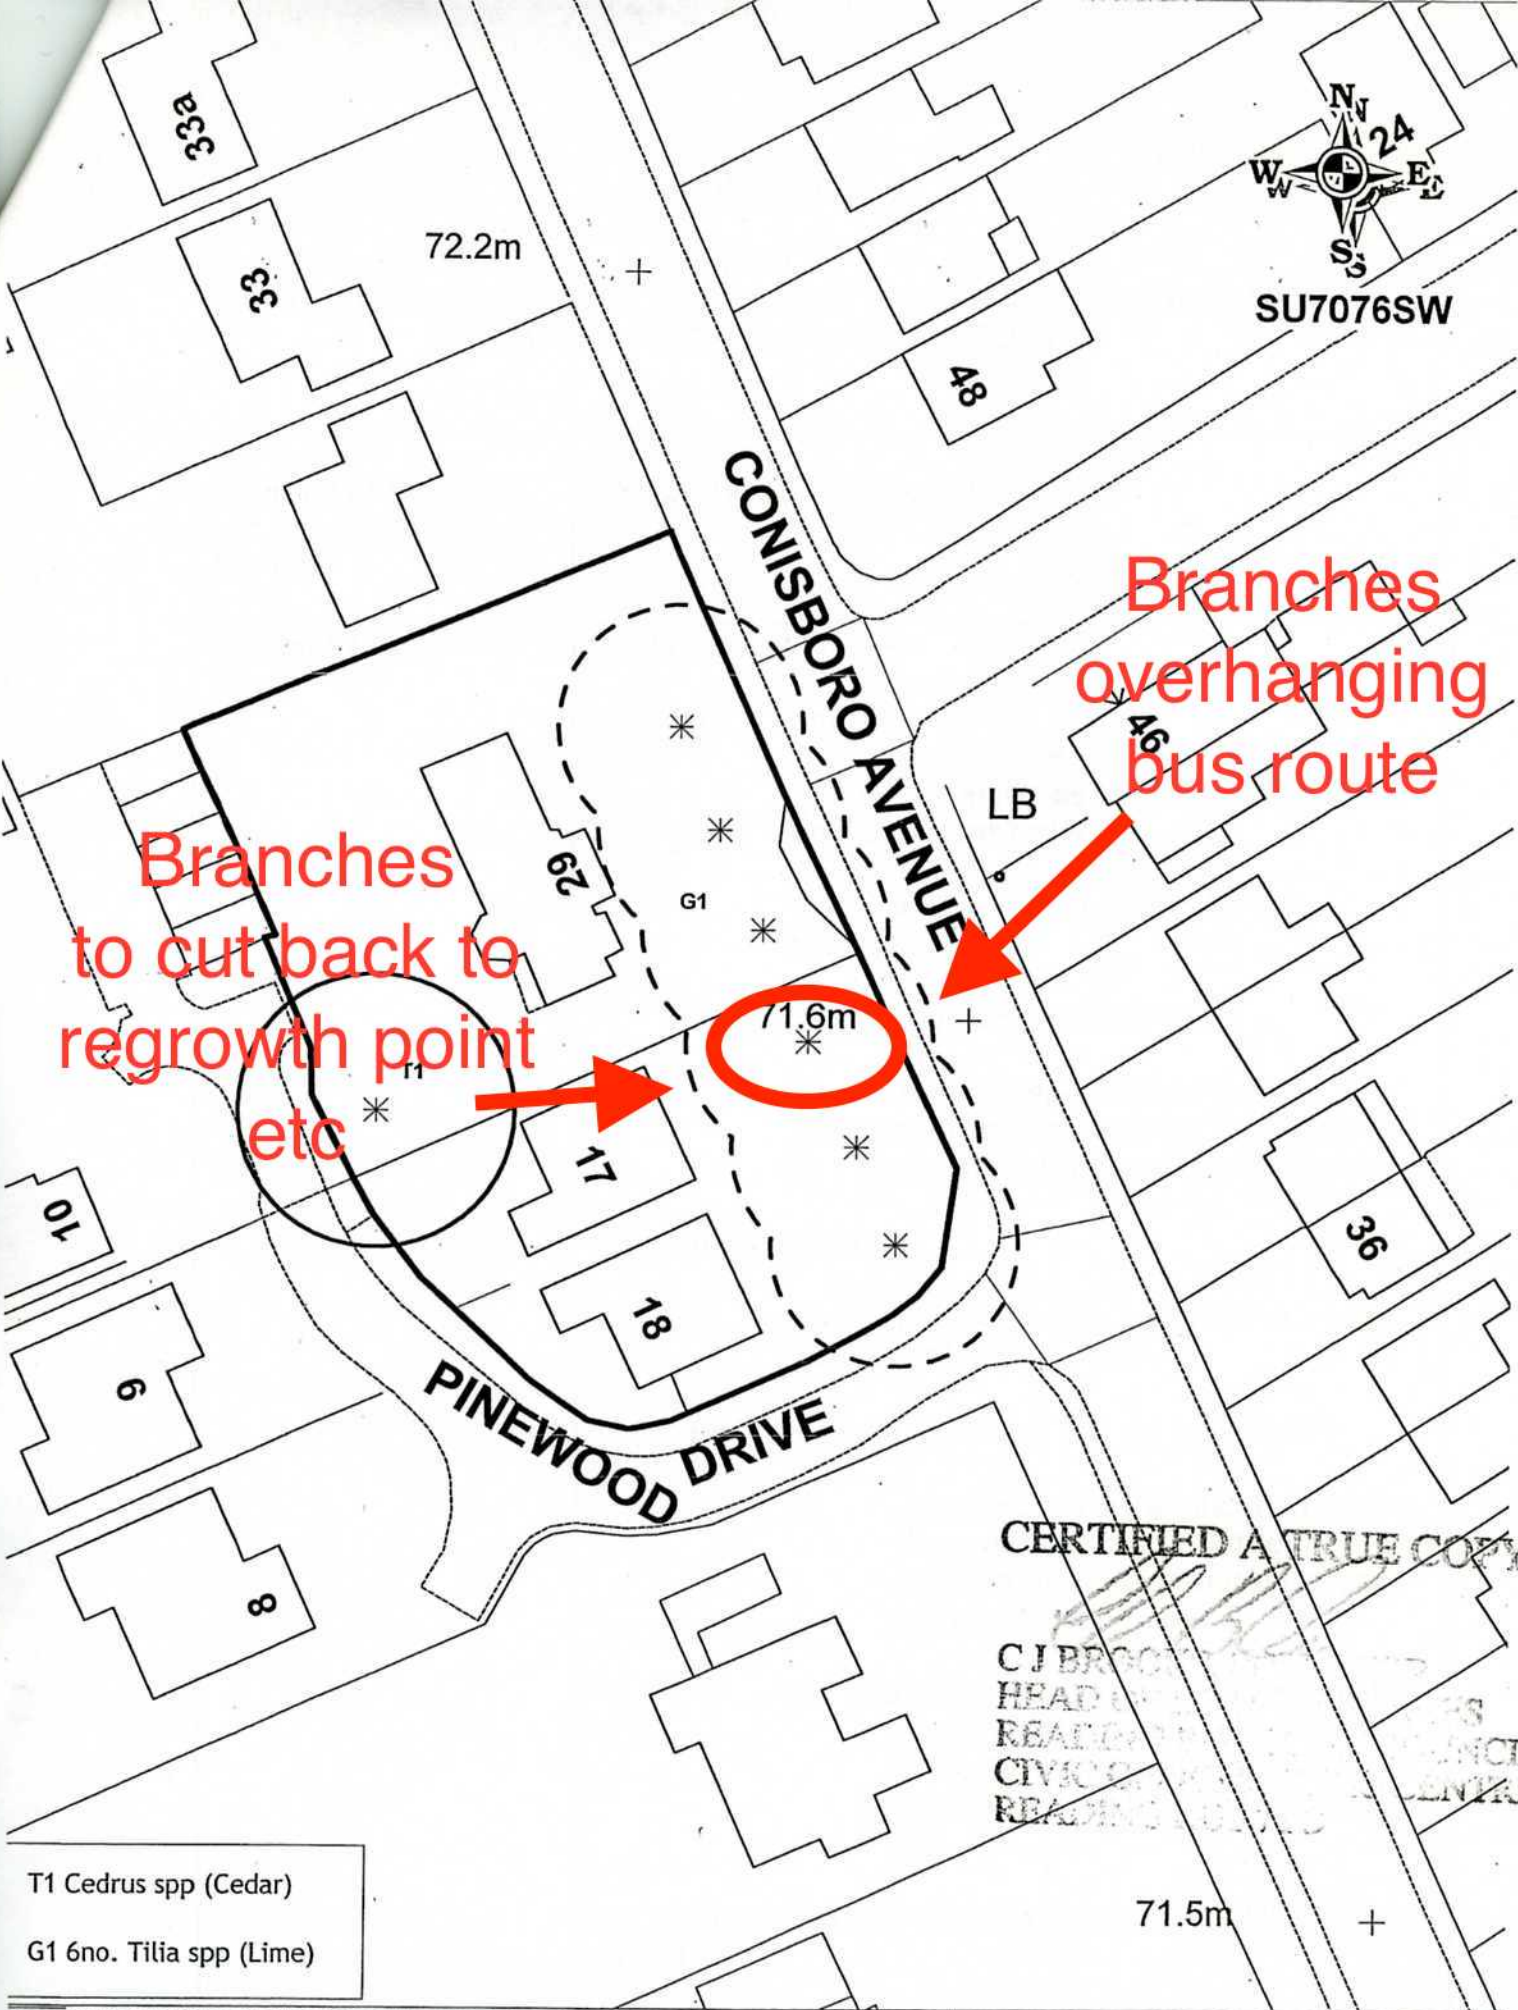

TREE PRESERVATION ORDER: 17 & 18 PINWOOD DRIVE AND 29
 CONISBORO AVENUE, READING
 RG NO E2727 DATE JUNE 2009
 DRAWN BY KR SCALE 1:500
 Crown Copyright. All Rights Reserved. Reading Borough Council. Account No 100019672 2008

CERTIFIED A TRUE COPY
 CIBROCK
 HEAD OF
 READING BOROUGH COUNCIL
 CIVIC CENTRE
 READING RG1 1AA

71.5m



Reading
 BOROUGH COUNCIL
 PLANNING SUPPORT TEAM