


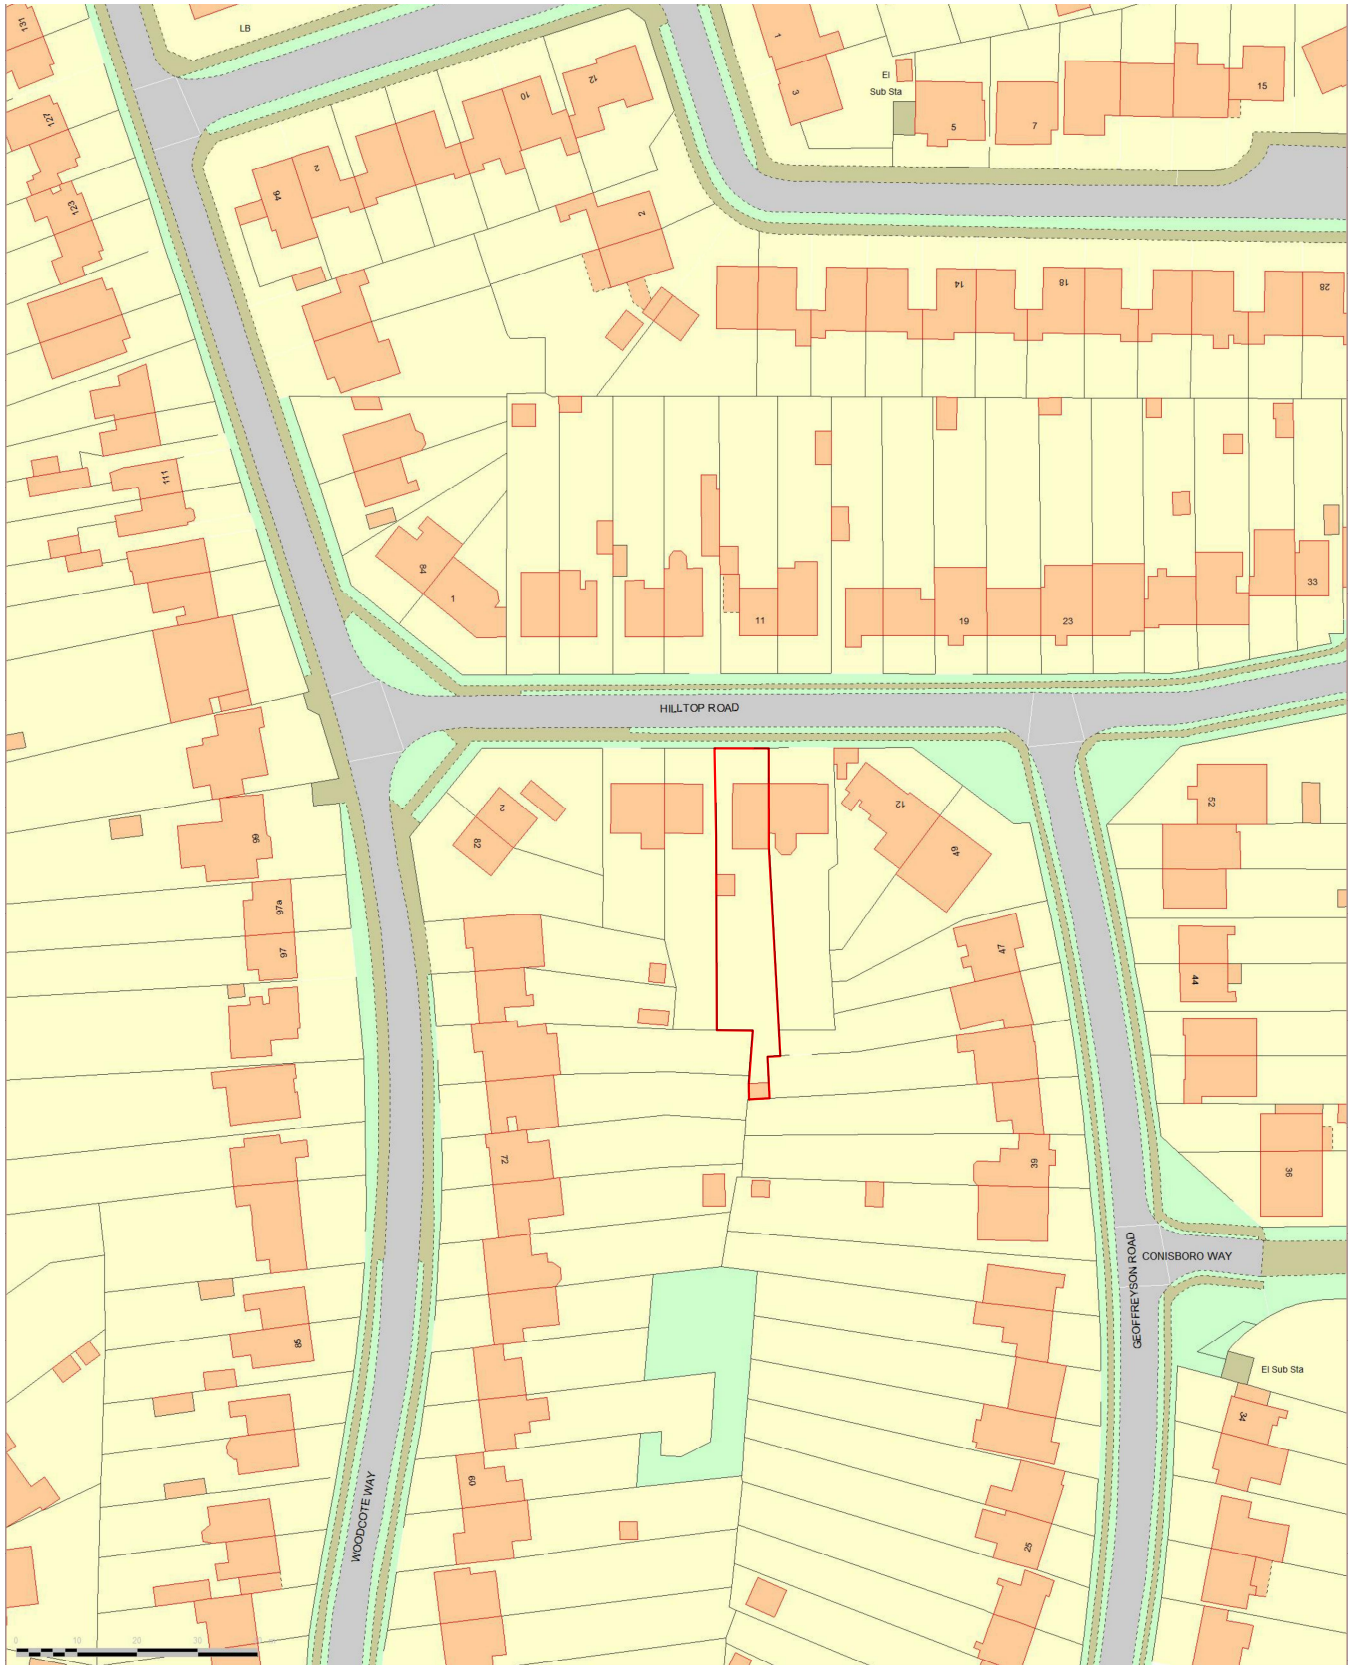

**Location Plan
1:1250**

**8 Hilltop Road
Caversham
Reading
RG4 7HR**